





Attention! During erection, always ensure that all scaffolding components are at least 100mm from Memorial elements, to prevent possible damage caused by global movements.

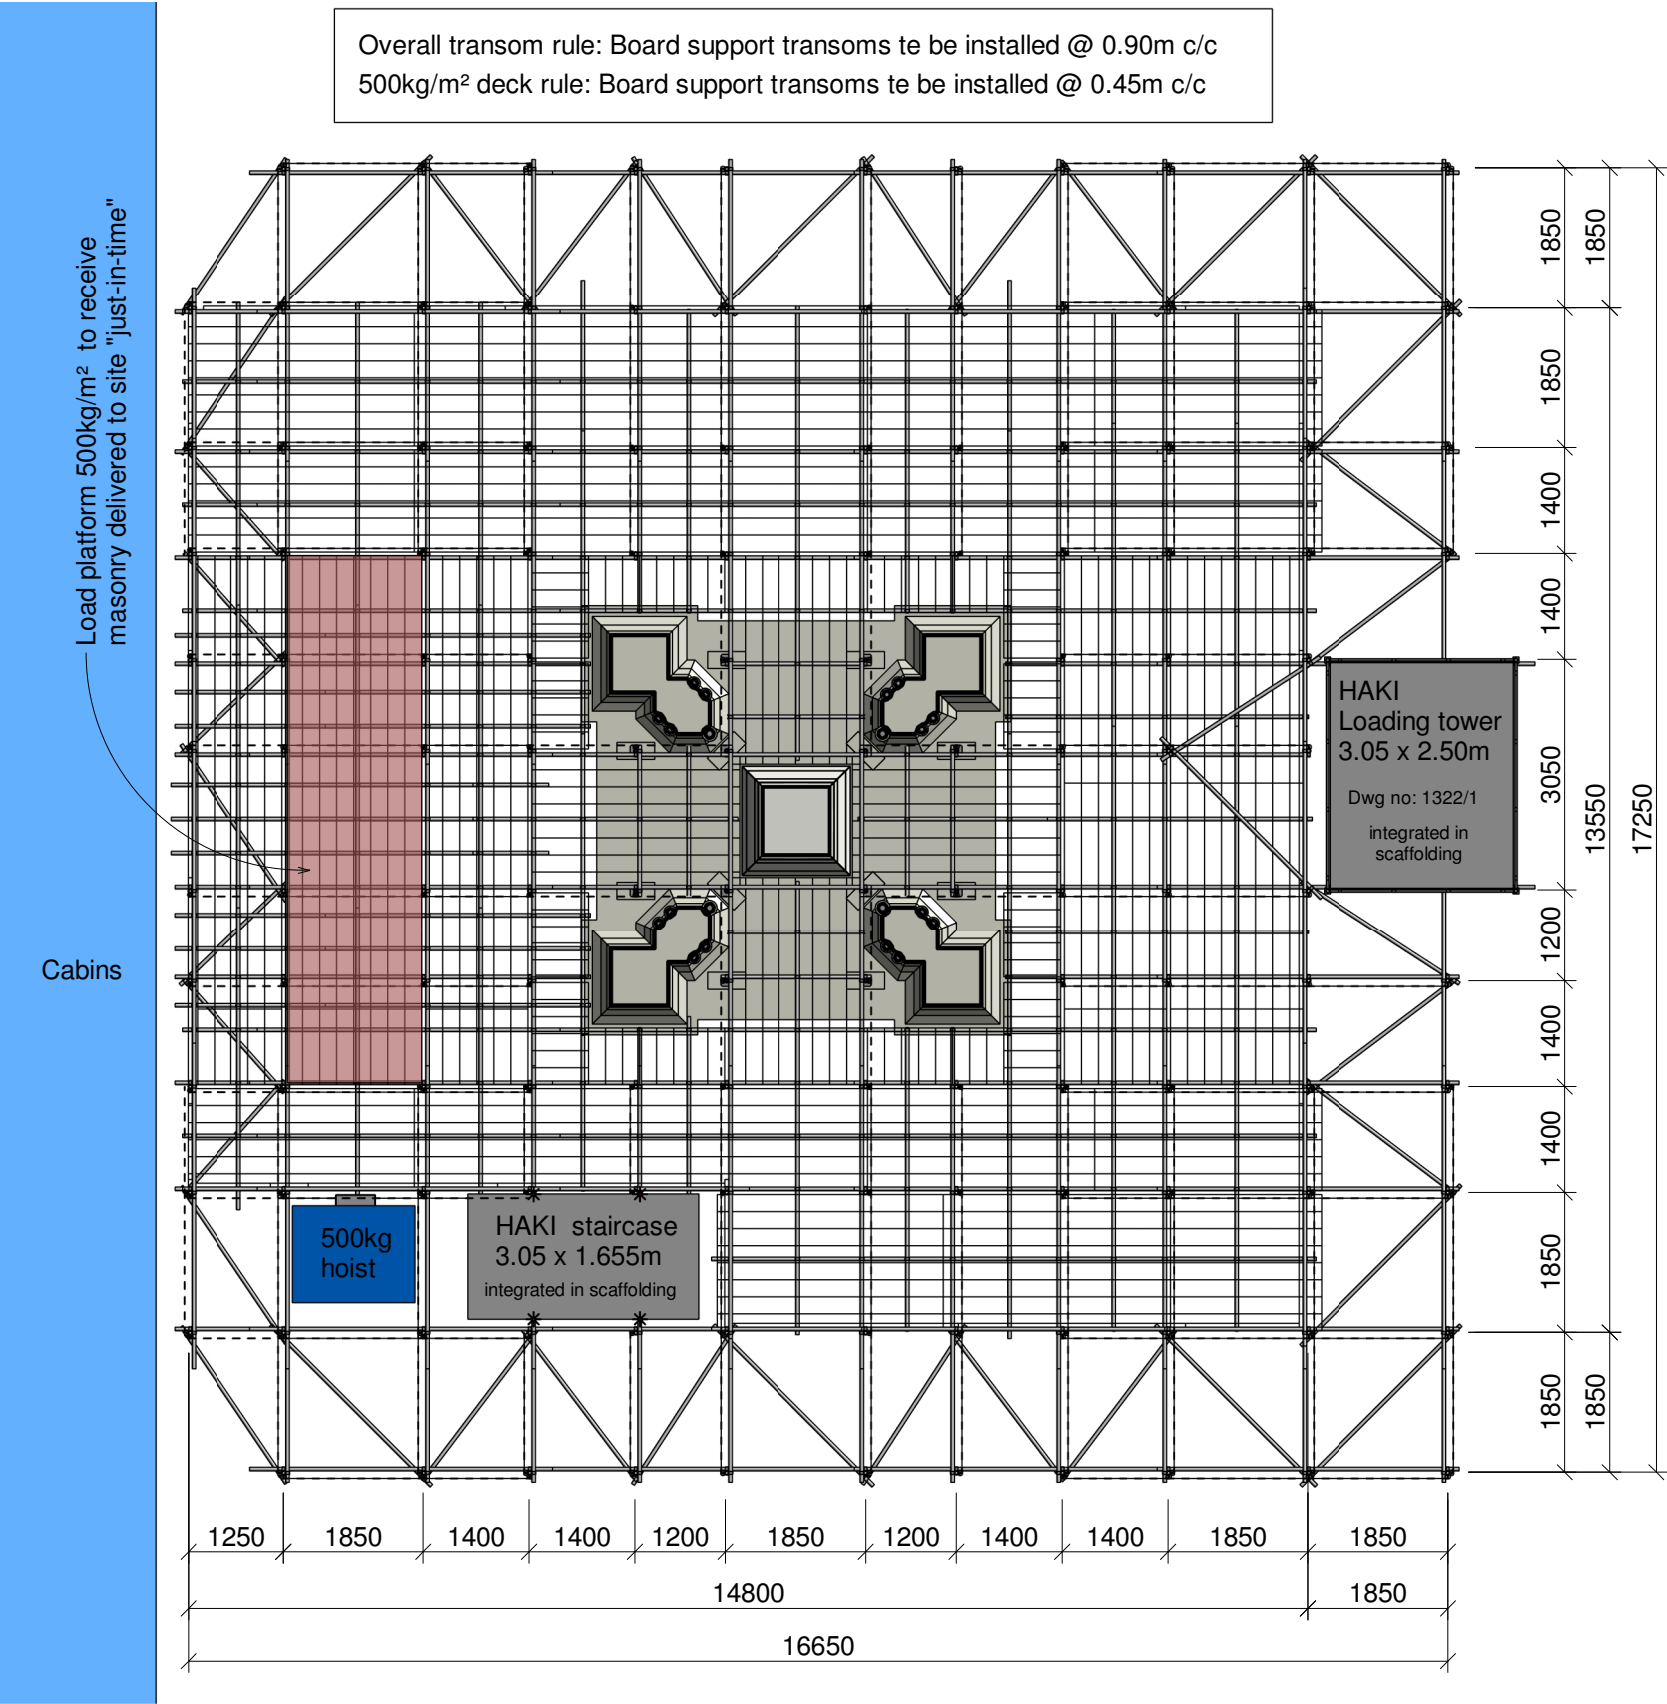


Level 02

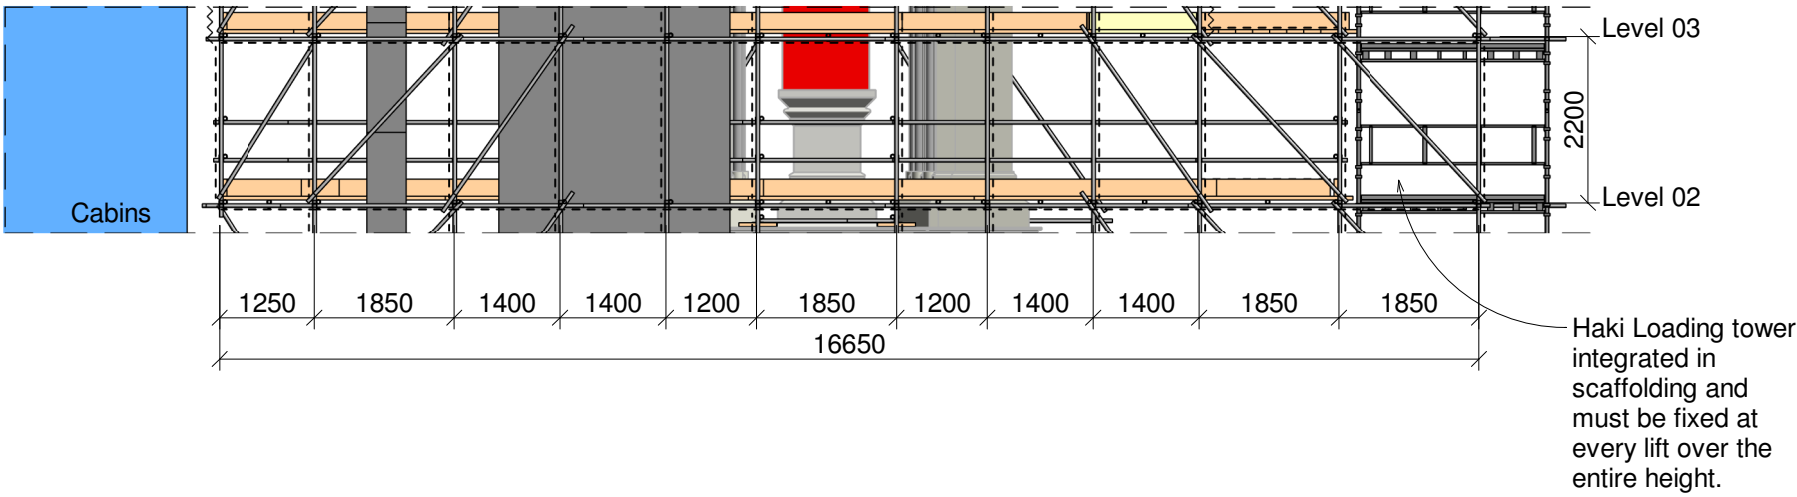

East view: level 02 - level 03

Key	
-----	Bracing
~~~~~	Cladding

For DRAWING NOTES, see drawing OTH-BEI-EE-ES-DWG-X-0207

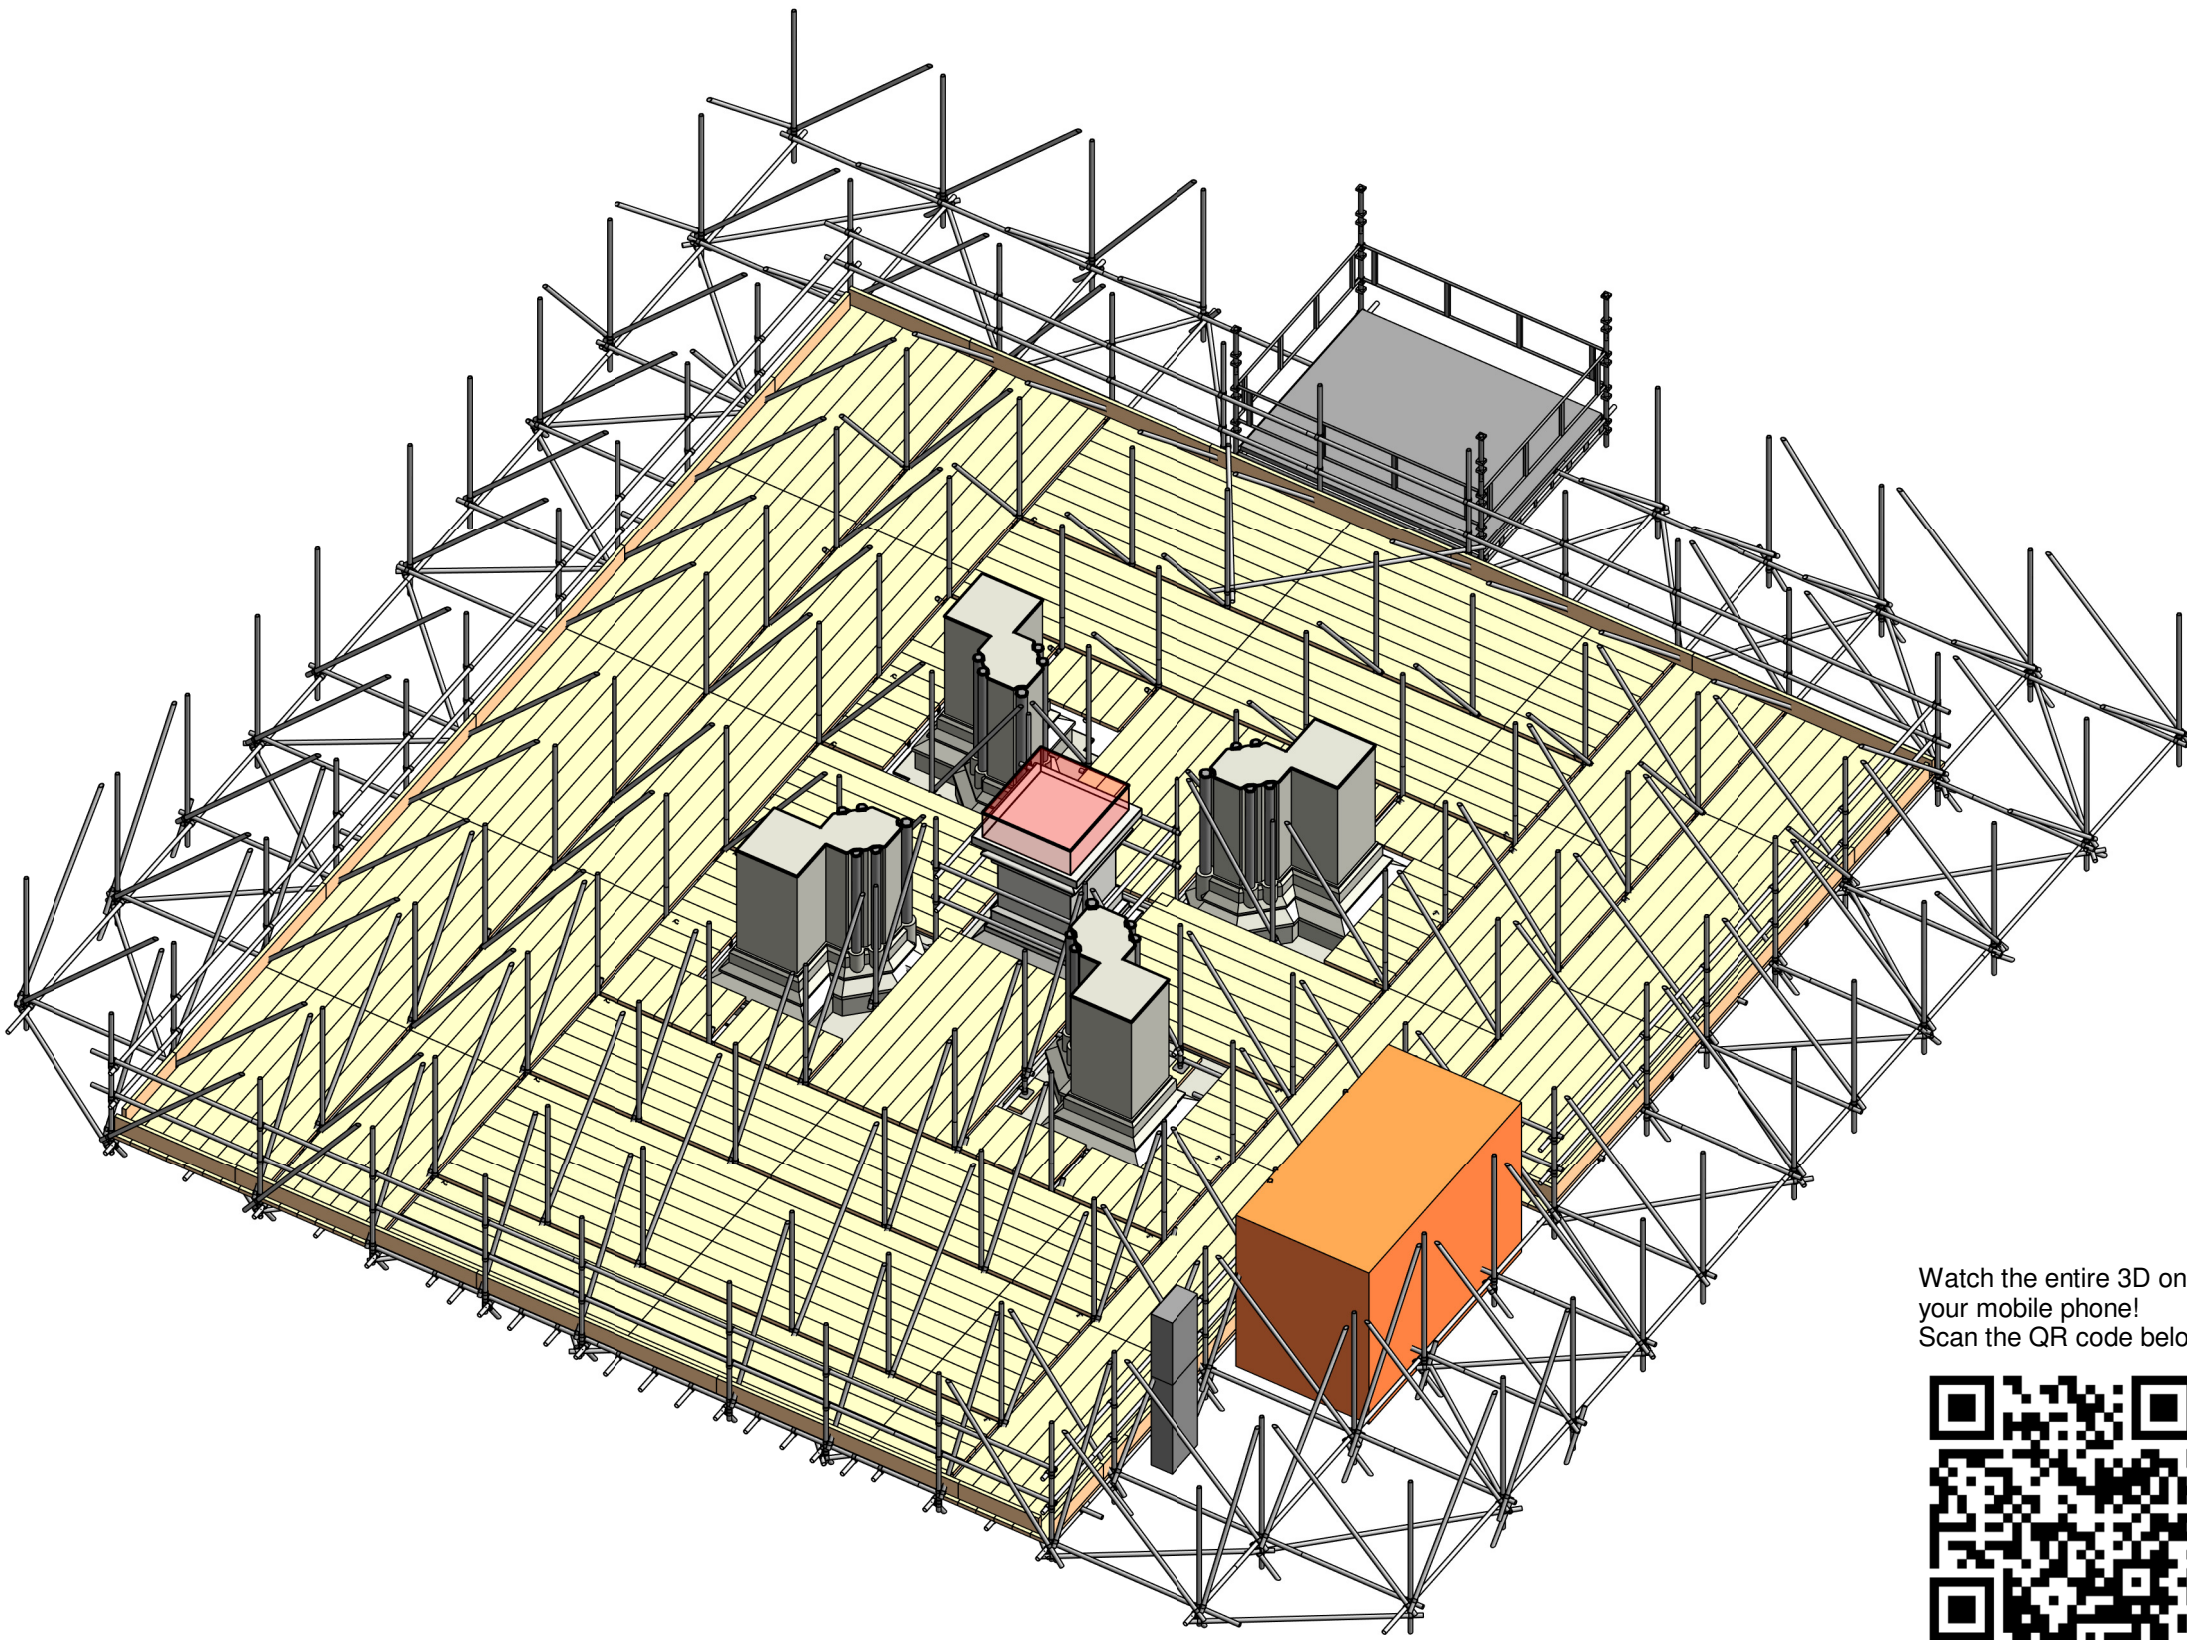

3D Level 02

Watch the entire 3D on your mobile phone! Scan the QR code below



After assembly, it is required to send the completed inspection form to the Engineering Department

**This drawing is valid until: 2 years after the last drawing date**

Accompanying project report: C21-NL860086-1-03rev0

Difficulty level:

Deviations, ambiguities and/or changes to be reported to the Engineering Department

This drawing is based on the information given by the client and based on exceptional use of BRAND accessories or by BRAND delivered accessories.

The client must verify the capacity of the foundation and adjacent structures to bear the calculated loads.

Revision:	C01	First issue
Revision:		
Revision:		
Revision:		

**CHECKED BY**  
**BEIS ENGINEERING**

Client: Lendlease  
Project: Manchester Town Hall - Albert Memorial  
Part: Erection plan - Level 02

**Lyndon / SGB**  
BY BRAND SAFWAY



Vlietskade 1019, 4241 WE Arkel, Netherlands | europe-engineering@brandsafway.com

Property of Brand Energy & Infrastructure Services.  
Multiplication or copying in any form what so ever is strictly forbidden unless a written approval in advance is given by Brand Energy & Infrastructure Services.

Scale: 1:100  
Size: A2

**CONSTRUCTION**  
**DRAWING**

Rev:	Drawn:	Date:	Sign:	Check:
C01	MvD	27-05-2021		TR

Rev: C01  
Drawing status: A

Drawing no.: OTH-BEI-EE-ES-DWG-X-0210