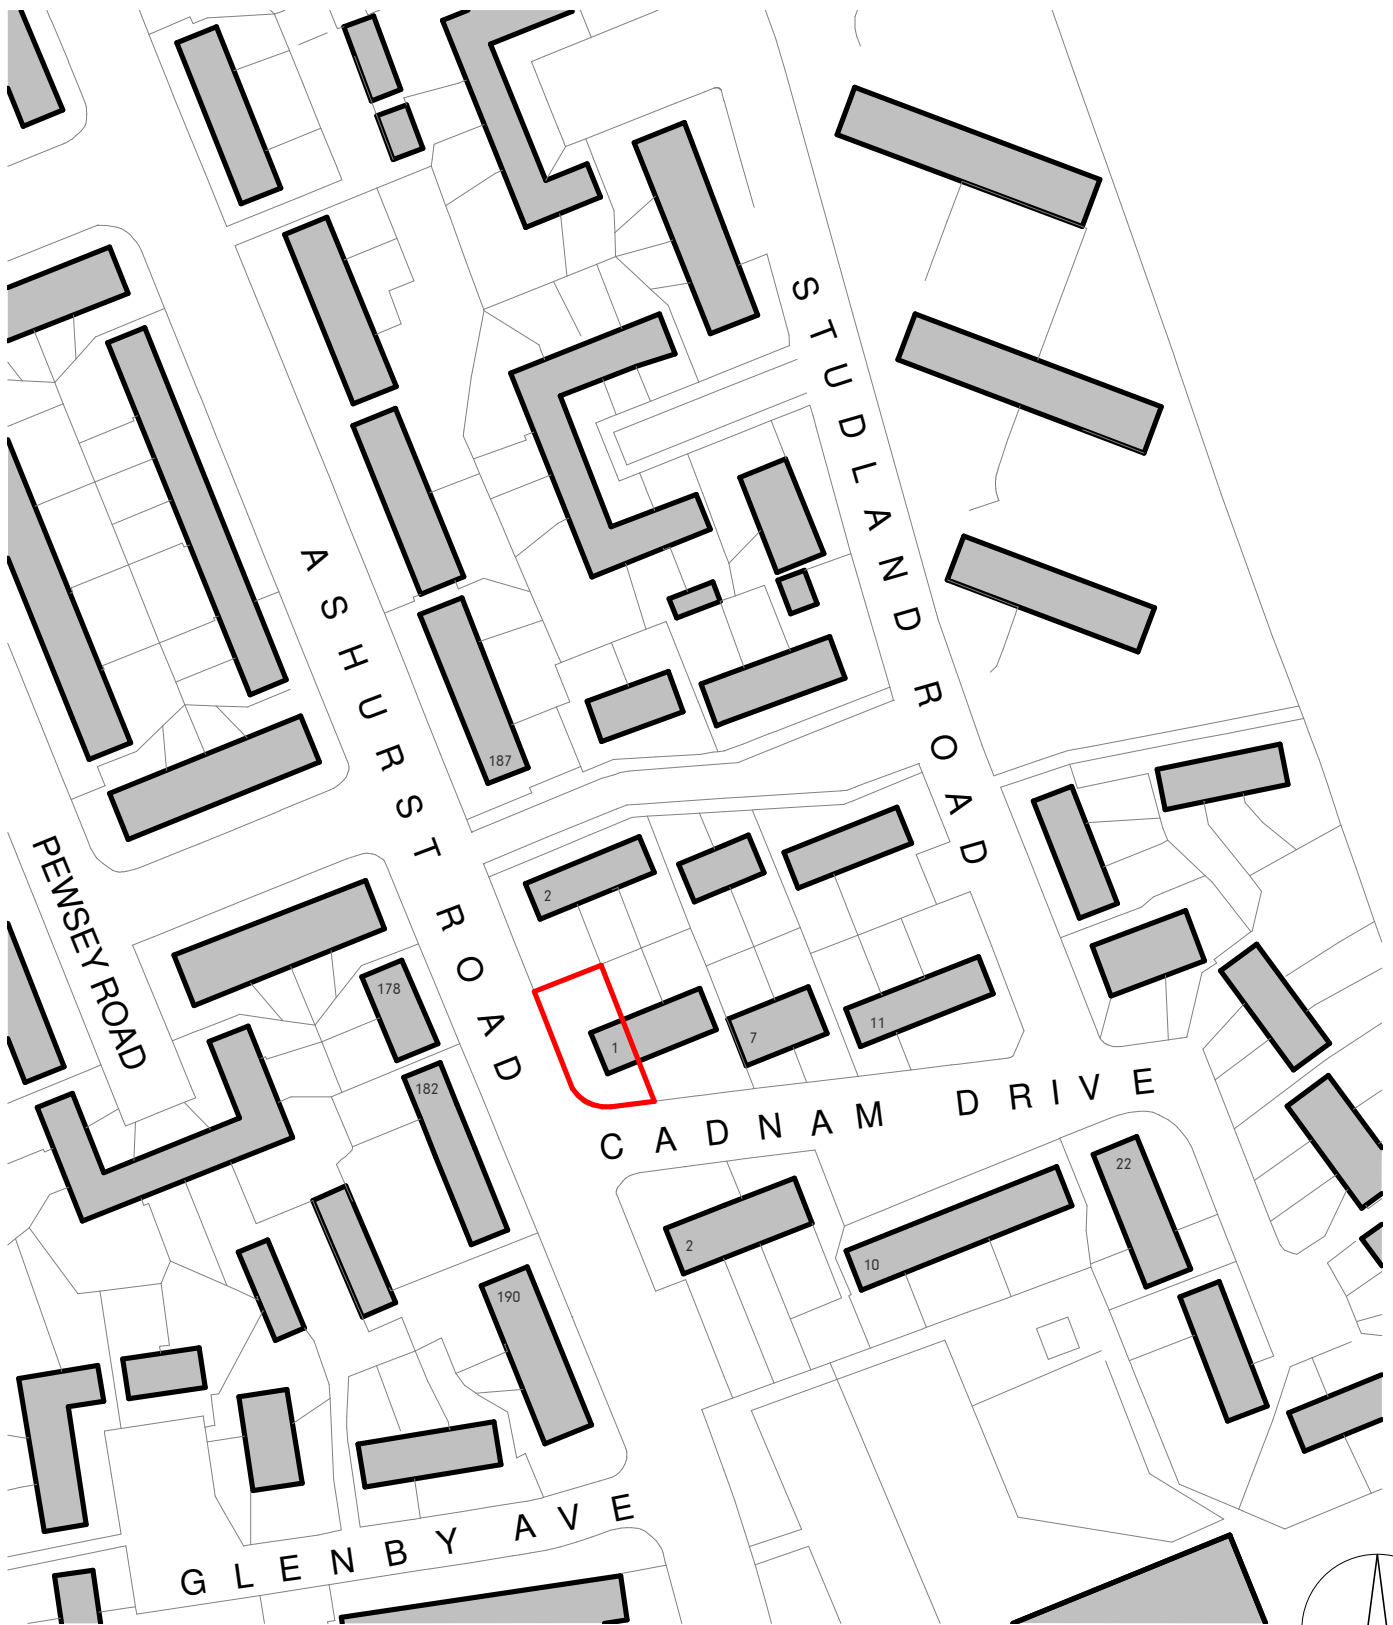


Architecture Unknown?

The Shed, Manchester, M1 5GD
architectureunknown.co.uk
info@architectureunknown.co.uk

This drawing is © Architecture Unknown Limited and is not to be copied, reproduced or redistributed either in whole or in part without the prior written permission of the originator. The originator shall have no responsibility for any liability, loss, cost, damage or expense arising from or relating to any use of this document other than for its intended purpose on this project.

Client:
**HANNAH AND DEAN
KENNEAR**

Project:
1 CADNAM DRIVE

Sheet:
LOCATION PLAN

Drawing no.
21.099.201

Date:
DEC 2021

Drawn by:
CSB

Scale:
1 : 1250

Size:
A4

P1	FIRST PLANNING ISSUE
Ref	Revision

CSB	17.12.21
By	Date

Rev:
P1