




NOTES:
This drawing is not a working drawing, and is only for the purpose of the following:
A. Planning Submission
B. Building Regulations Submission
The main contractor is responsible for obtaining the best design of any discrepancy on, or between, the drawings and any other relevant information.
All existing walls, foundations and drains or other structures are to be retained and repaired and extended to meet existing levels.
Any existing walls to be removed are to be confirmed prior to removal.
Boundaries, angles, and dimensions are to be checked by the main contractor prior to work commencing.
Section dimensions only to be used from this drawing. It is to be used by the main contractor for construction.

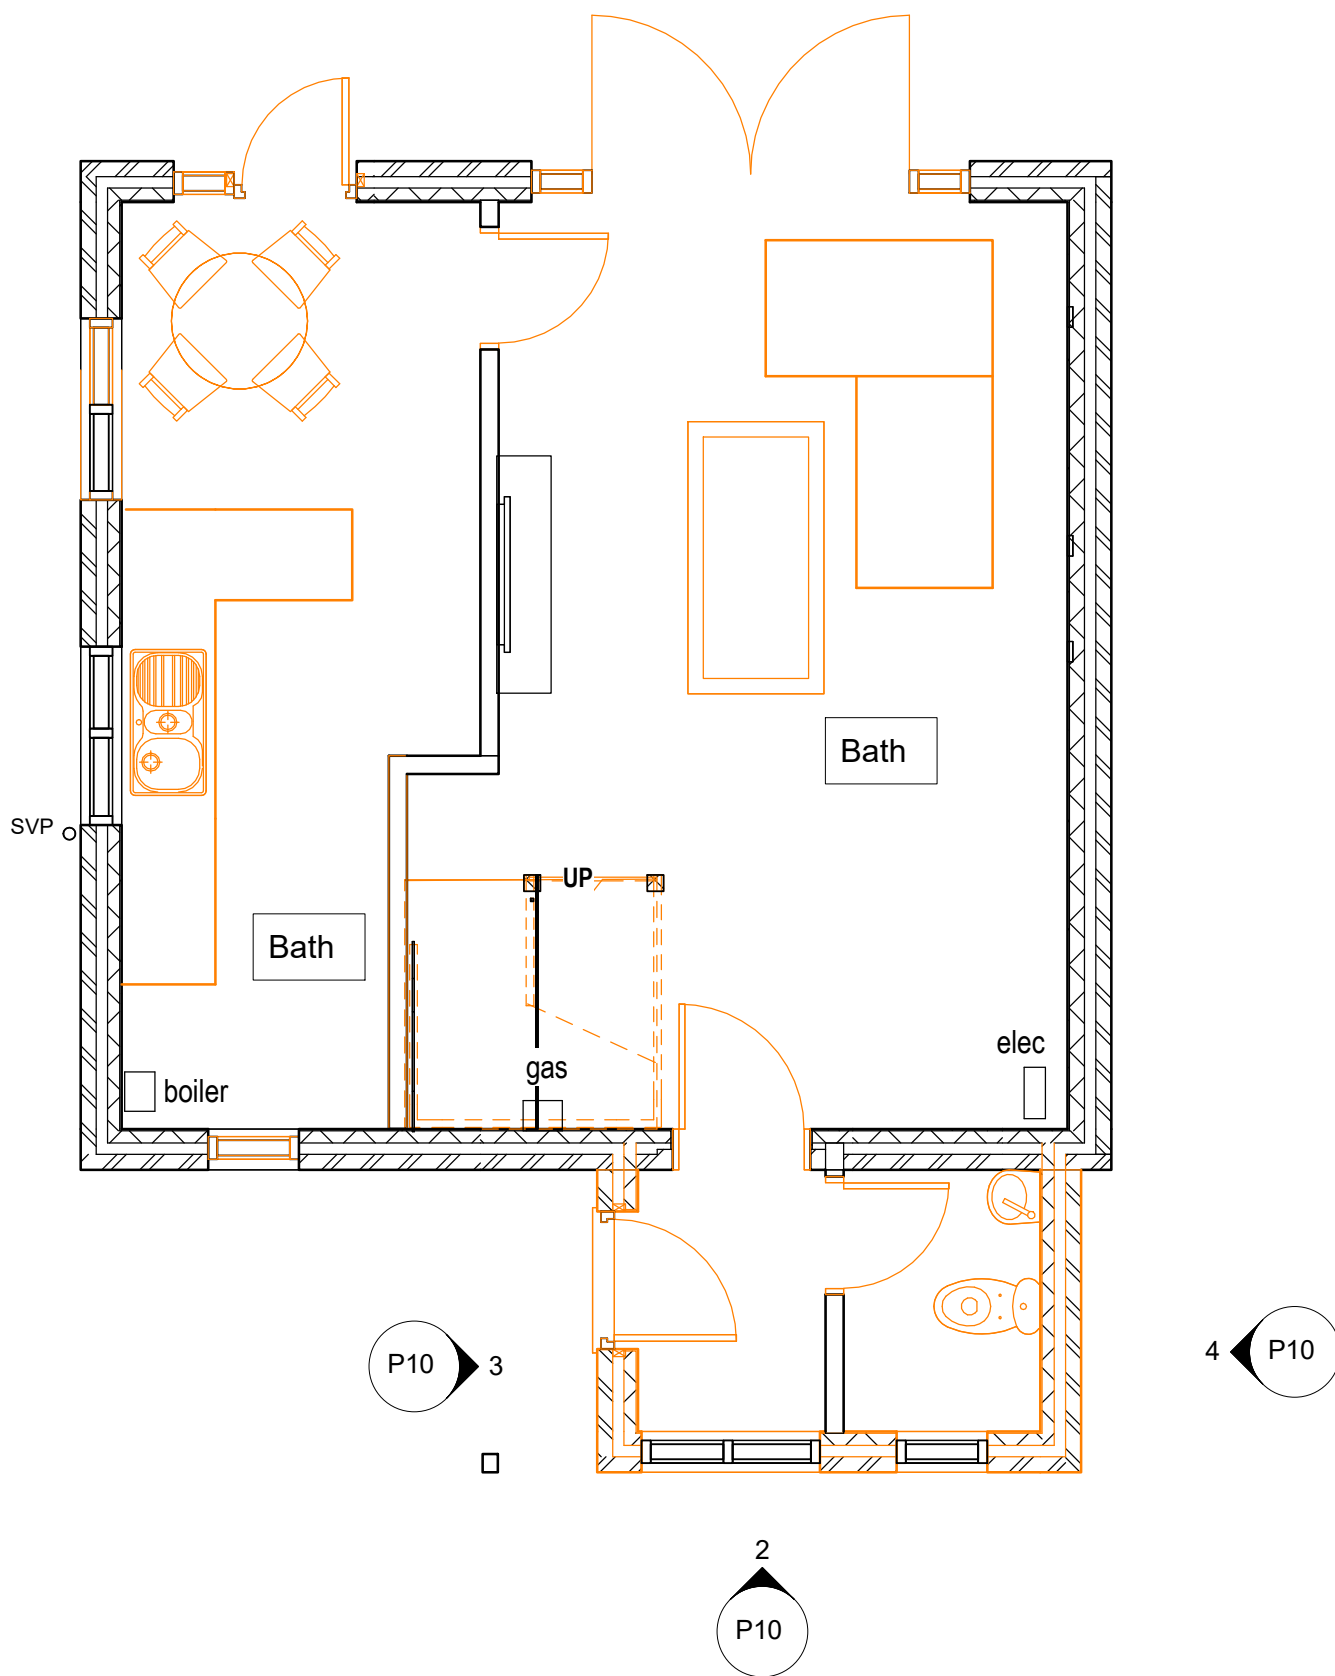


1 Proposed Ground
1 : 50

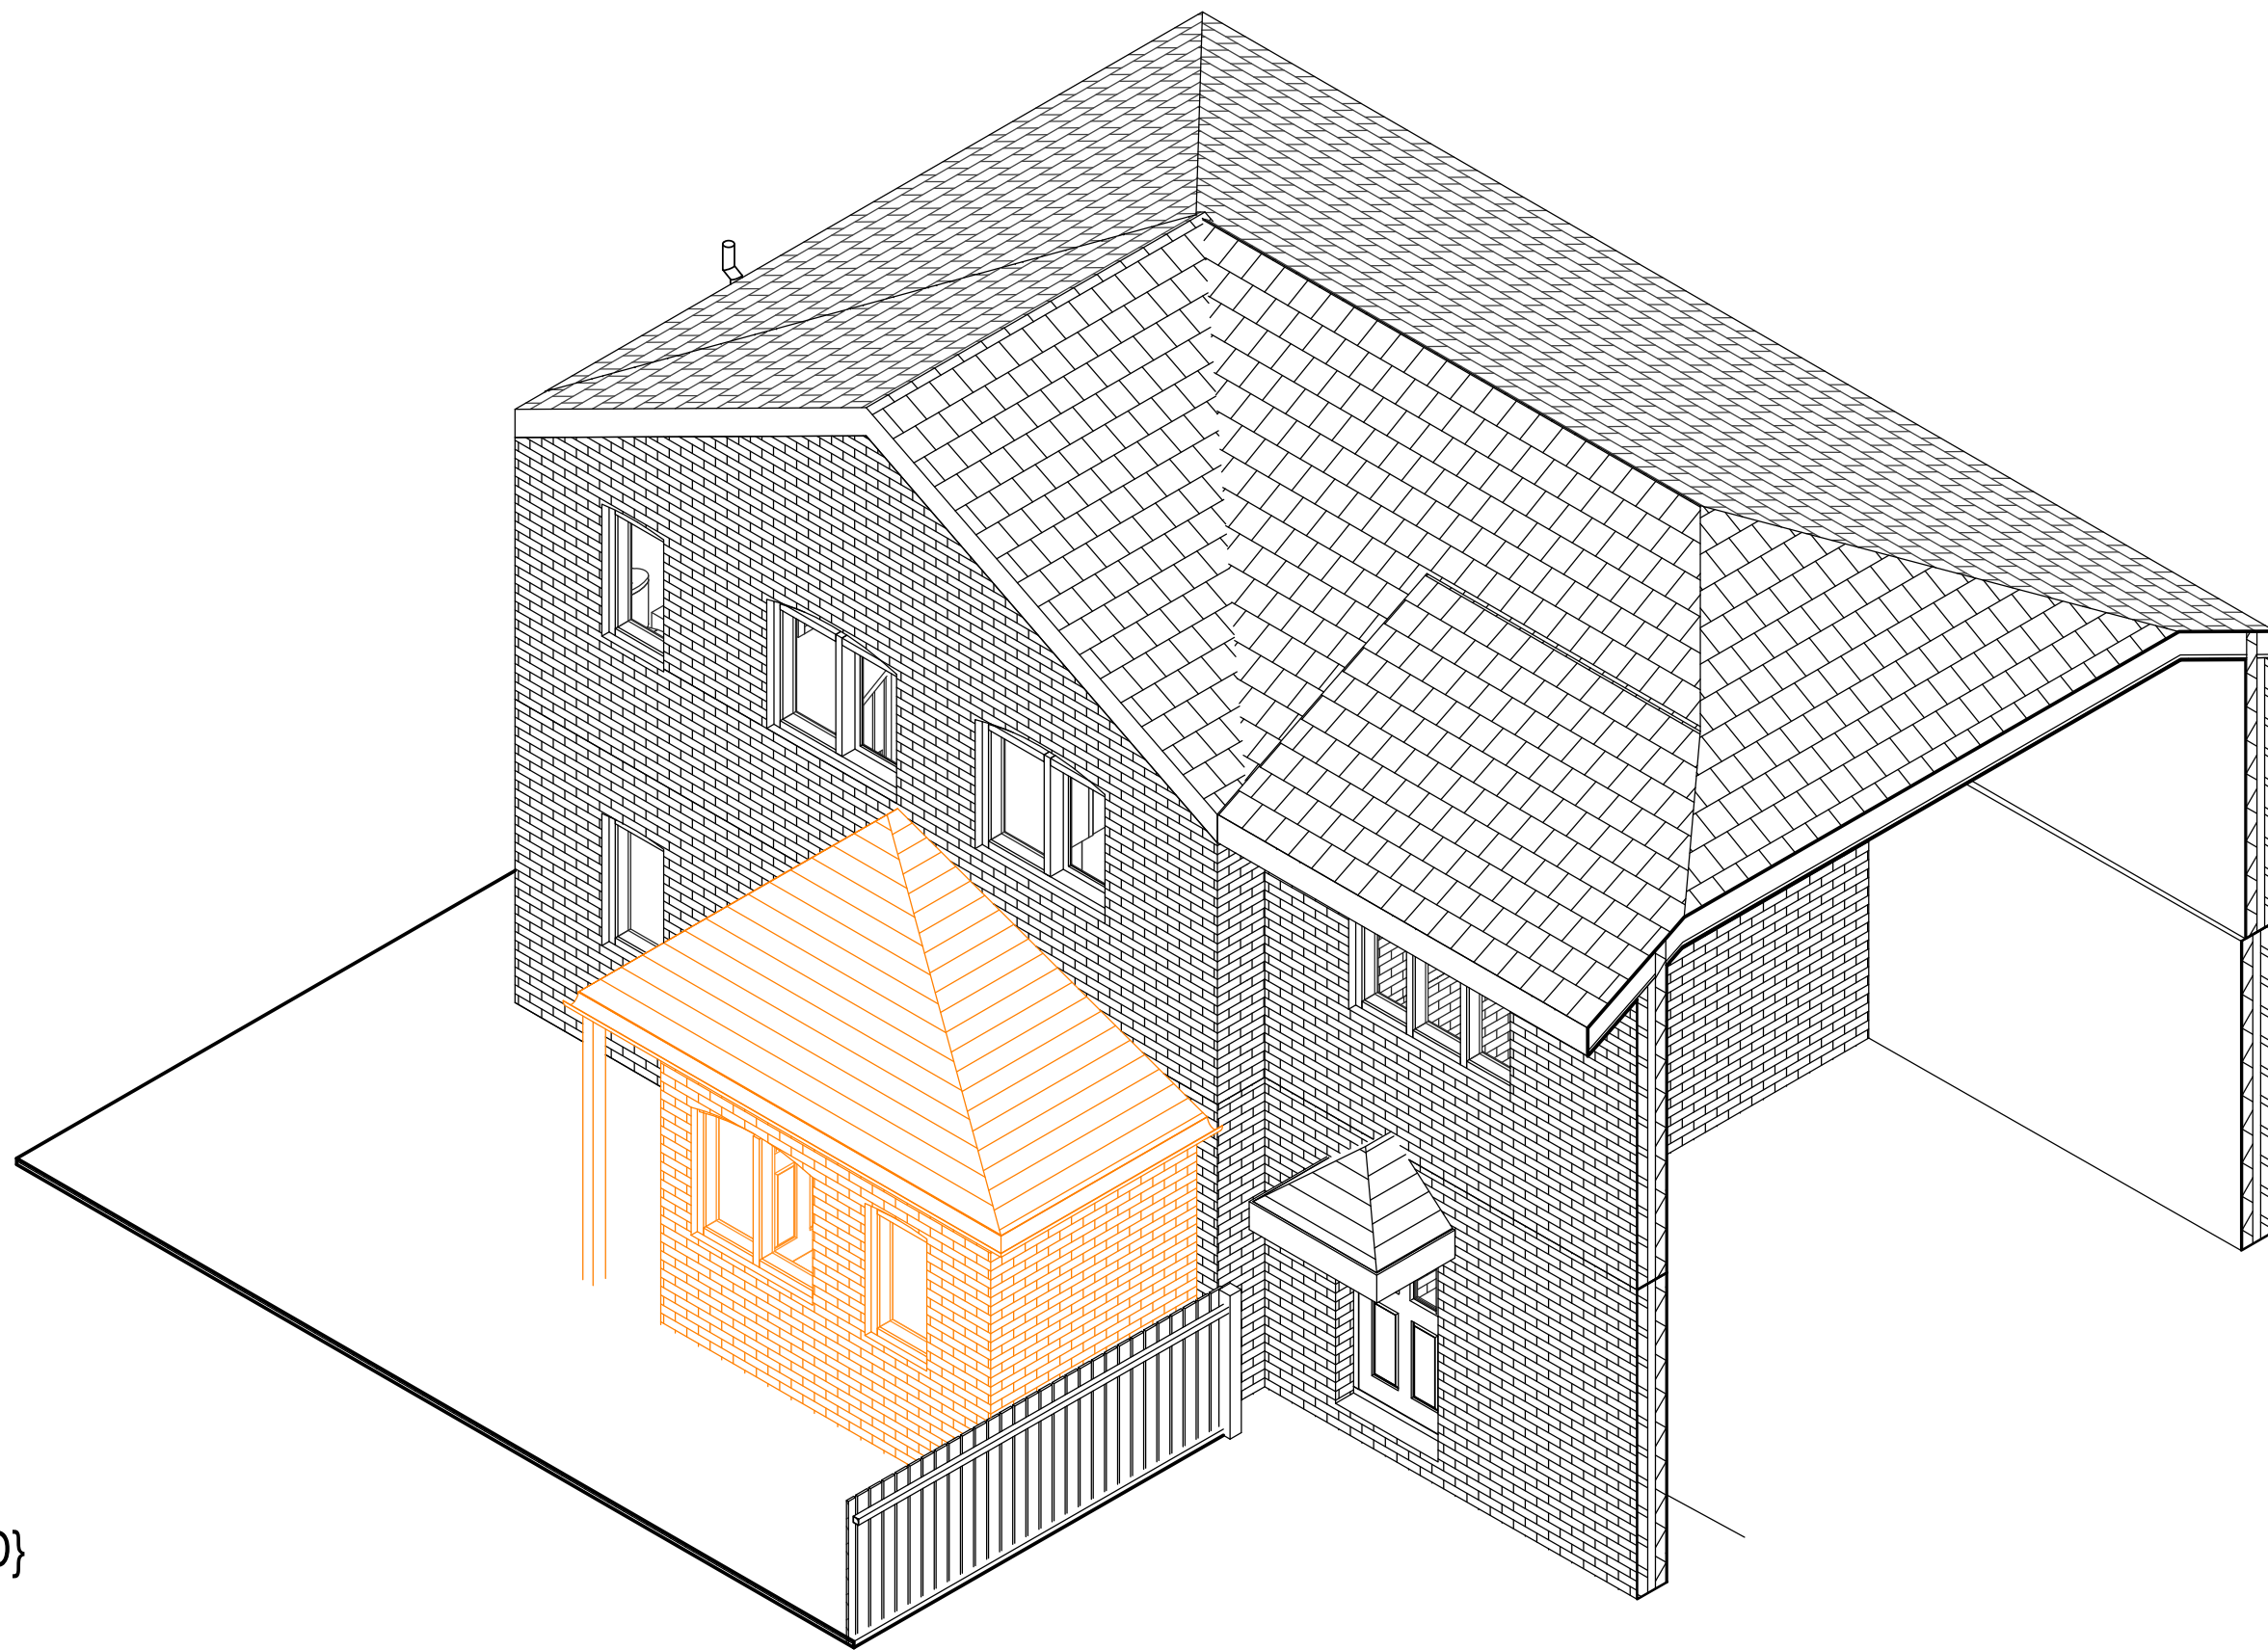


5 {3D}

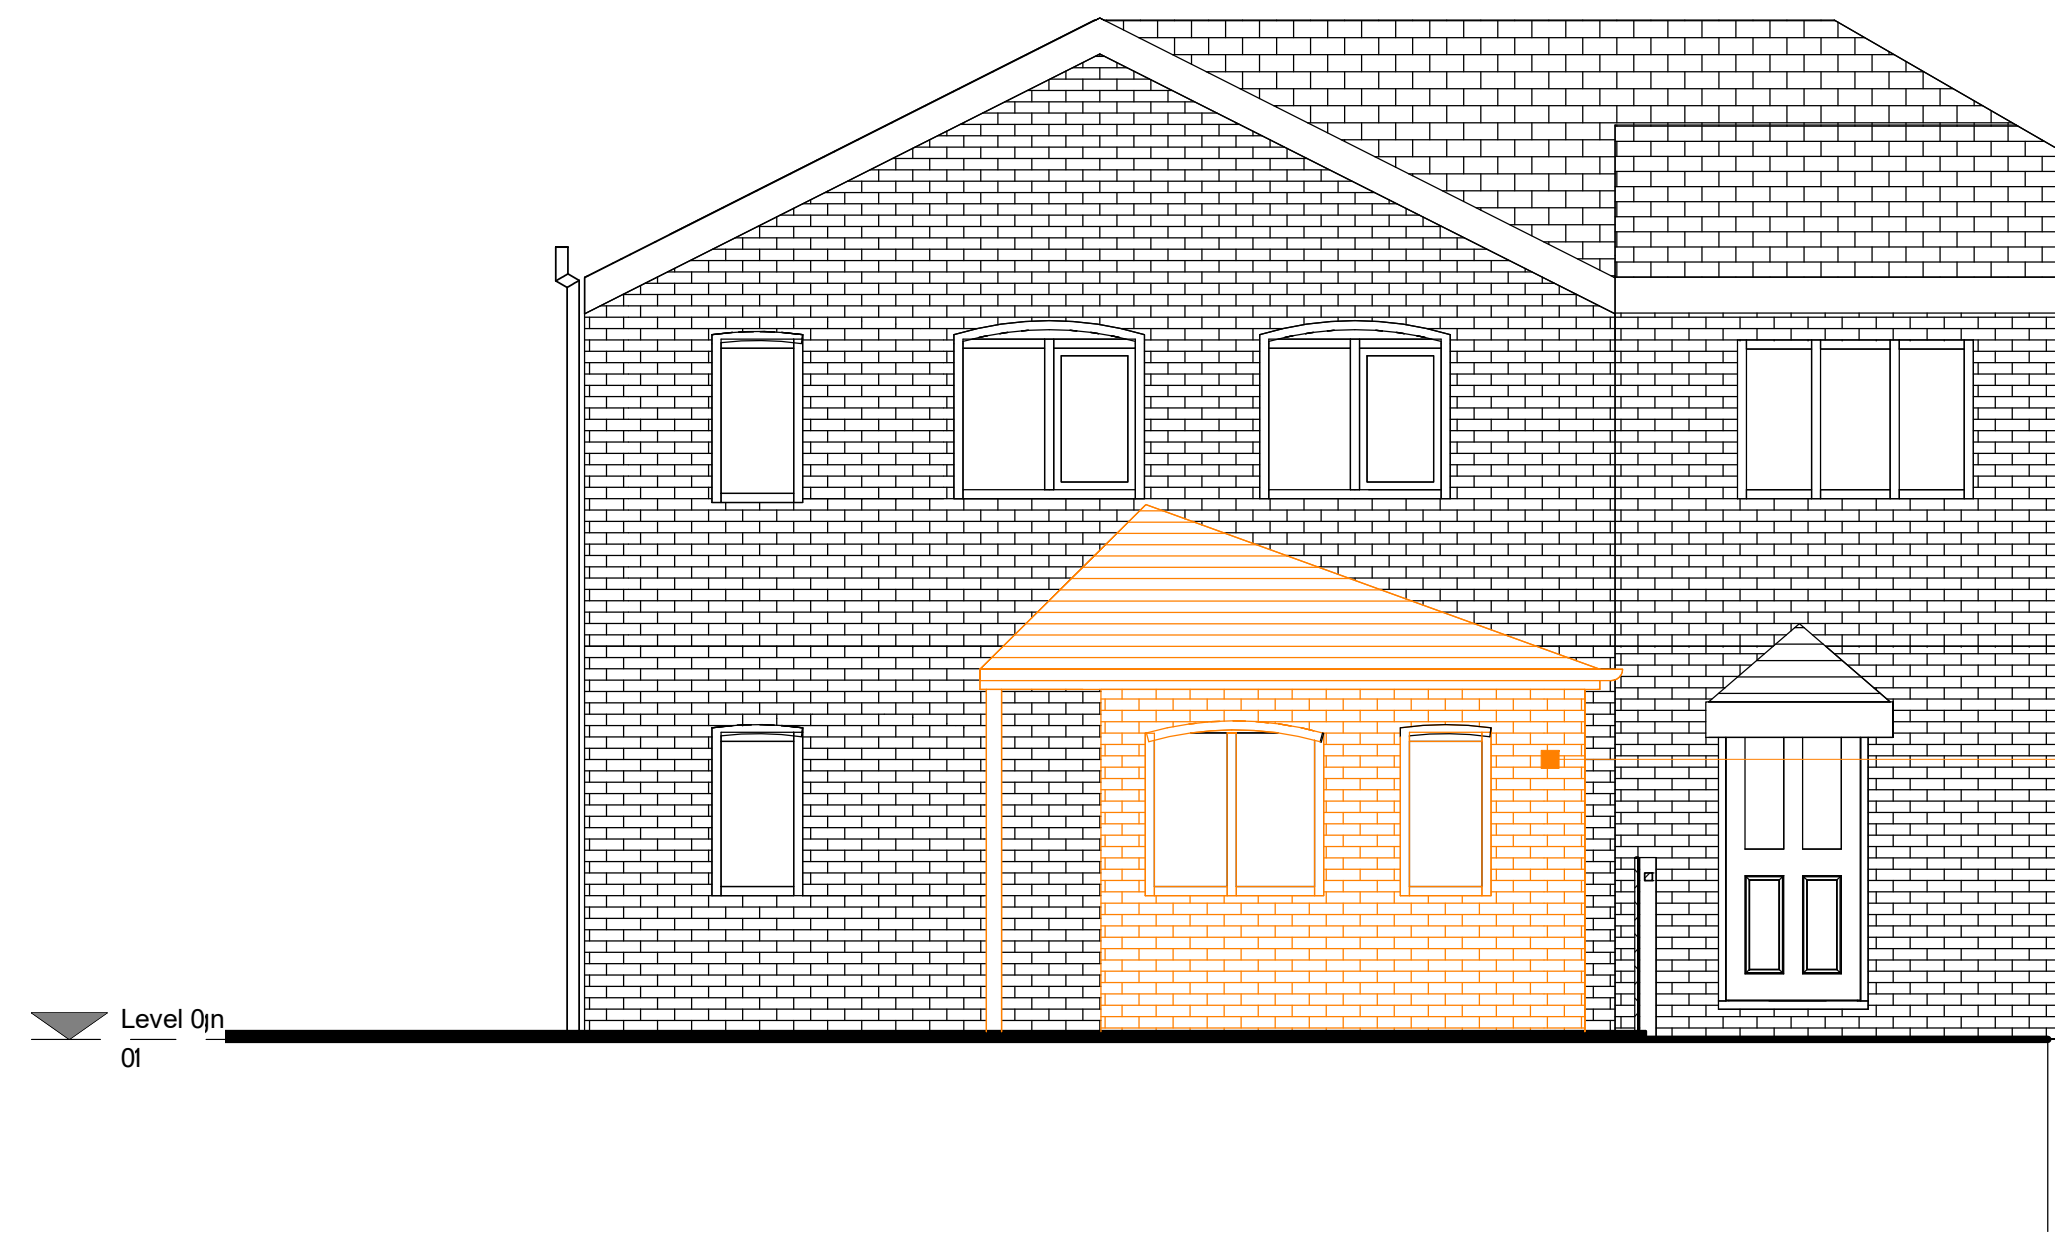

2 Proposed Front Porch Elevation
1 : 50

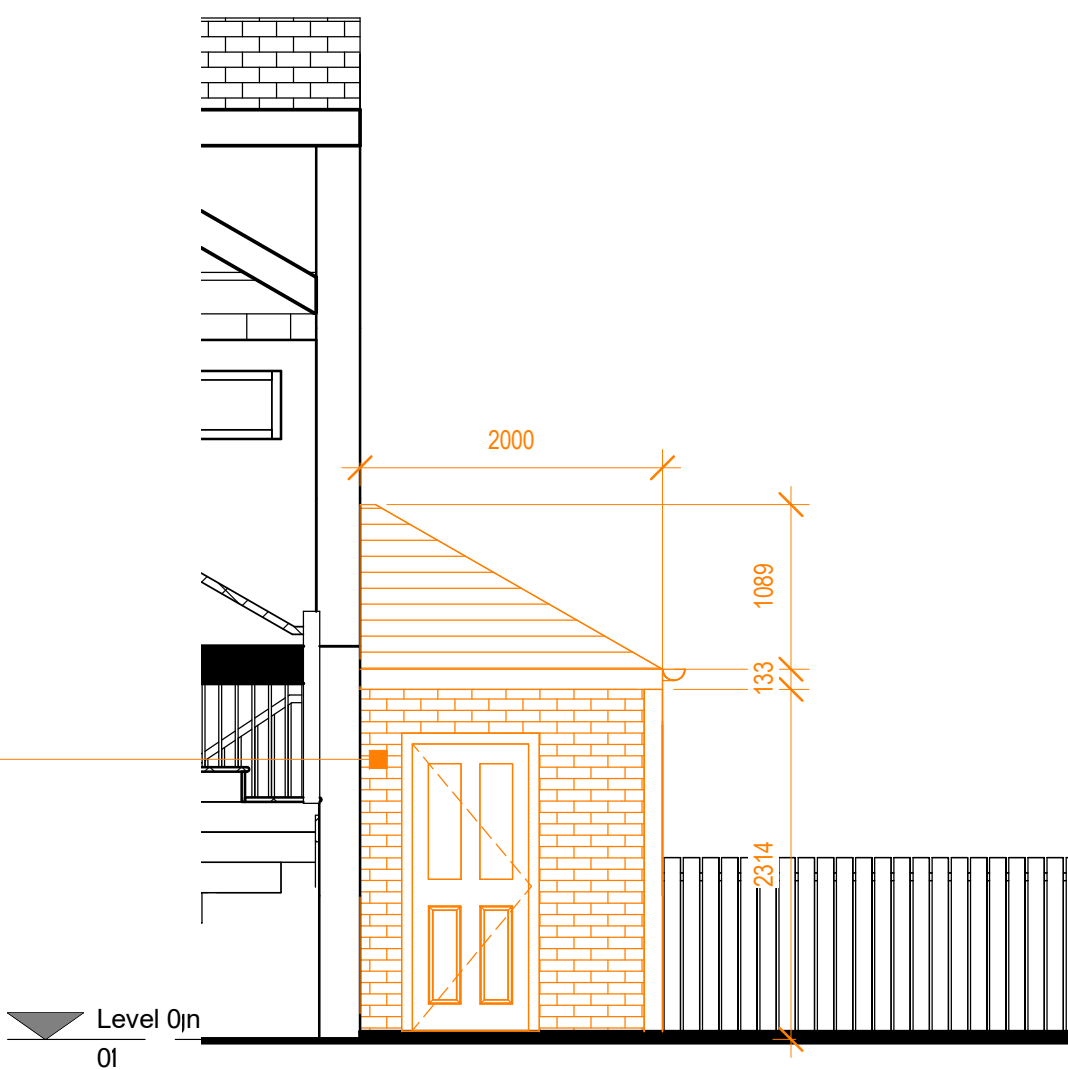

3 Proposed Porch Elevation 1
1 : 50

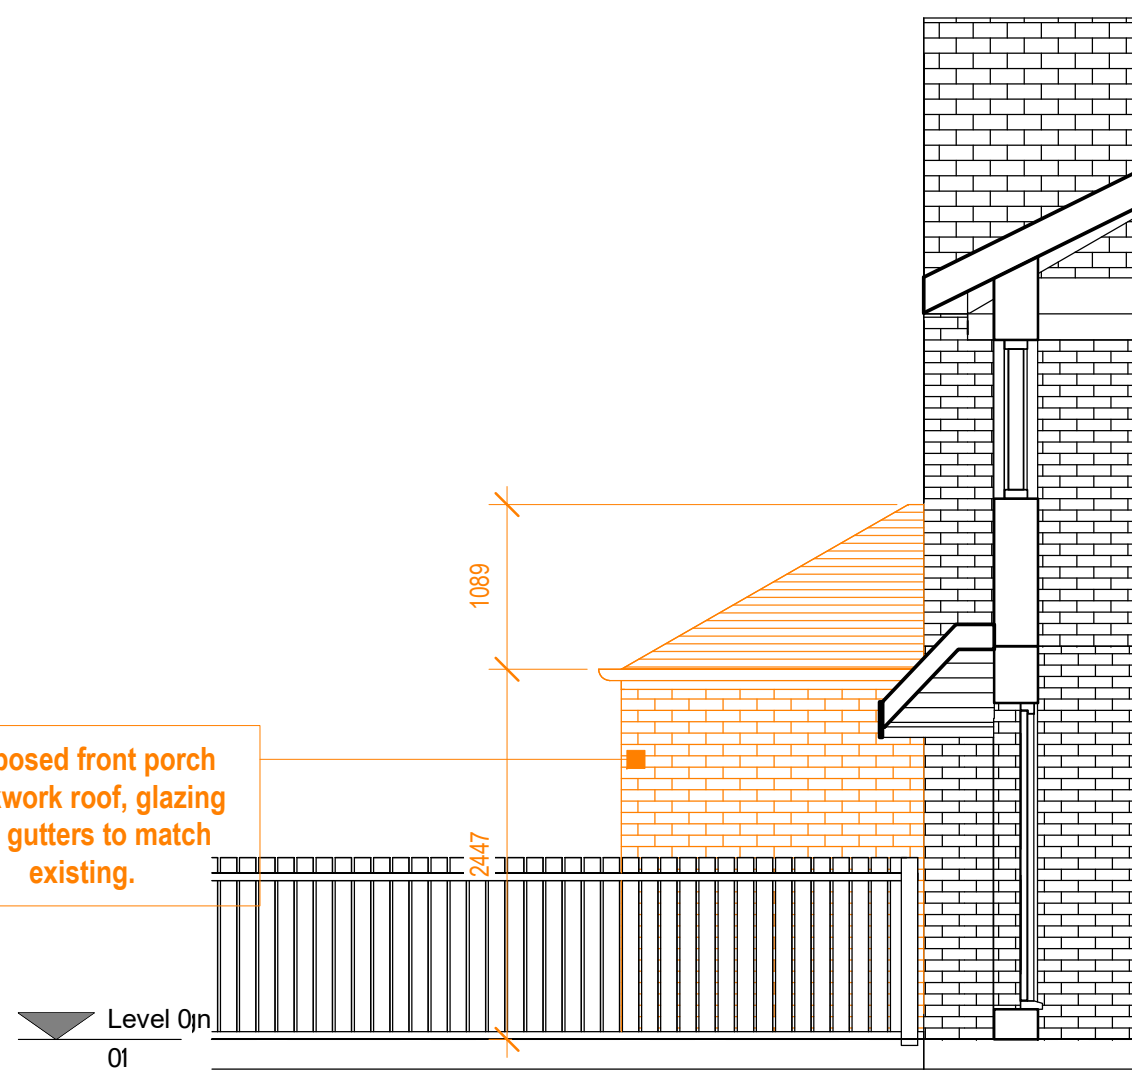

4 Proposed Porch Elevation 2
1 : 50