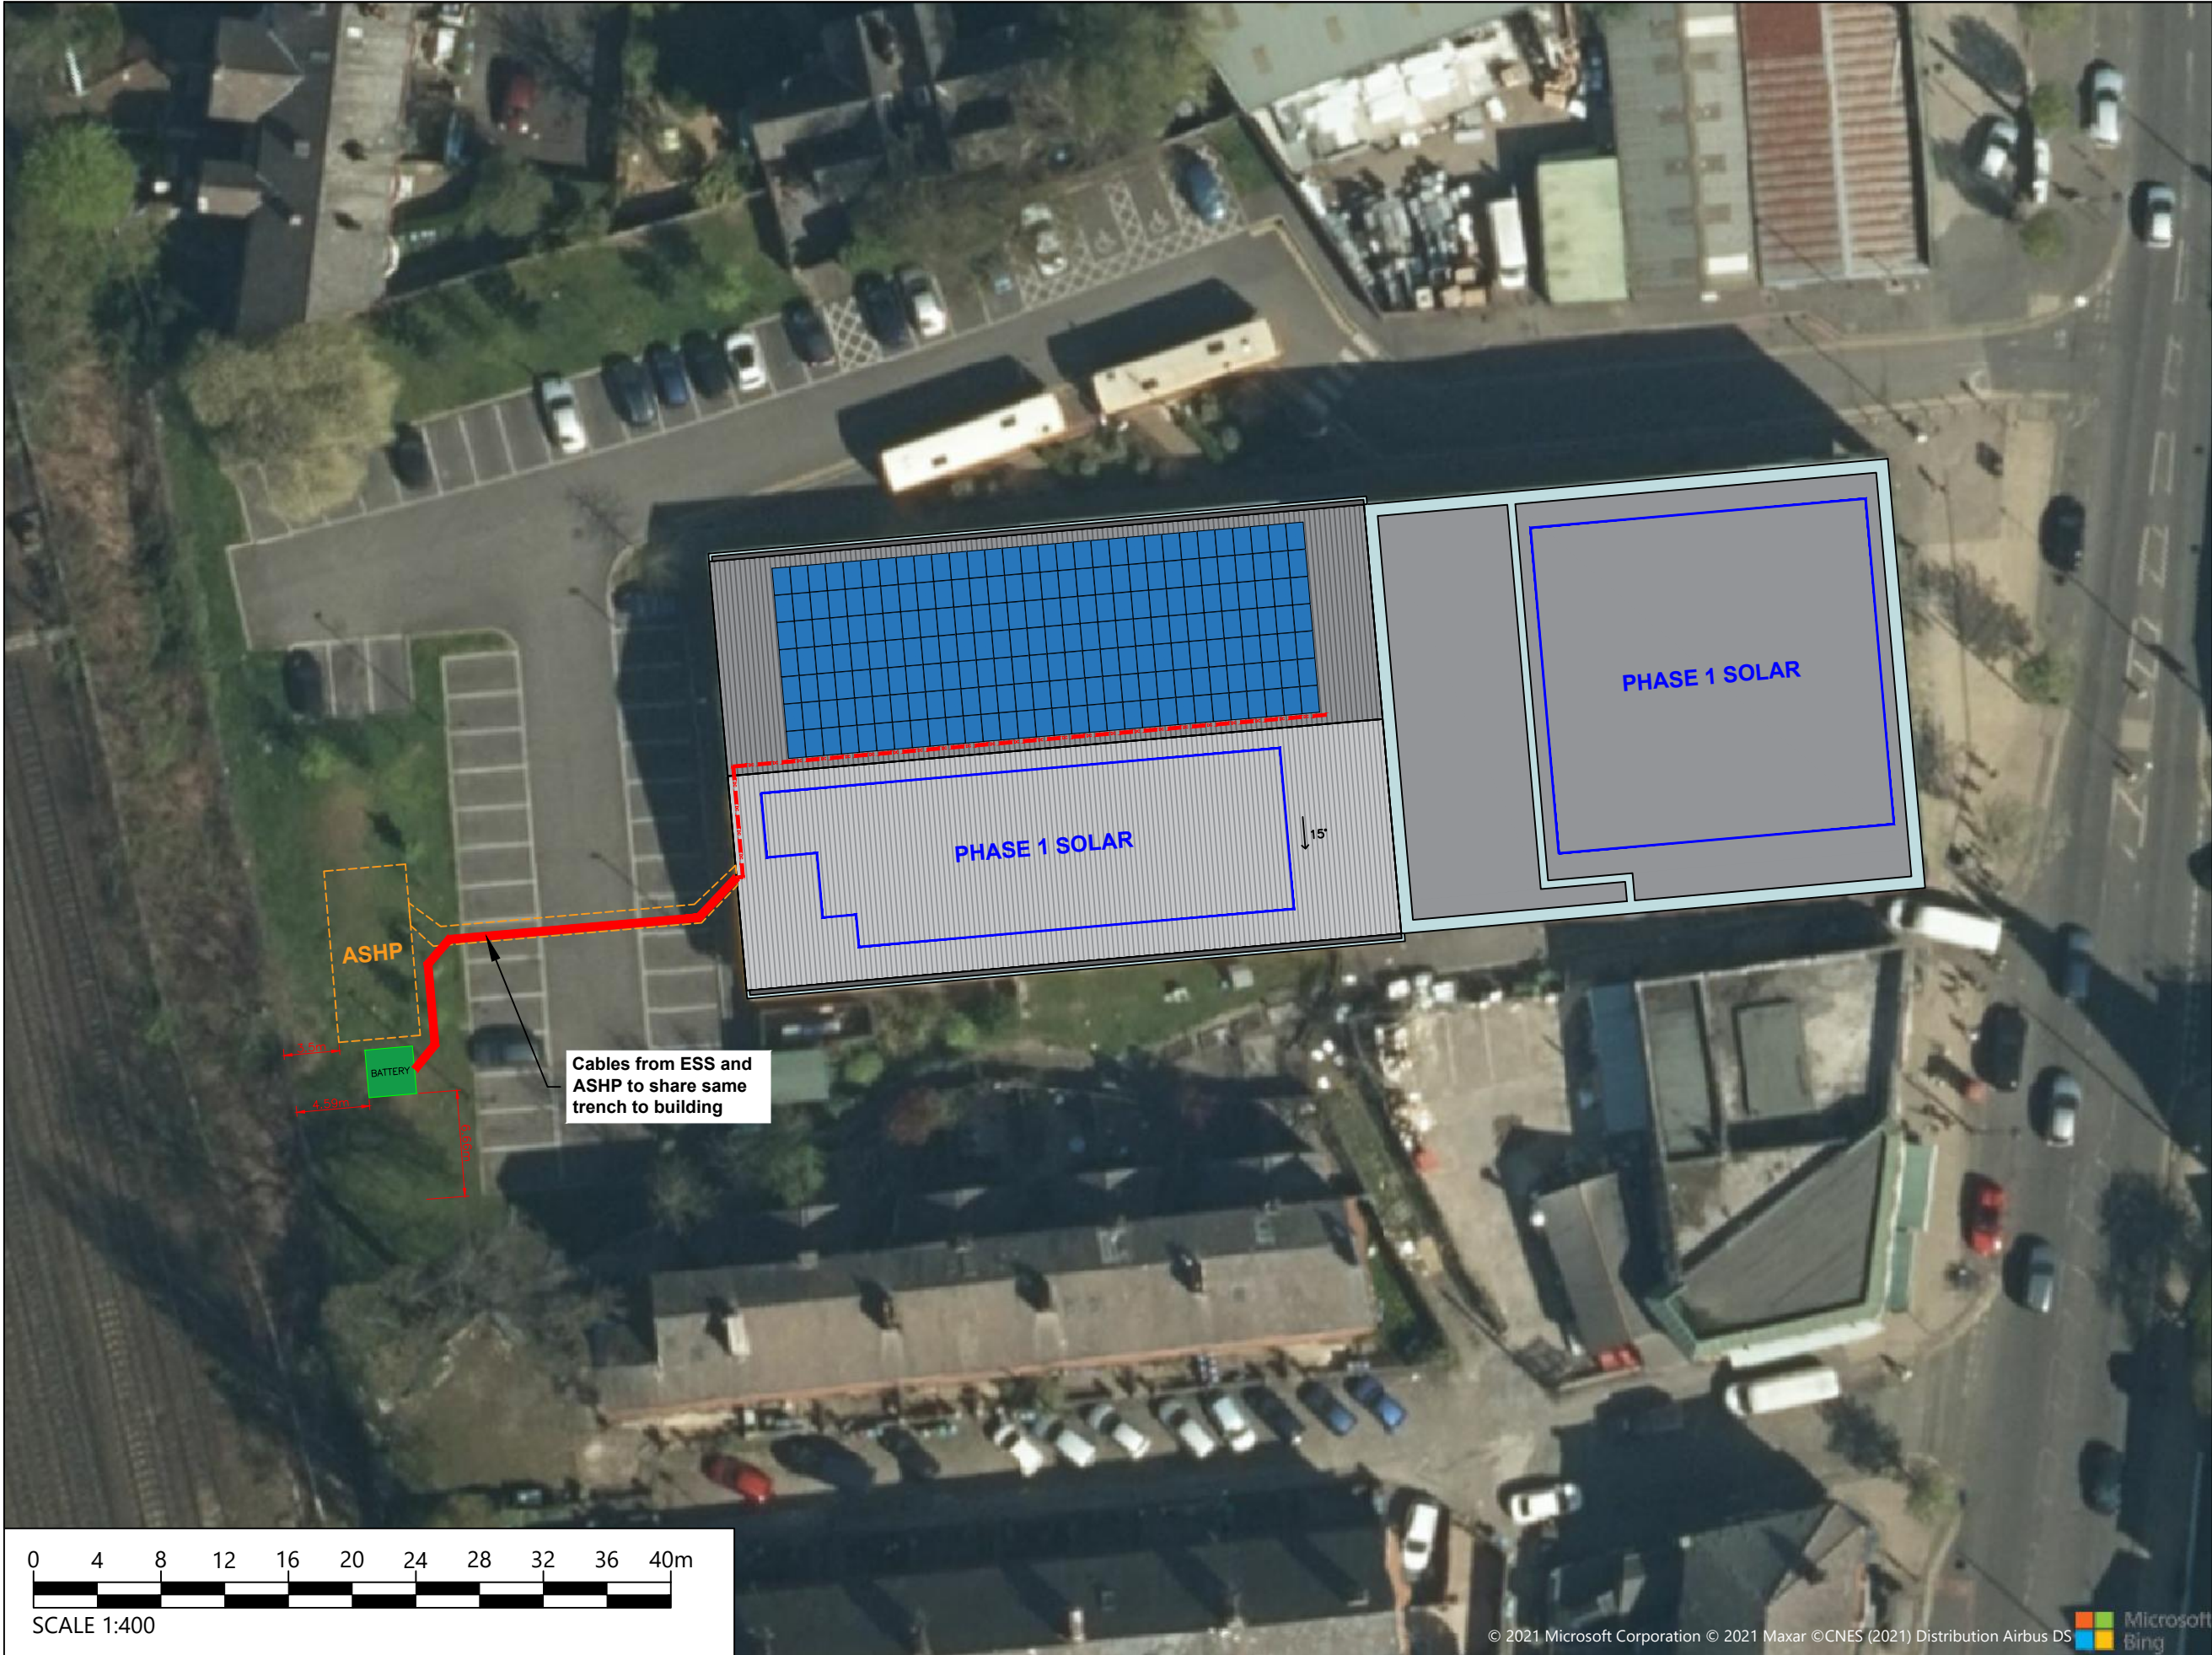


NOTES

TIC: 81.9kWp
DNC: 80kW

Nb of panels: 210
Nb of inverters: 1

Module manufacturer & model:
Trina Solar
TSM-390-DE09.08 VERTEX S

Inverter makes & manufacturer:
Solis-80K-5G

KEY

- SOLAR PV MODULE
- BATTERY
- DC DC CABLE CONTAINMENT
- CABLE TRENCH
- ASHP DEVELOPMENT

N

008	Approved for construction	22.11.2021
007	Included air source heat pump location	19.11.2021
006	Updated drawing number	17.11.2021
005	Moved battery to grass by train line	02.07.2021
004	Included battery	24.06.2021
003	Removed 3 panels, removed inverter	24.06.2021
002	Added DC cable	28.05.2021
001	Proposal	19.05.2021
Rev.	Nature of Revision	Date

APPROVED



Absolute
Powering The Future

Absolute
Arisaig
Gartocharn
G83 8ND
Tel: 01415307644
www.absolutesolarandwind.co.uk

CLIENT

AMERESCO

PROJECT

ARCADIA LEISURE CENTRE PHASE 2

SITE LOCATION

YEW TREE AVE, LEVENSHULME,
MANCHESTER M19 3PH

JOB NUMBER

ABS994

TITLE

ARCADIA PROPOSAL PLAN

DRAWING NO. 10850-20-00-PL-DWG-0014	REVISION NO. 008
DATE 22.11.2021	DRAWN BY JM
SCALE 1 : 400 @ A3	CHECKED BY -