


DO NOT SCALE FROM THIS DRAWING. THE AUTHOR OF THIS DRAWING TAKES NO RESPONSIBILITY FOR ANY DIMENSIONS OBTAINED BY MEASURING OR SCALING FROM THIS DRAWING AND NO RELIANCE MAY BE PLACED ON SUCH DIMENSIONS. ALL DIMENSIONS MUST BE CHECKED AND VERIFIED ON SITE BY THE CONTRACTOR BEFORE COMMENCING ANY WORK OR PRODUCING DRAWINGS. RML ARCHITECTURE MUST BE NOTIFIED IMMEDIATELY OF ANY ERRORS OR DISCREPANCIES PRIOR TO THE COMMENCEMENT OF WORK.


THIS DRAWING IS TO BE READ IN CONJUNCTION WITH ALL OTHER RELEVANT CONTRACT DRAWINGS, SCHEDULES AND SPECIFICATIONS.

THIS DRAWING AND ALL INFORMATION CONTAINED WITHIN IS THE SOLE PROPERTY OF RML ARCHITECTURE LTD AND MAY NOT BE REPRODUCED IN WHOLE OR PART WITHOUT WRITTEN PERMISSION FROM RML ARCHITECTURE LTD.


REV	DESCRIPTION	DATE	BY
A	Transom heights adjusted.	23-09-21	RML

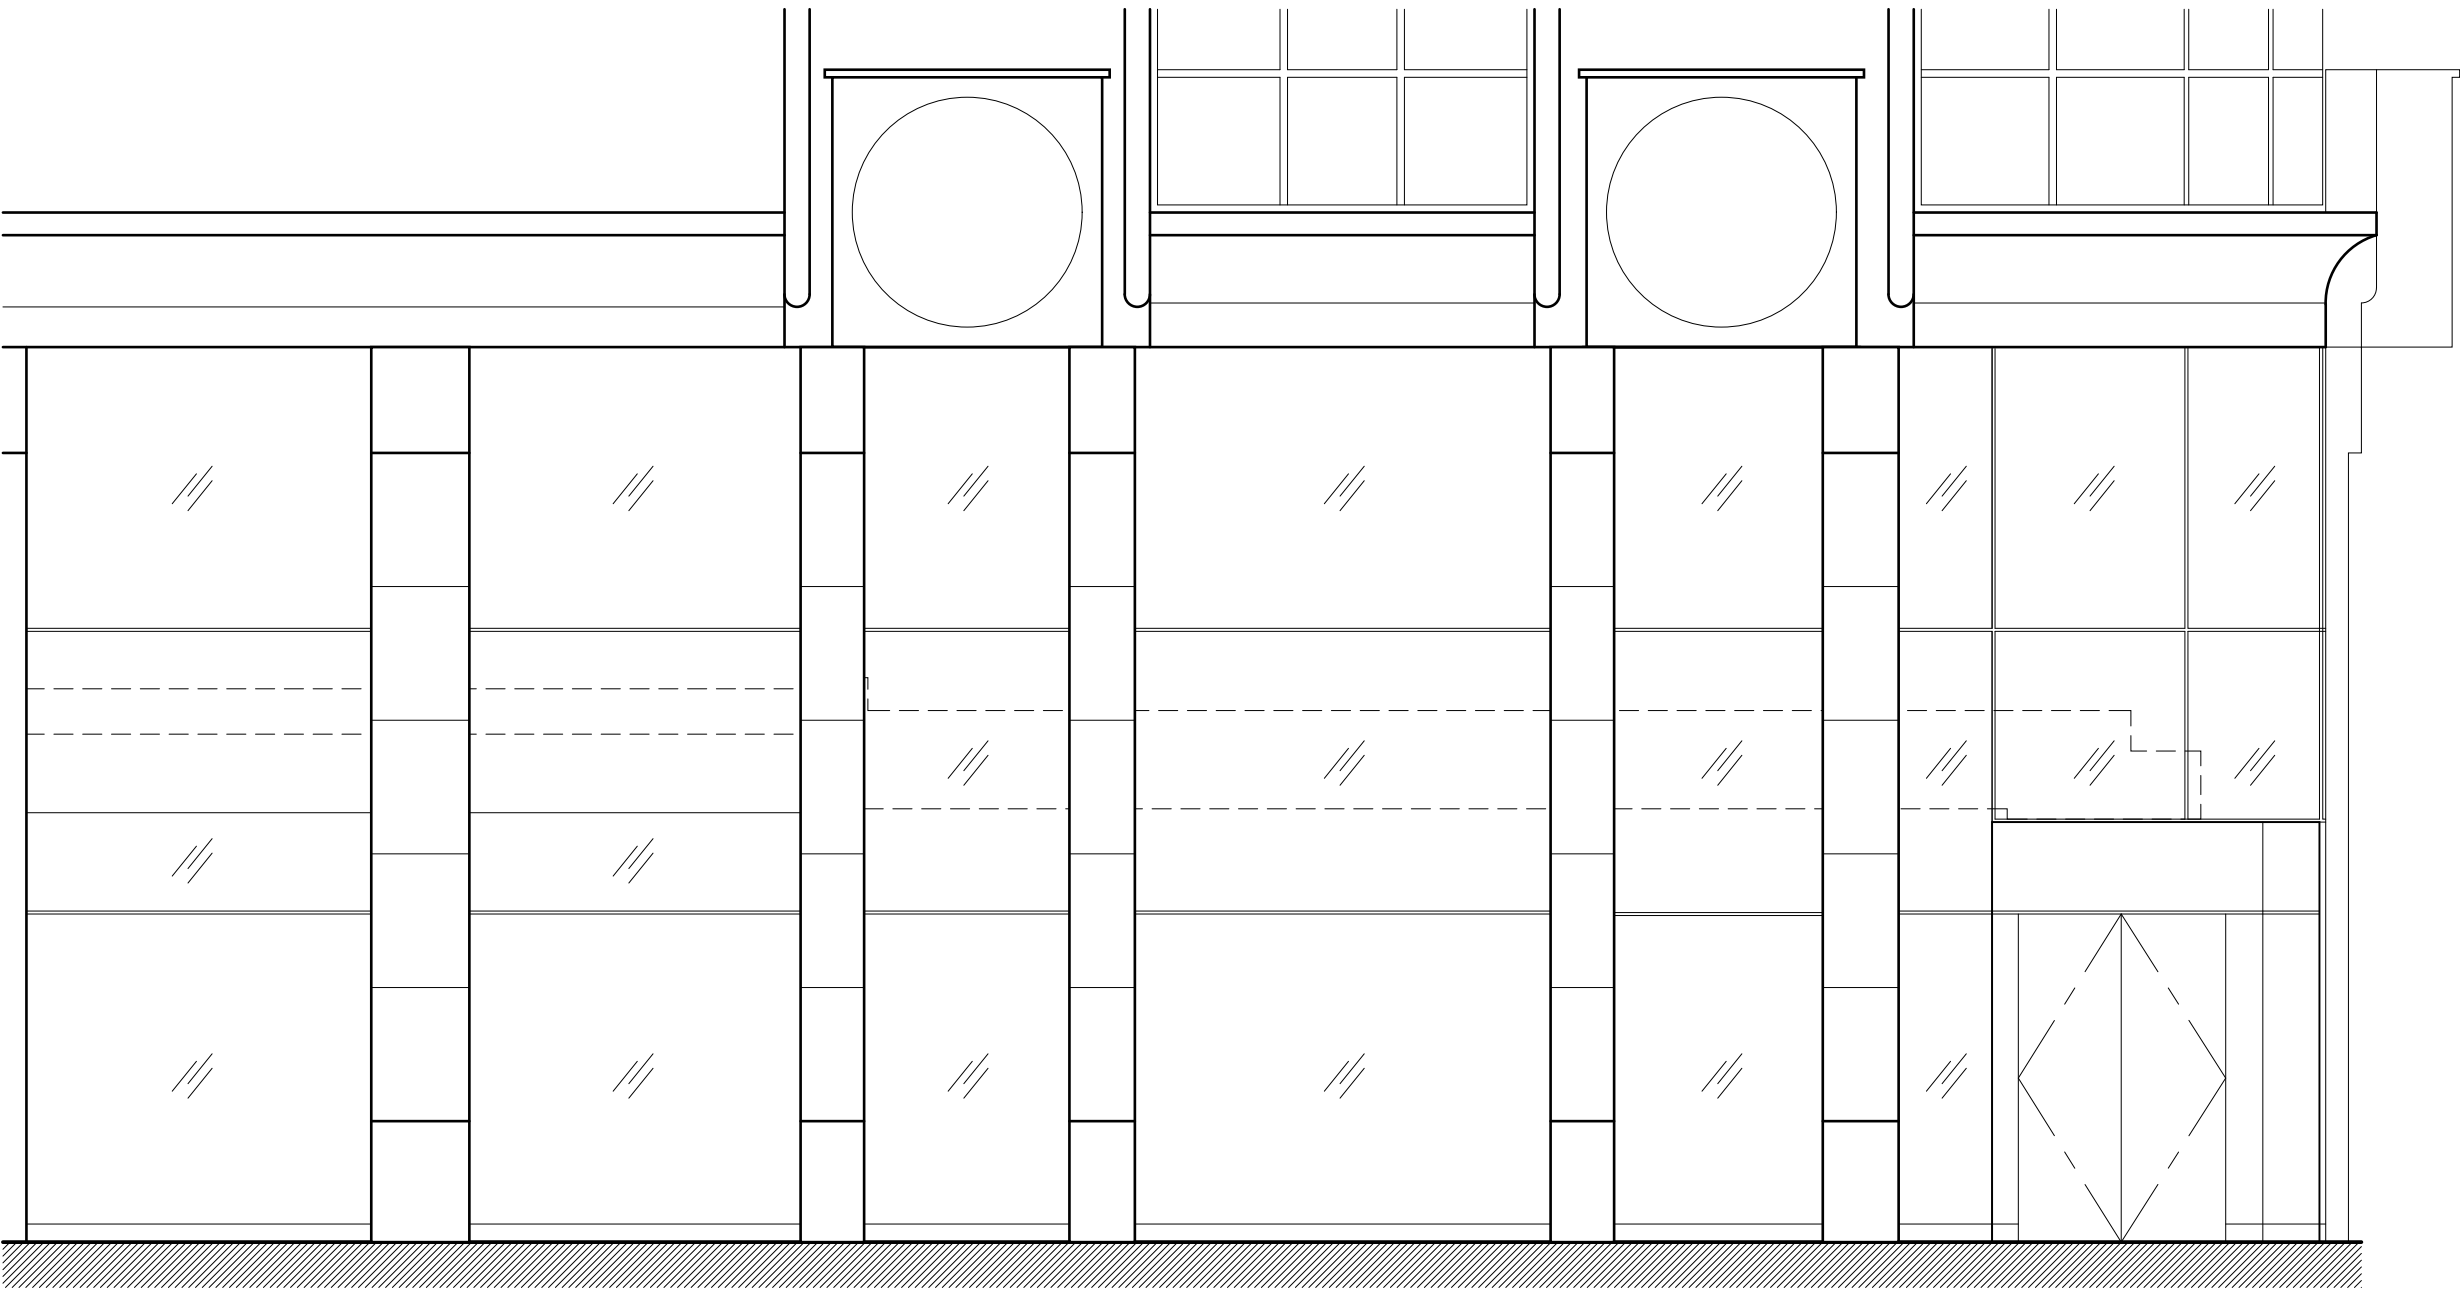

Existing Barton Square Elevation

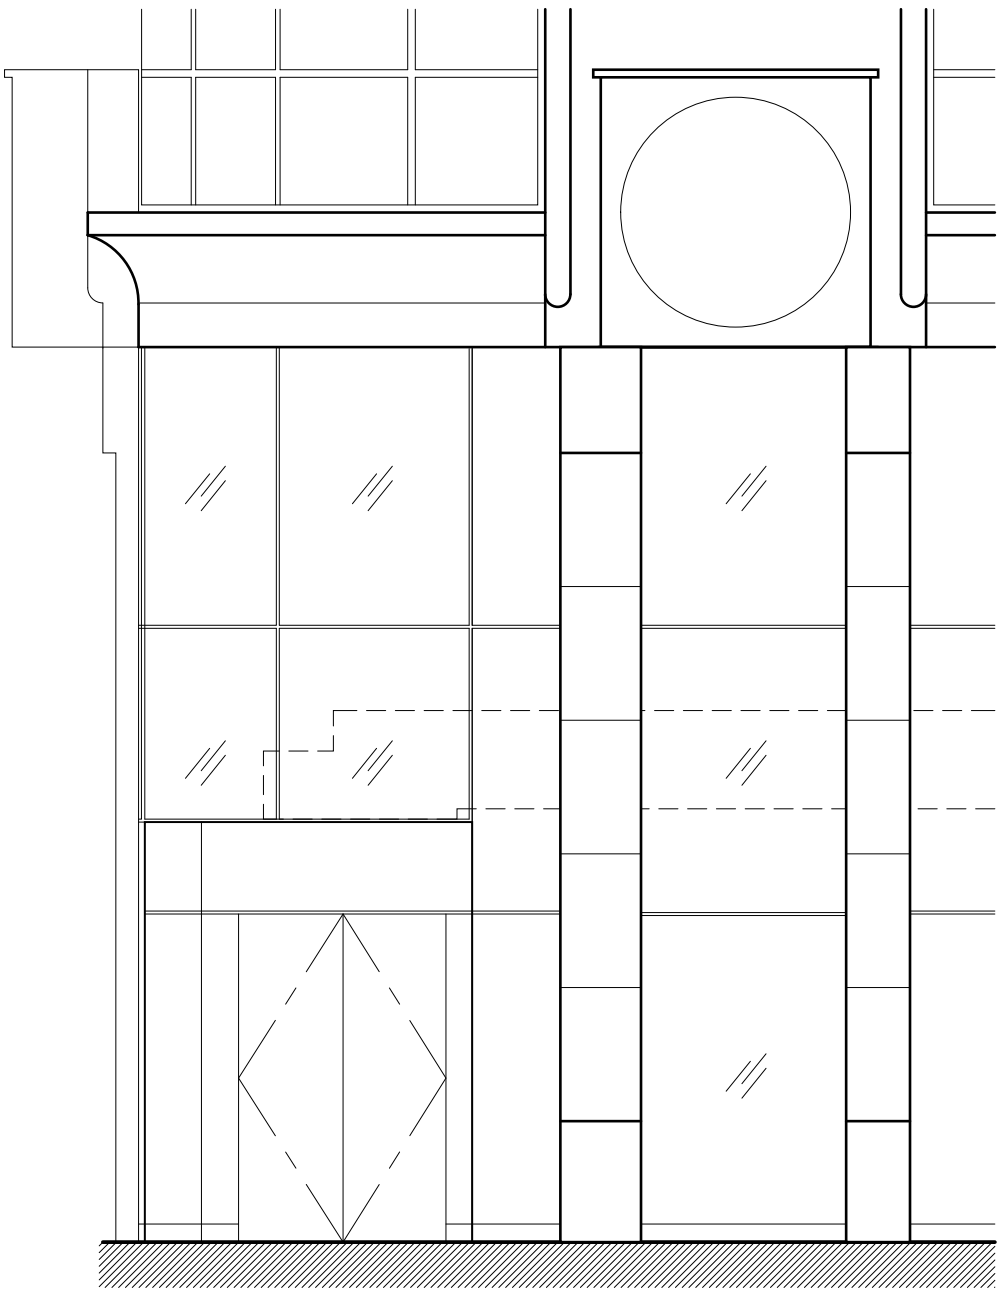


Existing Exchange Street Elevation

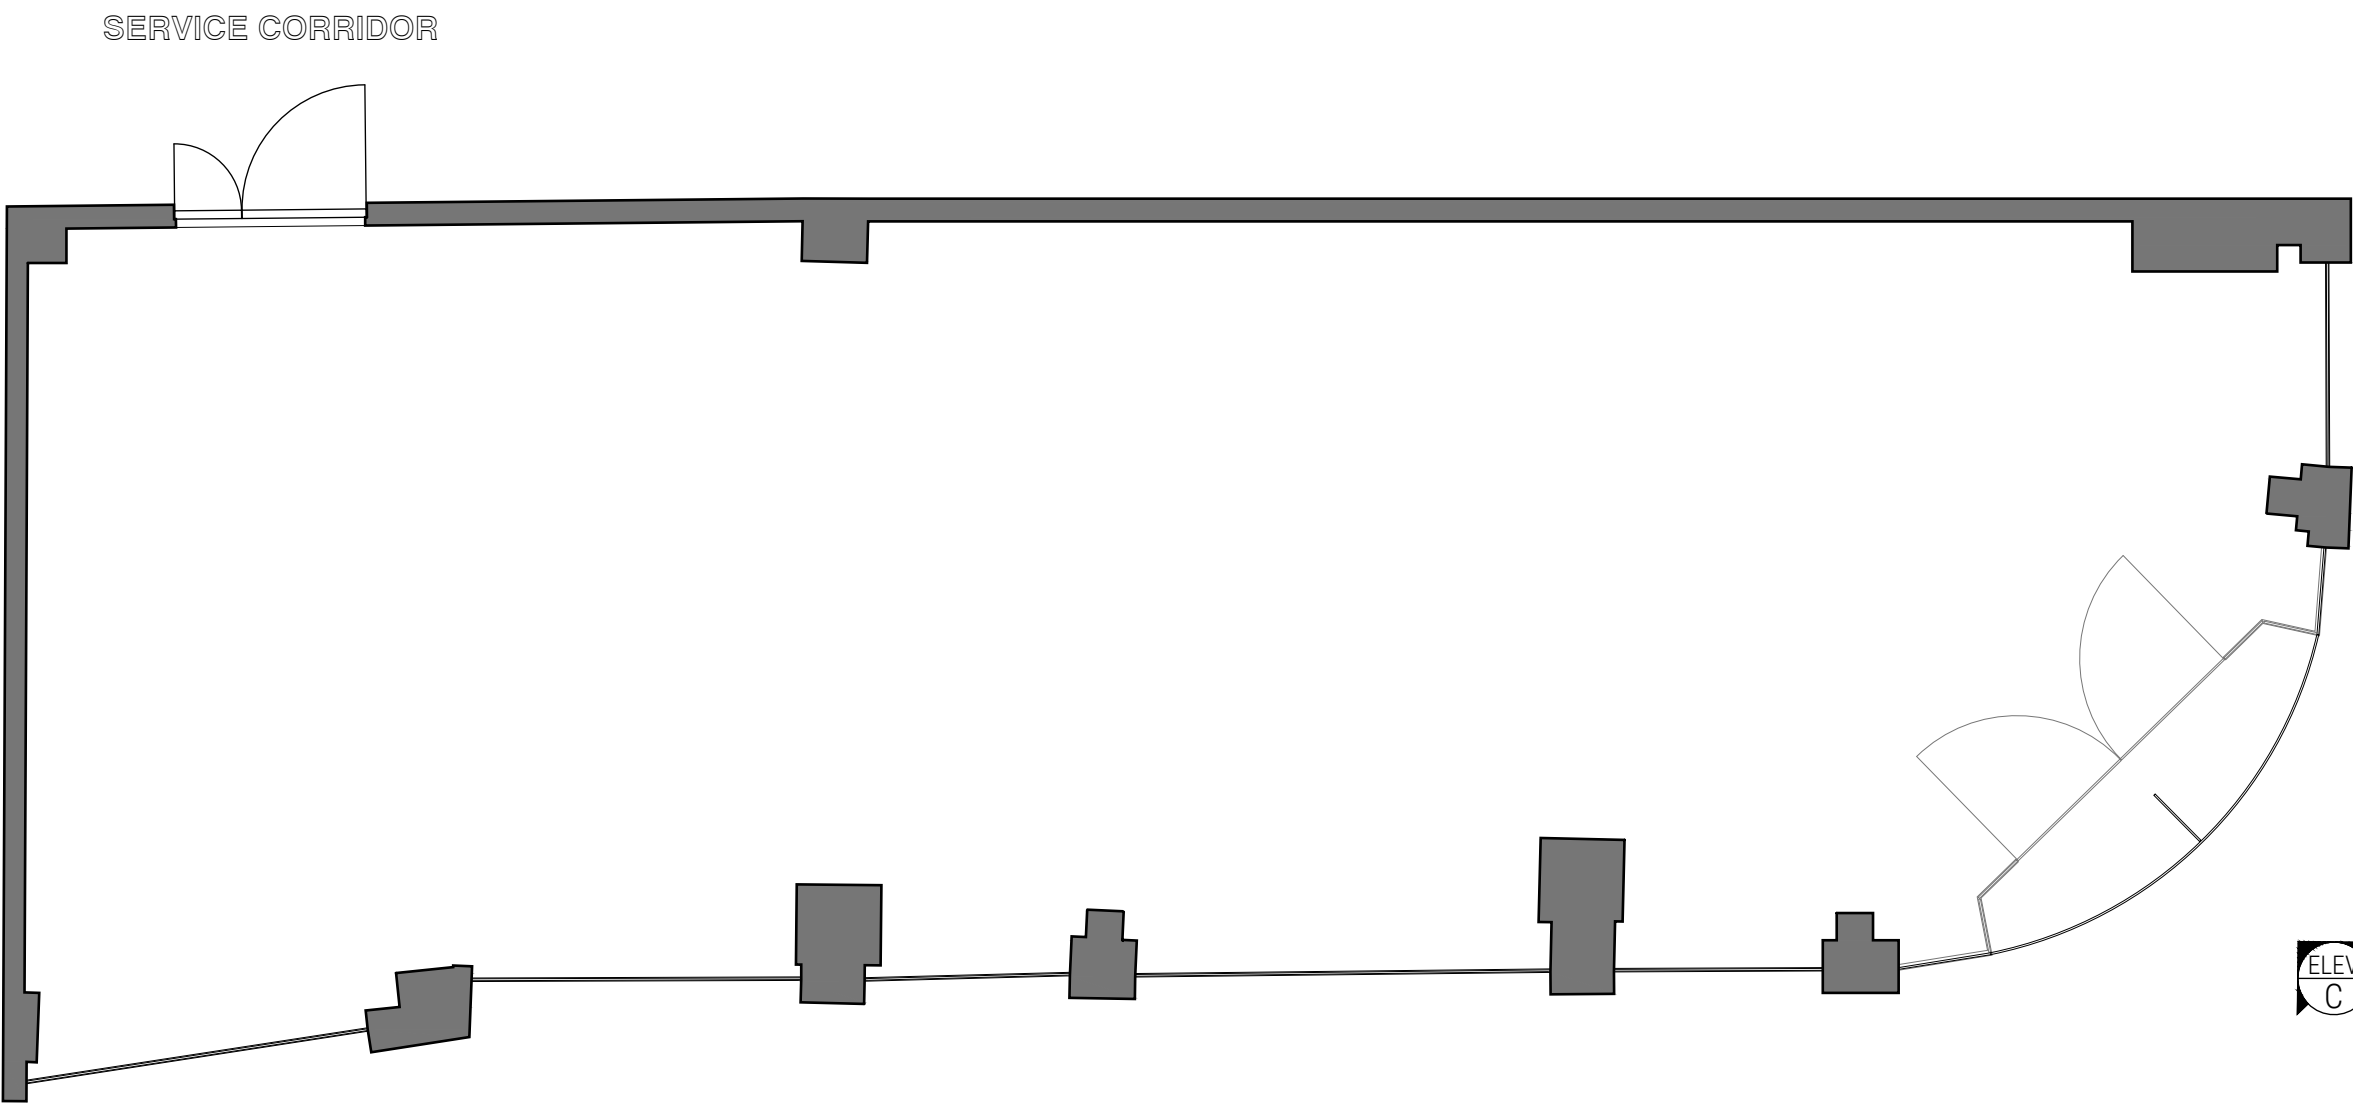

Existing Shopfront Plan

EXCHANGE STREET

BARTON SQUARE

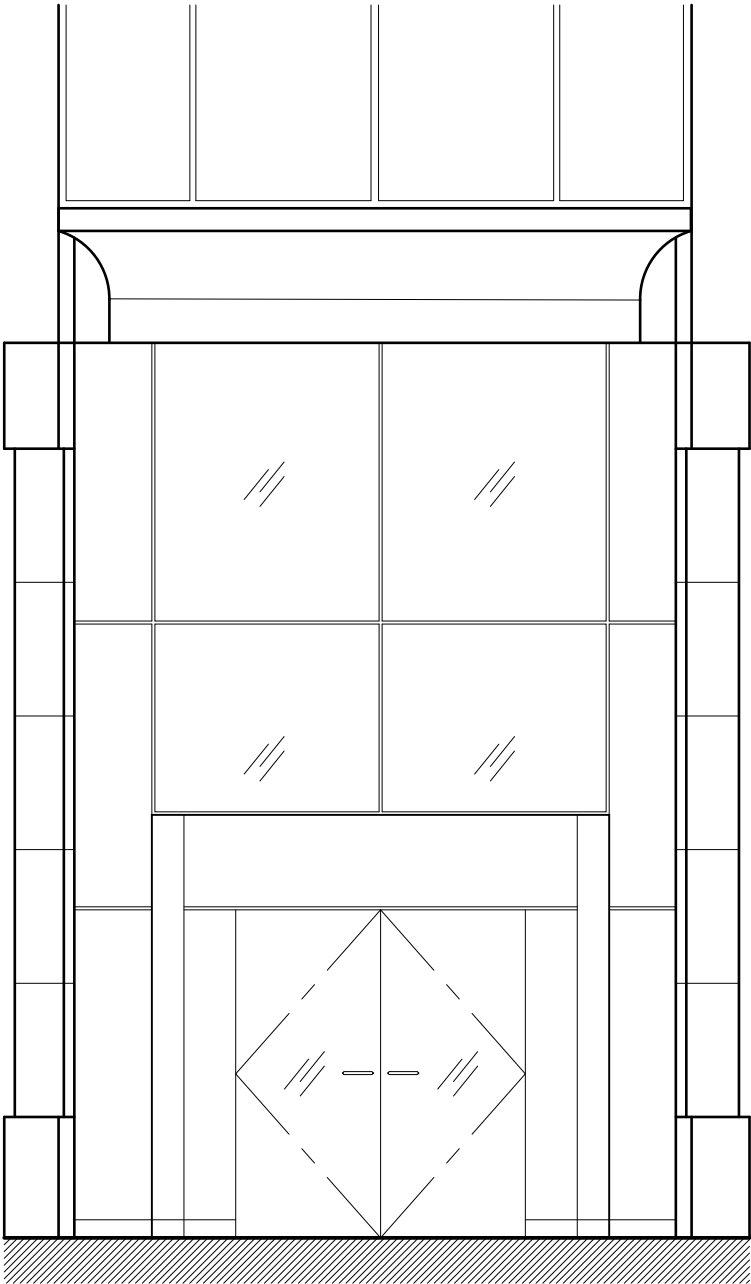

Existing Corner Elevation (Elevation C)

0mm 100mm

PRINTED SIZE @ A1

CLIENT

BREMONT

PROJECT

BREMONT ACRESFIELD
EXCHANGE STREET
MANCHESTER
M2

DRAWING TITLE

EXISTING SHOPFRONT

PROJECT NUMBER

8021

DATE

AUGUST '21

SCALE

1:50 @ A1 / 1:100 @ A3

DRAWN BY

RML

DRAWING NUMBER

8021-P-03

REVISION

A

DRAWING STATUS

APPROVAL