

- Responsibility is not accepted for errors made by others in scaling from this drawing. All construction information should be taken from figured dimensions only.
- Any dimensional discrepancies to be reported immediately.
- This drawing must be read in conjunction with any structural or other specialist drawing(s). Any conflicting information to be reported immediately.
- Easton Bevins Limited have responsibilities under the Construction (Design and Management) Regulations 2015 to eliminate hazards during design and provide information about residual risks, including informing duty holders of their responsibilities.
- Note to Contractor: All building / site dimensions and levels, service and invert levels to be checked prior to commencement of works.
- Note to Contractor: The current Building Regulations and all relevant British standards and Codes of Practice are to be complied with whether noted on this drawing or not.

Material Key	
	Masonry Blue Brick
	Masonry Red Brick
	Masonry Architectural Block
	Cladding Horizontal Timber
	Euroclad Vico Standing Seam Cladding
	Render

Note: Amalgam drawing created from record information produced and supplied by others. Actual built arrangements may differ. Easton Bevins Limited accept no liability for the accuracy of third party information.

PLANNING

Rev:	Date:	Amendment:	Amended by:
A	29/10/21	Reference plan amended	AW
Client: Base Management Services Ltd.			
Project title: Base, 12 Arundel Street, Manchester, M15 4JP			
Drawing title: Proposed Elevation 1 Worsley Street			
Scale(s) @ A1: As shown	Date: Oct 2021	Drawn by: AW	
Drawing number: P10041/PL/207	Revision: A	Chkd by: HC	



Unit 26, Osprey Court
Hawfield Way
Bristol
BS14 0BB

Building Surveys
Project Management
Construction Advice
Legal & Litigation
Disability Work
Block Management
Statutory Consents

T 0117 942 7876
F 0117 942 7871
E info@eastonbevins.co.uk
W www.eastonbevinslimited.co.uk

Regulated by RICS


Also at:
Bradley Stoke 01179 427 876
Cardiff 02920 108 821
Cheltenham 01242 573 908
Salisbury 01722 617 617
Swindon 01793 680 844



This Drawing is Copyright.
Contractors must check all dimensions on site.
Only figured dimensions are to be worked from.
Discrepancies must be reported immediately before proceeding.



**Proposed Elevation 1
Worsley Street**
1:100

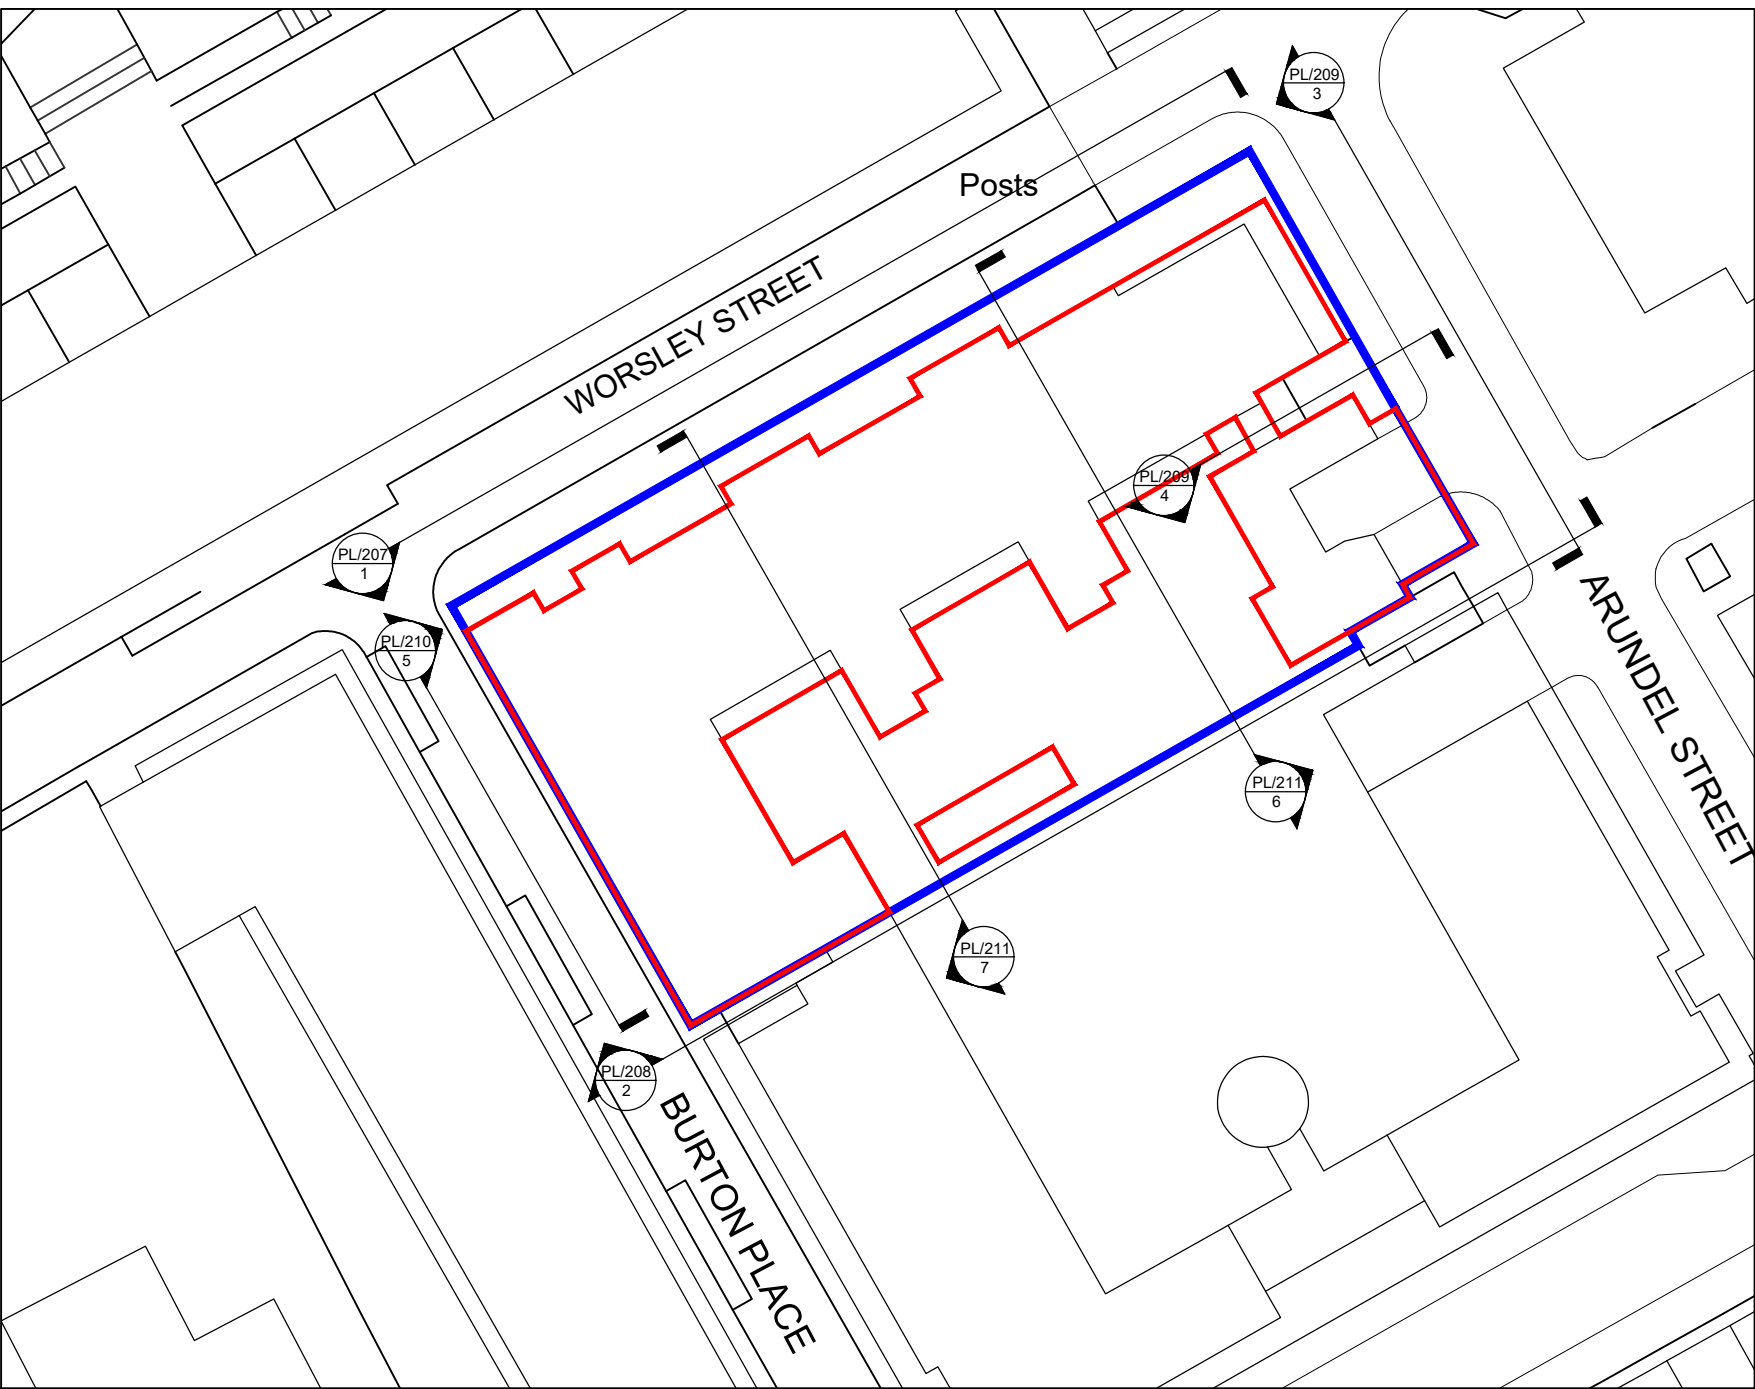

Reference Plan
1:500

