



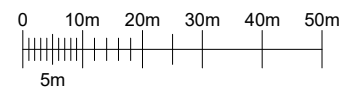

SITE LOCATION
SCALE 1:50000

Ordnance Survey map extract based upon Landranger map series with the permission of the controller of Her Majesty's Stationery Office.
Mono Consultants Limited licence no. ES100017753.
Crown copyright.

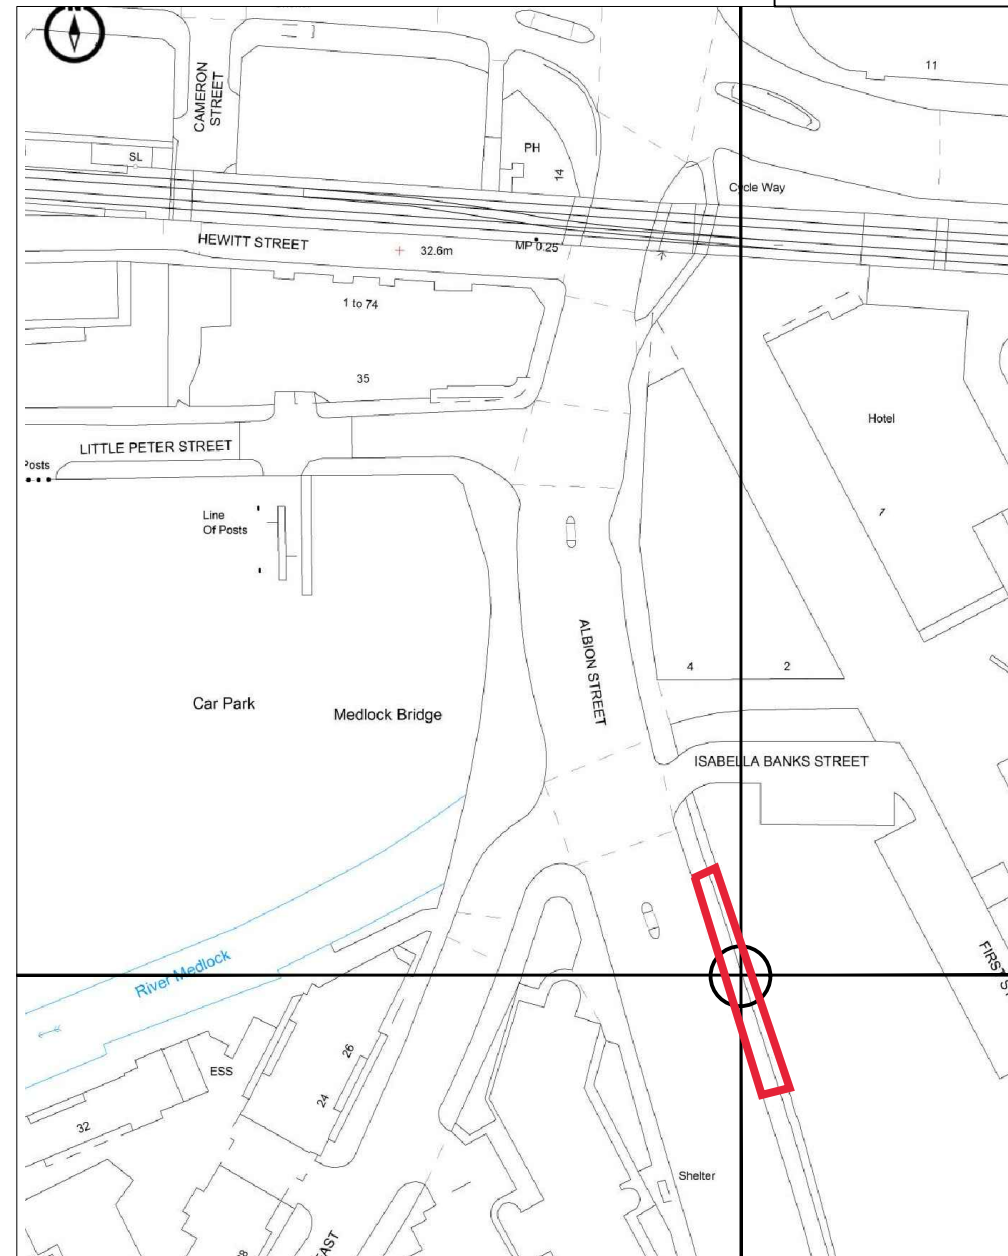

DETAILED SITE LOCATION
SCALE 1:1250

Ordnance Survey map extract based upon Landranger map series with the permission of the controller of Her Majesty's Stationery Office.
Mono Consultants Limited licence no. ES100017753.
Crown copyright.



E383647 N397359

GENERAL NOTES					
Use written dimensions only, do not scale from drawing. Use latest revision of all referenced information.					
LAT 53.472703			LONG -2.24783		
A	16.10.21	New BT Streethub Structure		MD	JE
Rev	Date	Description		Drawn	Chkd
mono # MONO CONSULTANTS LIMITED 70-76 Steam Packet House Cross Street Manchester, M2 4JG t. 44 (0)161 839 8839 www.monoconsultants.com					
BT					
Drg Status PLANNING					
Cell No. & Name MAN033B					
Site Name & Address Pavement at Medlock Street, near the corner with Unit 1A, Number 8, First Street, Manchester, M15 4FN					
Drawing Title SITE LOCATION MAPS					
Scale		As Shown		Date 16.10.2021	
Drawn By		MD		Checked By JE	
Drawing Number 001				Revision A	