


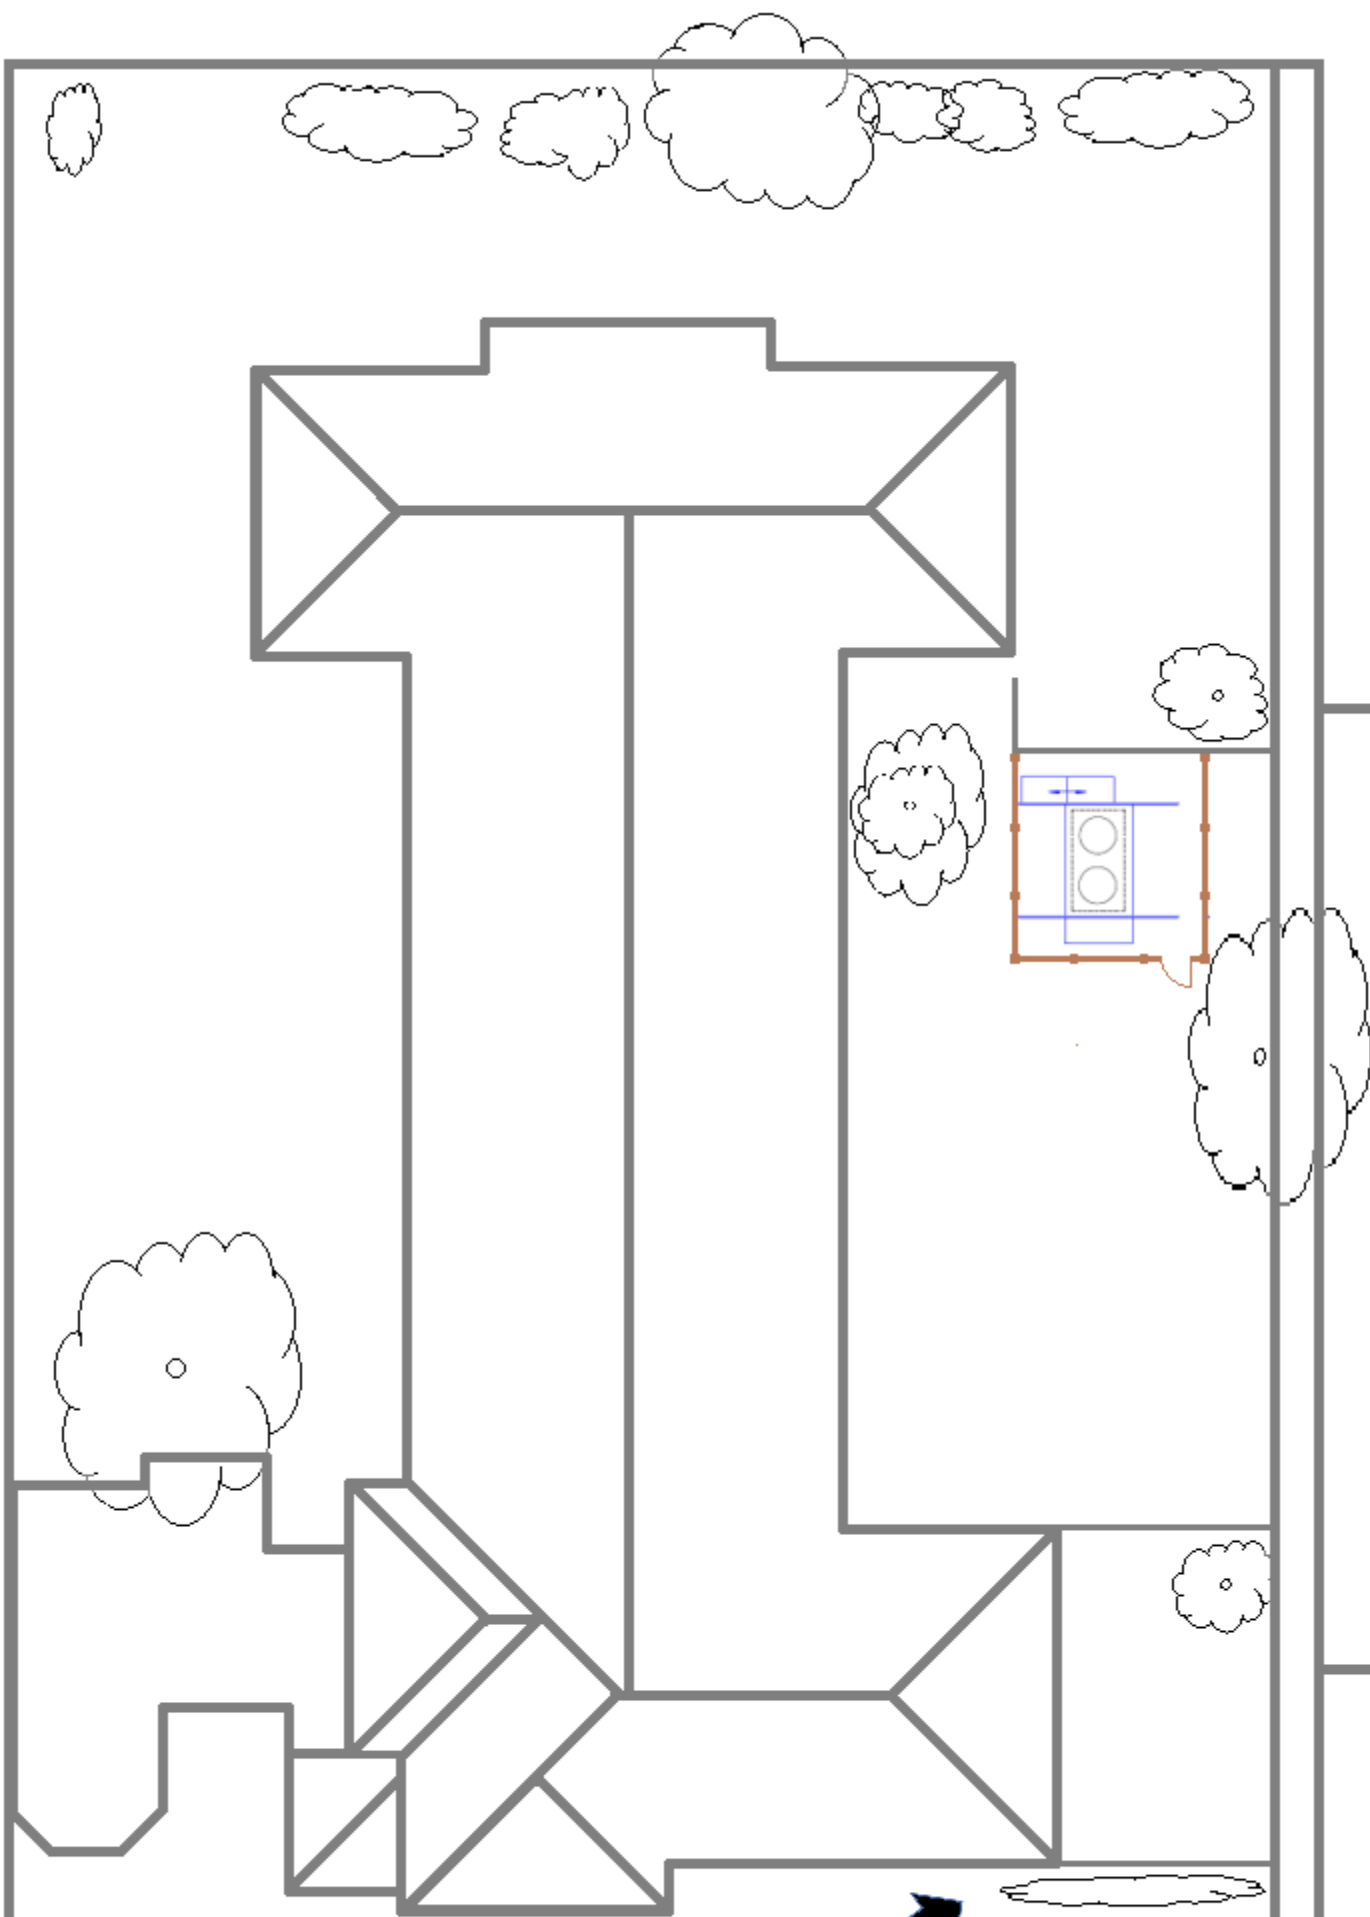

1:200 0 5m 10m



North

Block Plan EP1460/001B

St Stephens Court Shieldborn Drive, Manchester, M9 5AY

—

—

