



GENERAL NOTES

© THIS DRAWING IS COPYRIGHT OF BHATT ARCHITECTS LTD AND MAY NOT BE REPRODUCED, COPIED OR ALTERED WITHOUT PRIOR PERMISSION.
NO WORKS ARE TO BE SET OUT FROM THESE DRAWINGS. DO NOT SCALE. USE FIGURED DIMENSIONS ONLY. DIMENSIONS ARE TO BE CHECKED ON SITE. ANY DISCREPANCIES, ERRORS OR OMISSIONS ARE TO BE REPORTED TO BHATT ARCHITECTS LTD BEFORE WORK COMMENCES. SUBJECT TO SITE SURVEY AND ALL NECESSARY CONSENTS. THIS DRAWING IS TO BE READ WITH ALL OTHER RELEVANT DRAWINGS AND SPECIFICATIONS.

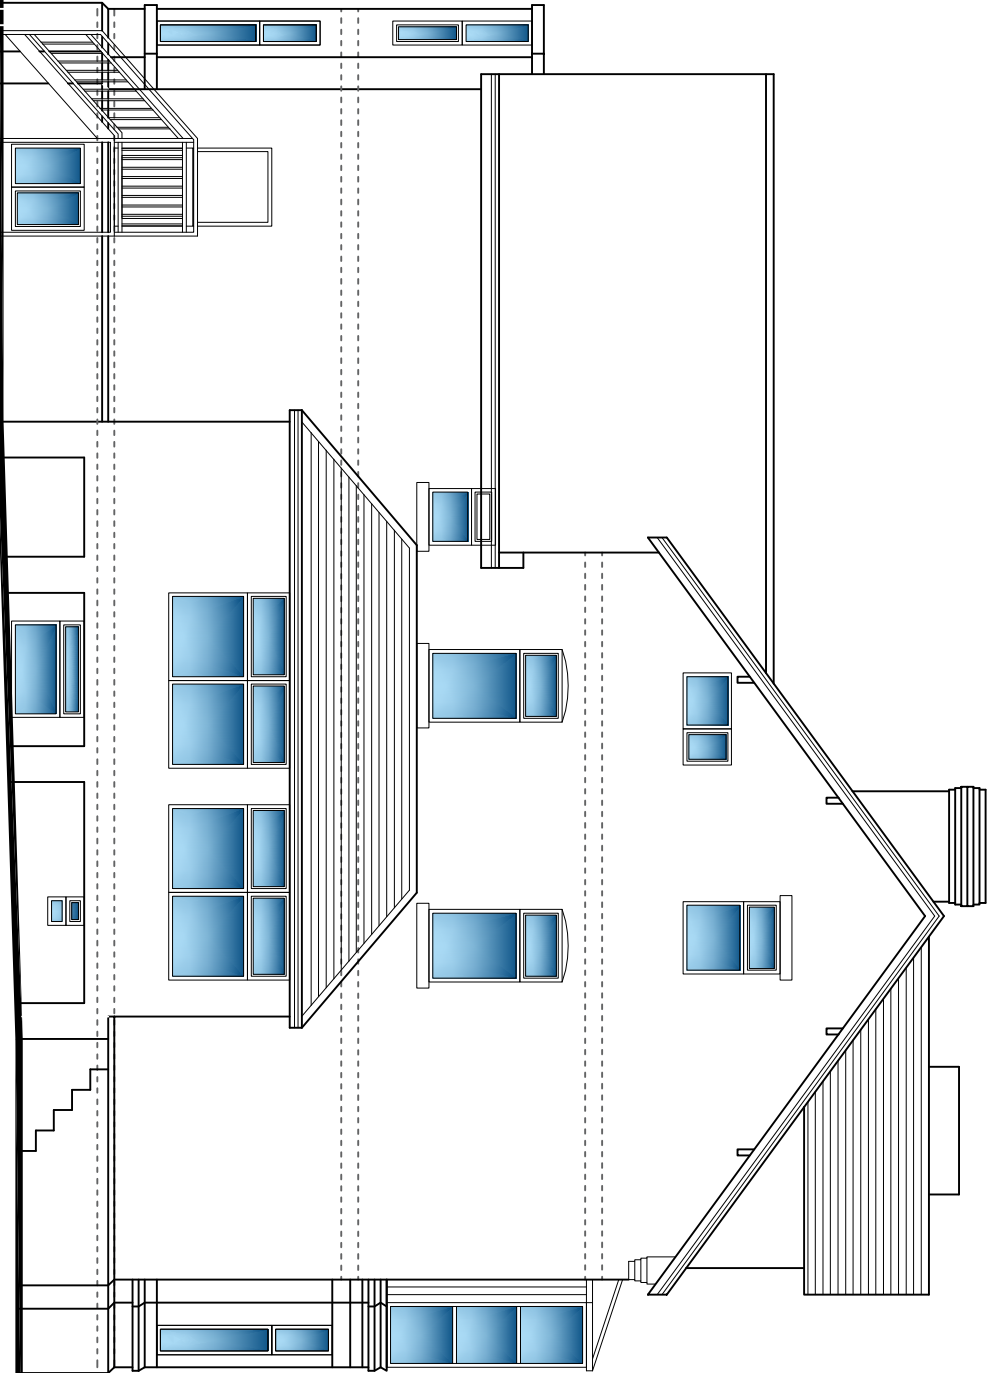

EXISTING SIDE (WEST) ELEVATION

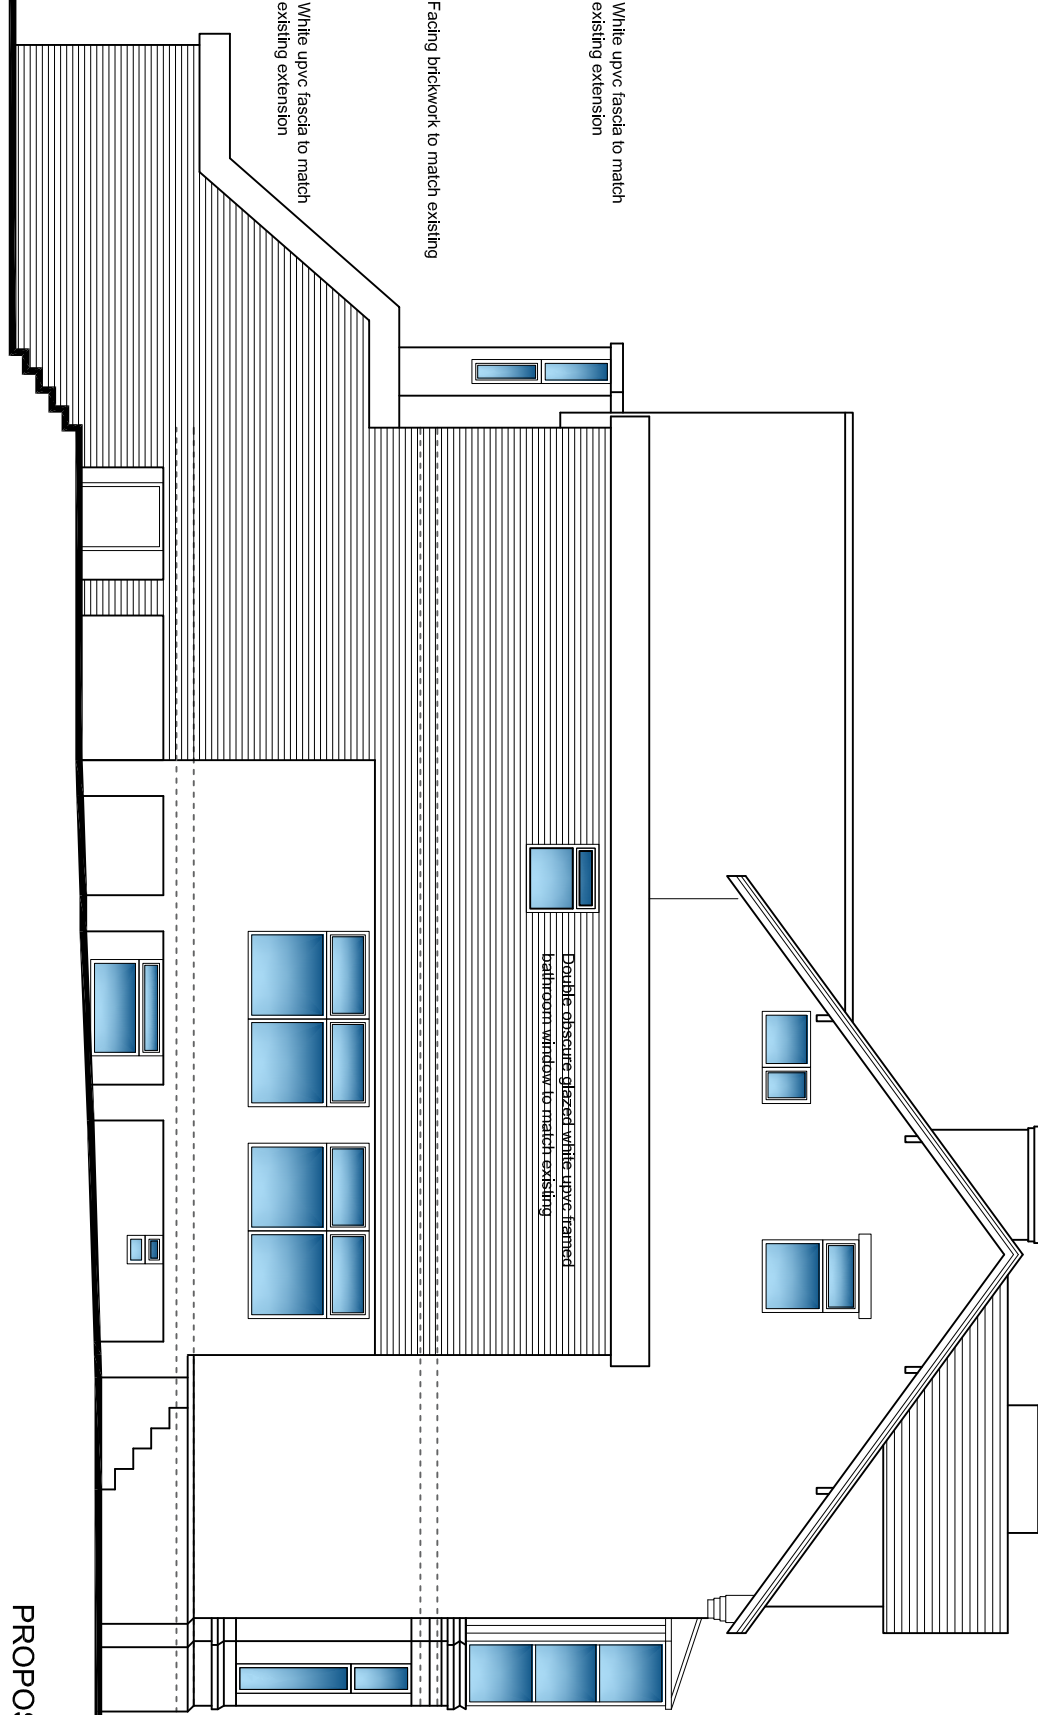

PROPOSED SIDE (WEST) ELEVATION

Project Proposed rear/ side extensions 52 MANLEY ROAD WHALLEY RANGE MANCHESTER M16 8HP	
Client Shams Ghafoor	
Architect Bhatt Architects Ltd Manchester	
Drawing Title Extg & Prop Side (West) Elevations	Scale 1:100 @A3
Job Reference/Drawing No. P116/P/06	Date 18/06/21
	Revision A