


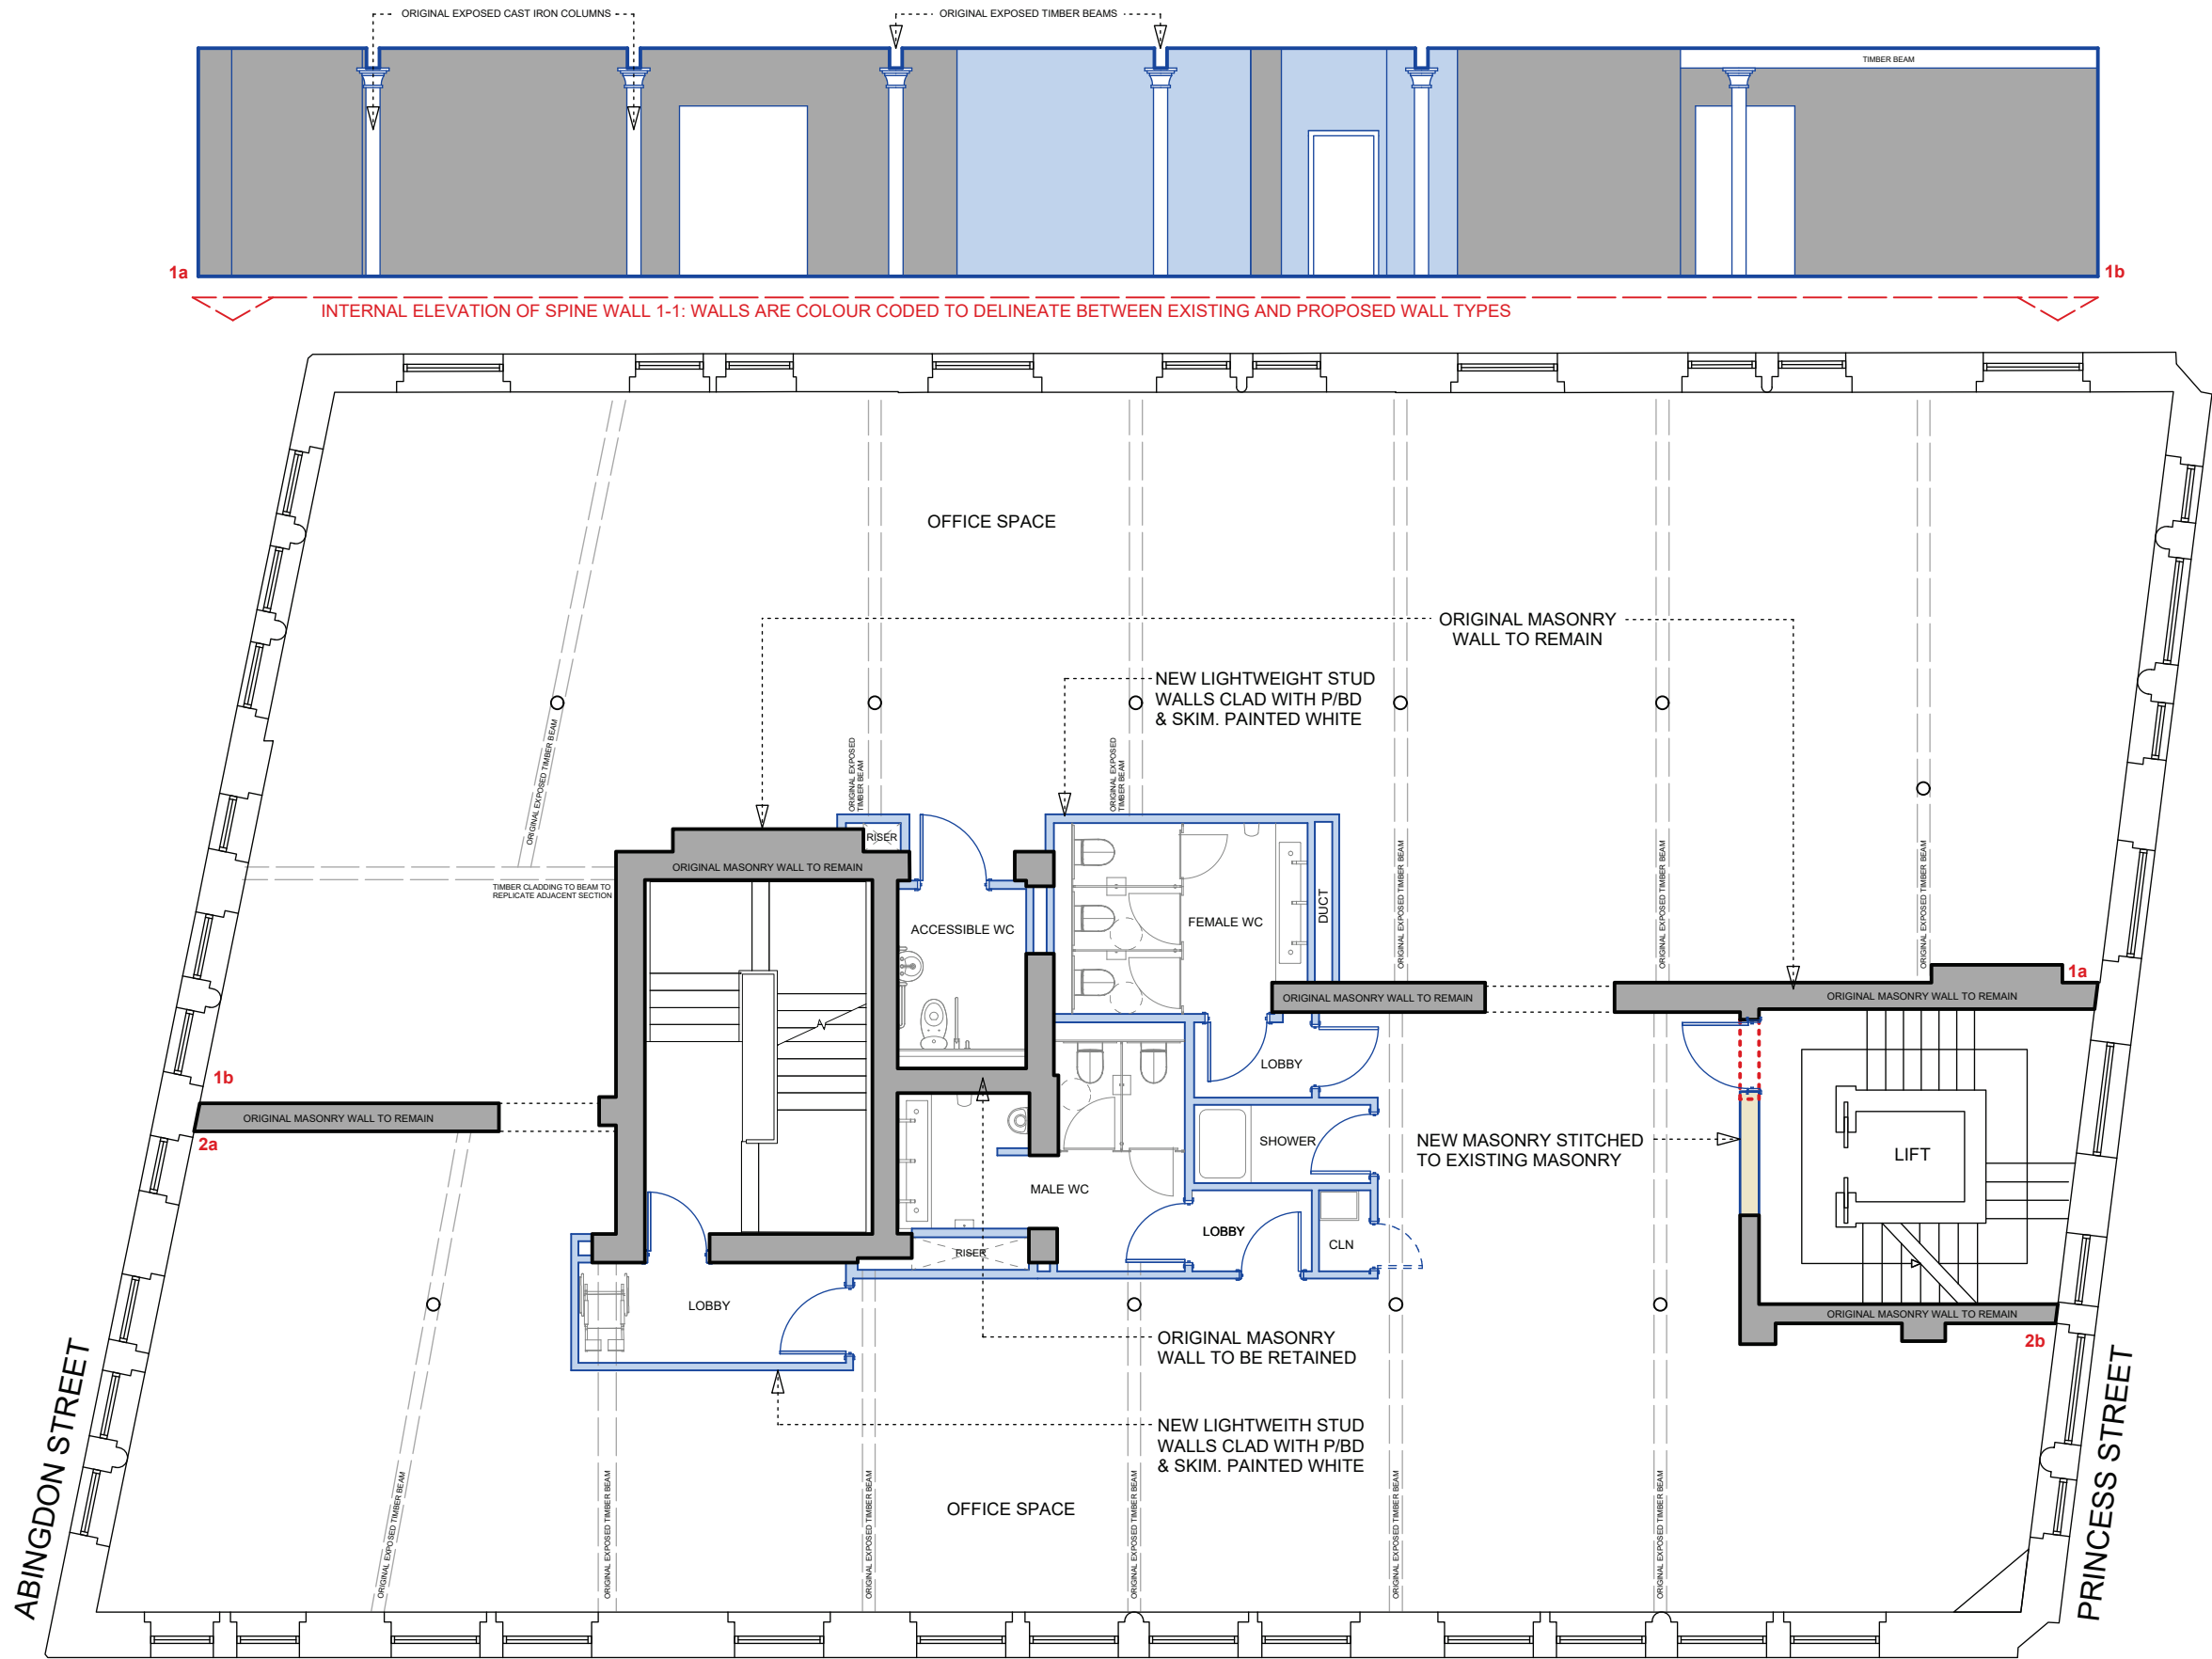

© BOWKER SADLER PARTNERSHIP LIMITED
THIS DRAWING IS THE SUBJECT OF COPYRIGHT WHICH VESTS IN BOWKER SADLER PARTNERSHIP LIMITED. IT IS AN INFRINGEMENT OF COPYRIGHT TO REPRODUCE THIS DRAWING, BY WHATEVER MEANS, INCLUDING ELECTRONIC, WITHOUT THE EXPRESS WRITTEN CONSENT OF BOWKER SADLER PARTNERSHIP LIMITED WHICH RESERVES ALL ITS RIGHTS

BOWKER SADLER PARTNERSHIP LIMITED ASSERTS ITS RIGHTS TO BE IDENTIFIED AS THE AUTHOR OF THIS DESIGN

DRAWING NOT TO BE SCALED.
REPORT ERRORS & OMISSIONS TO ARCHITECT.
CHECK ALL DIMENSIONS ON SITE
DRAWING TO BE READ IN CONJUNCTION WITH THE HEALTH AND SAFETY PLAN AND ALL RELEVANT RISK ASSESSMENTS

BASED UPON OCCUPEYE LTD
MEASURED SURVEY RECEIVED
25.03.2019 VIA LAMBERT SMITH
HAMPTON

ORIGINAL MASONRY
WALL TO REMAIN

NEW MASONRY STITCHED
TO EXISTING MASONRY

NEW LIGHTWEIGHT STUD
WALLS. METAL STUDS
CLAD WITH P/BD & SKIM

ORIGINAL MASONRY
WALL TO BE REMOVED

A	JUL 2021	DL	PLANS UPDATED IN RESPECT OF ORIGINAL AND NON-ORIGINAL FABRIC	AW
---	----------	----	---	----

REV	DATE	DRN	CHKD.
-----	------	-----	-------

PROJECT

PRINCESS HOUSE
105-107 PRINCESS STREET
MANCHESTER

CLIENT

LAPWINE LIMITED

DRAWING

PROPOSED THIRD FLOOR
FABRIC PLANS AND INTERNAL
ELEVATIONS

SCALE	SHEET SIZE	DRAWN	CHECKED	DATE
1:100	@ A3	DAL	CL	JUL 19

BOWKER SADLER ARCHITECTURE
A: Hatherlow House, Hatherlow, Romiley, Stockport SK6 3DY
T: 0161 406 7333
E: bsp@bowker-sadler.co.uk
W: www.bowker-sadler.co.uk

JOB No	DRAWING No	REVISION
18-094	1064	A
STATUS PLANNING		