
228 Errwood Road Burnage Manchester
block plan as existing

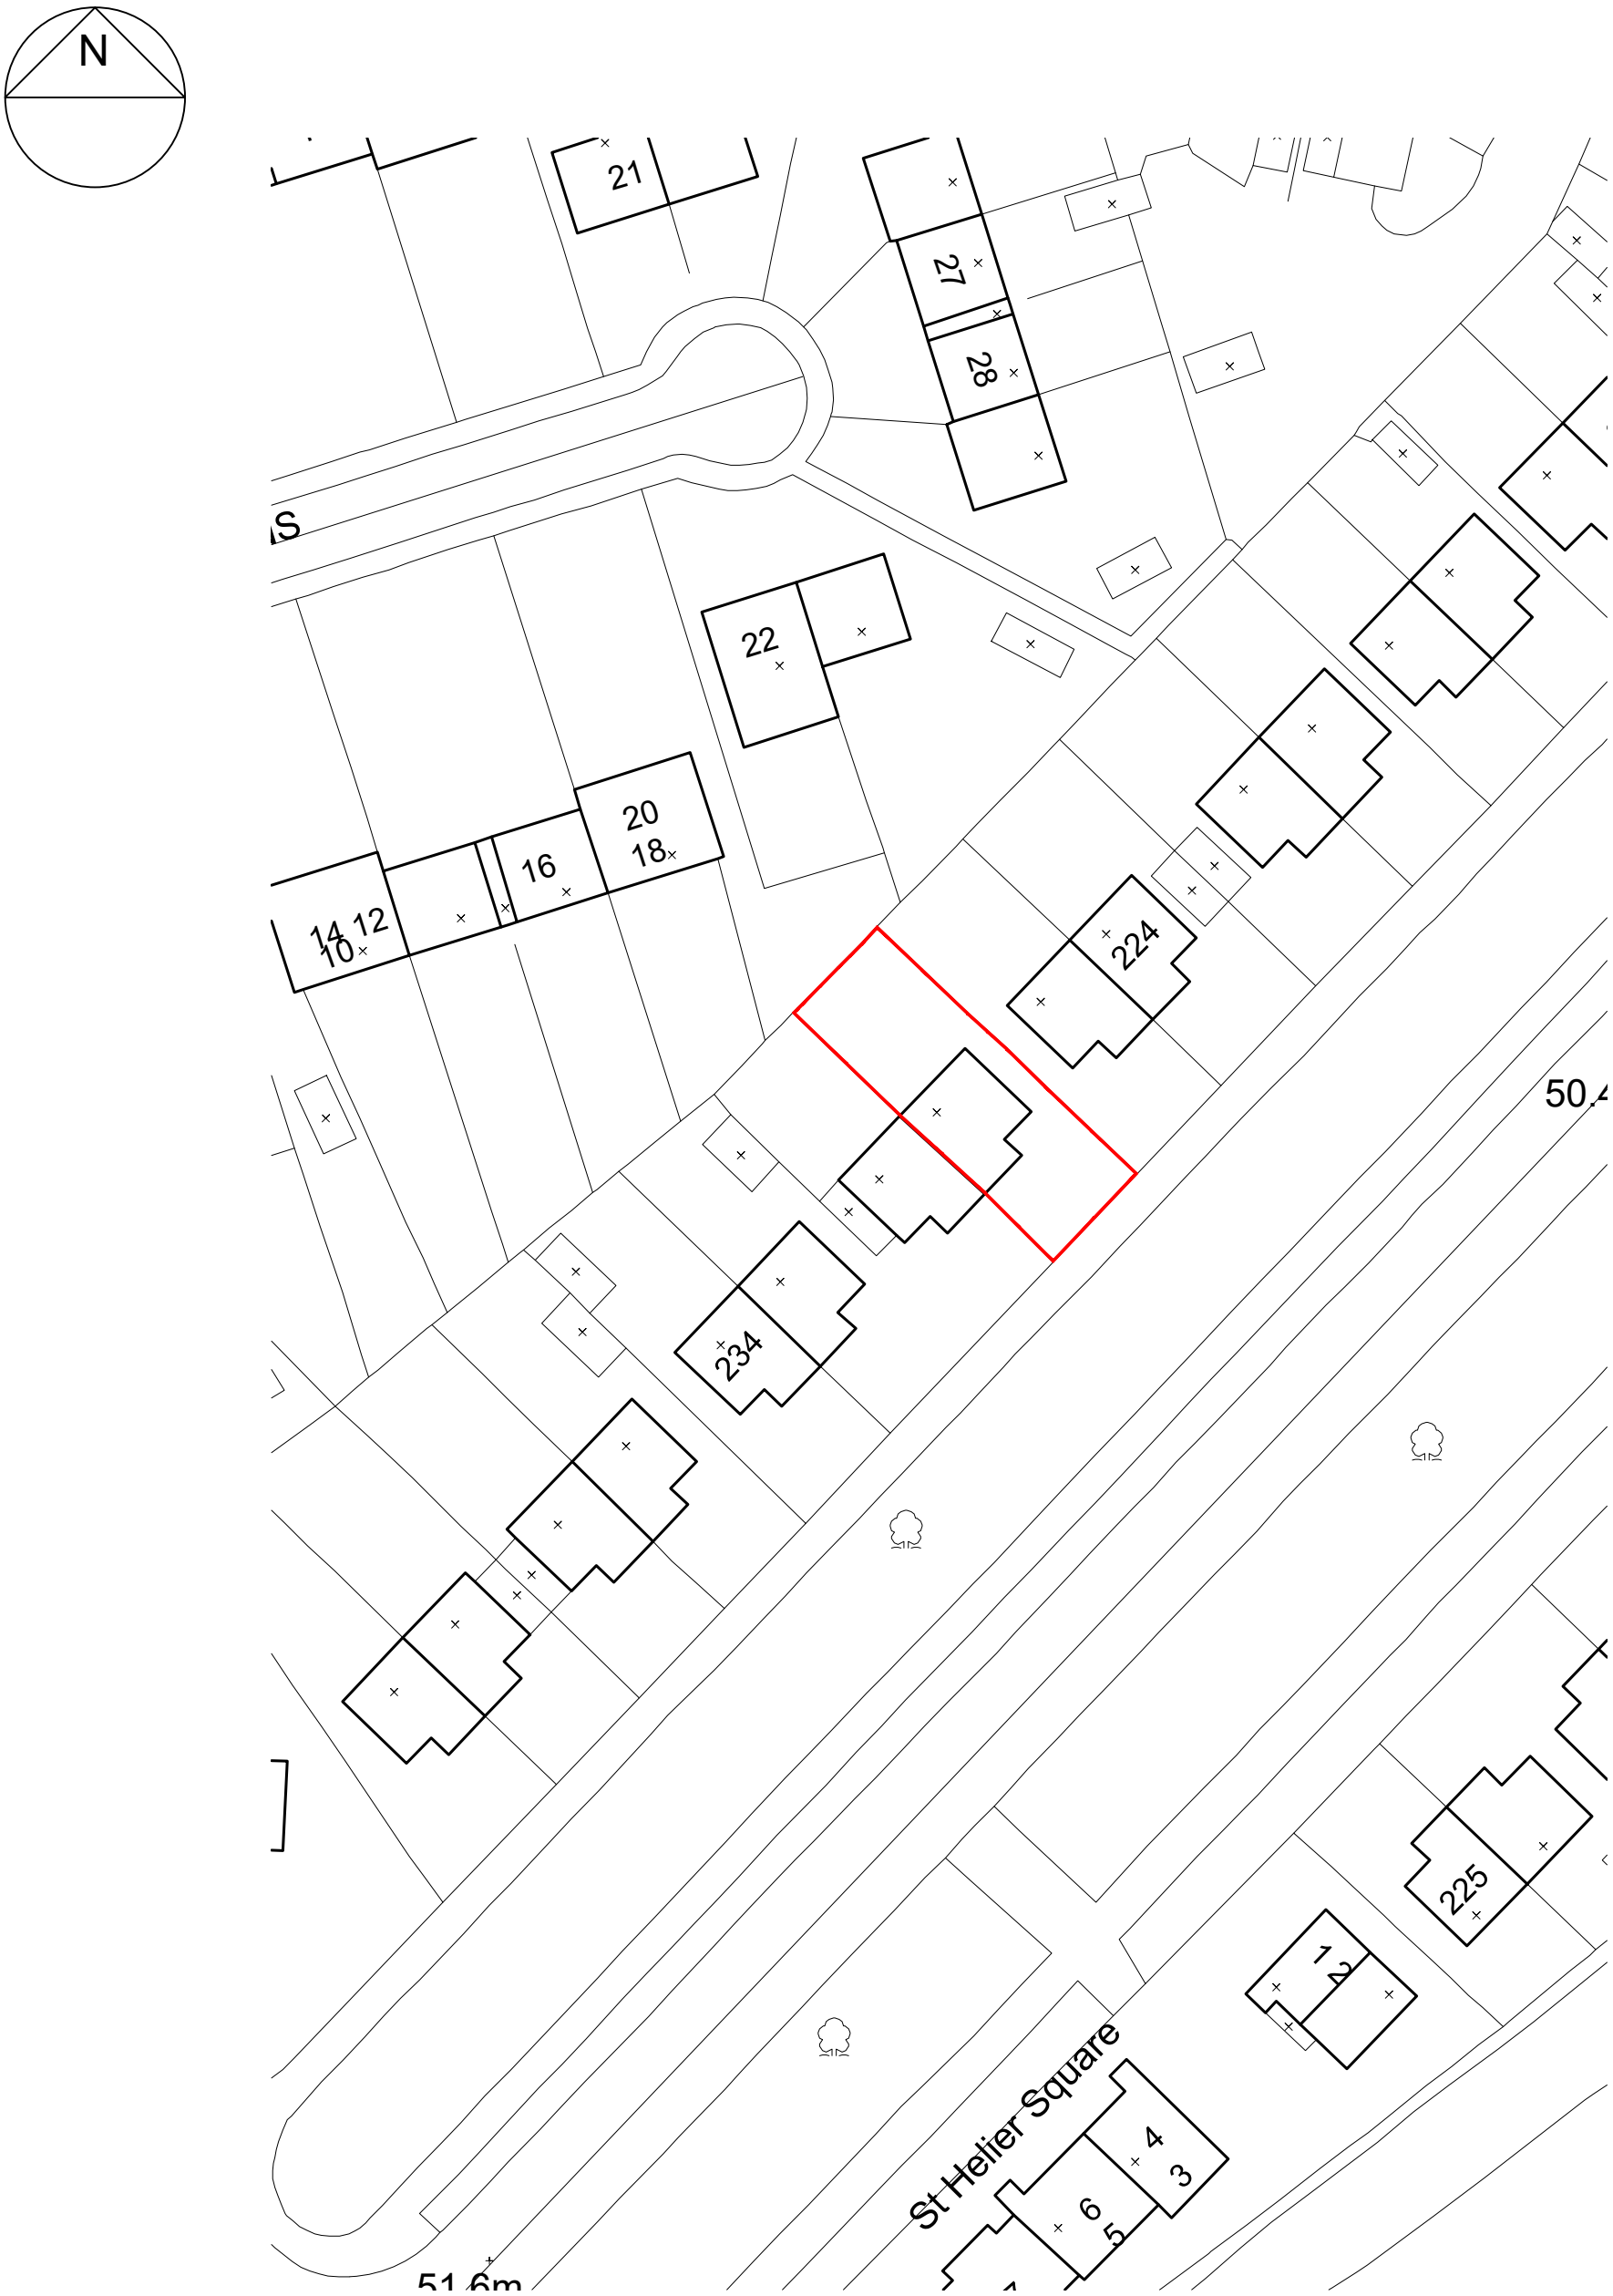

aj cocker associates
tel 01706 764 880

date Dec 2021
scale 1-500@A4
dwg.nr. D180-02