
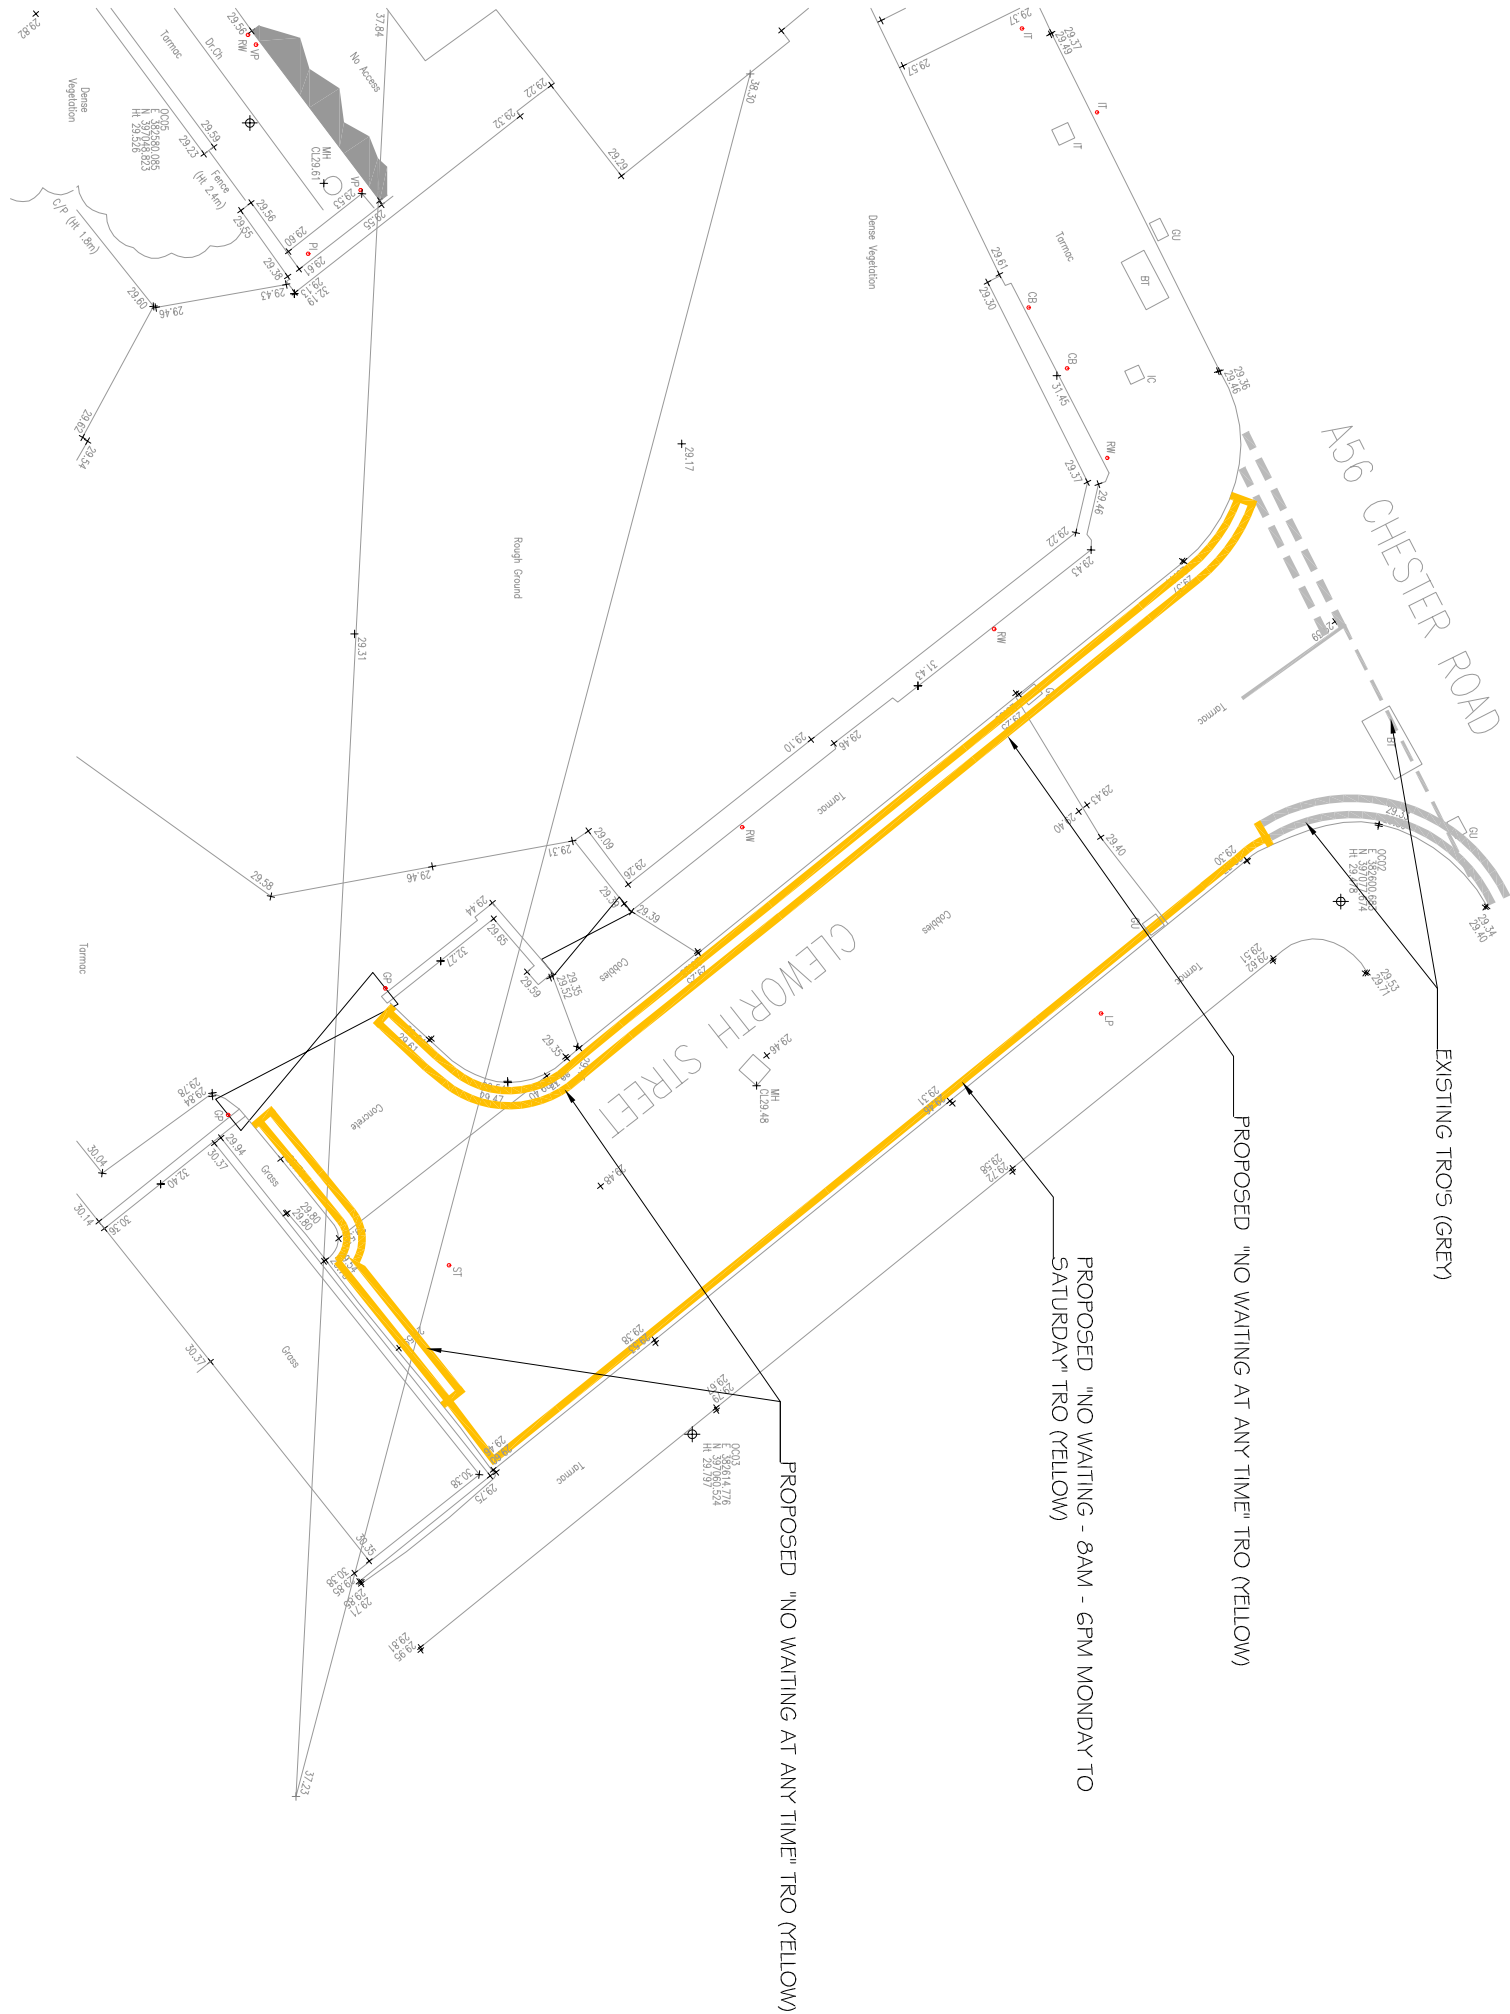


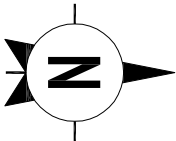

This drawing is the copyright of AXIS Studio Limited and may not be loaned, copied or reproduced in any form or by any means, without the prior written consent of the company. To do so without written consent of the company is to do so.

Follow any figure dimensions - do not scale for construction purposes. If in DOUBT ASK.

Revision History	Date
------------------	------

--	--

NOTE

THE TRO SCHEME IS TO BE IMPLEMENTED BY MANCHESTER CITY COUNCIL (MCC) FOLLOWING PAYMENT OF THE TRO COSTS BY THE DEVELOPER PURSUANT TO PLANNING PERMISSION 14 OF PLANNING PERMISSION "118303/FO/2017". THE PAYMENT IS TO BE SENT TO MCC BEFORE OCCUPATION OF THE DEVELOPMENT.

Client: Office Wall House Broom Crest Castlefield		South Manchester Office Castlfield House 100 DATA 8700 0007 - Manchester CL		axis
client: FORMER BULLS HEAD, CASTLEFIELD				
drawing title: PROPOSED TRAFFIC REGULATION ORDERS (TROs) ALONG CLEWORTH STREET, MANCHESTER				
date: APRIL 2019	drawn by: BA		checked: ST	
drawing number: 2613-01-D01	scale: 1:200@A3		status: --	
rev: --				
planning environment design				