



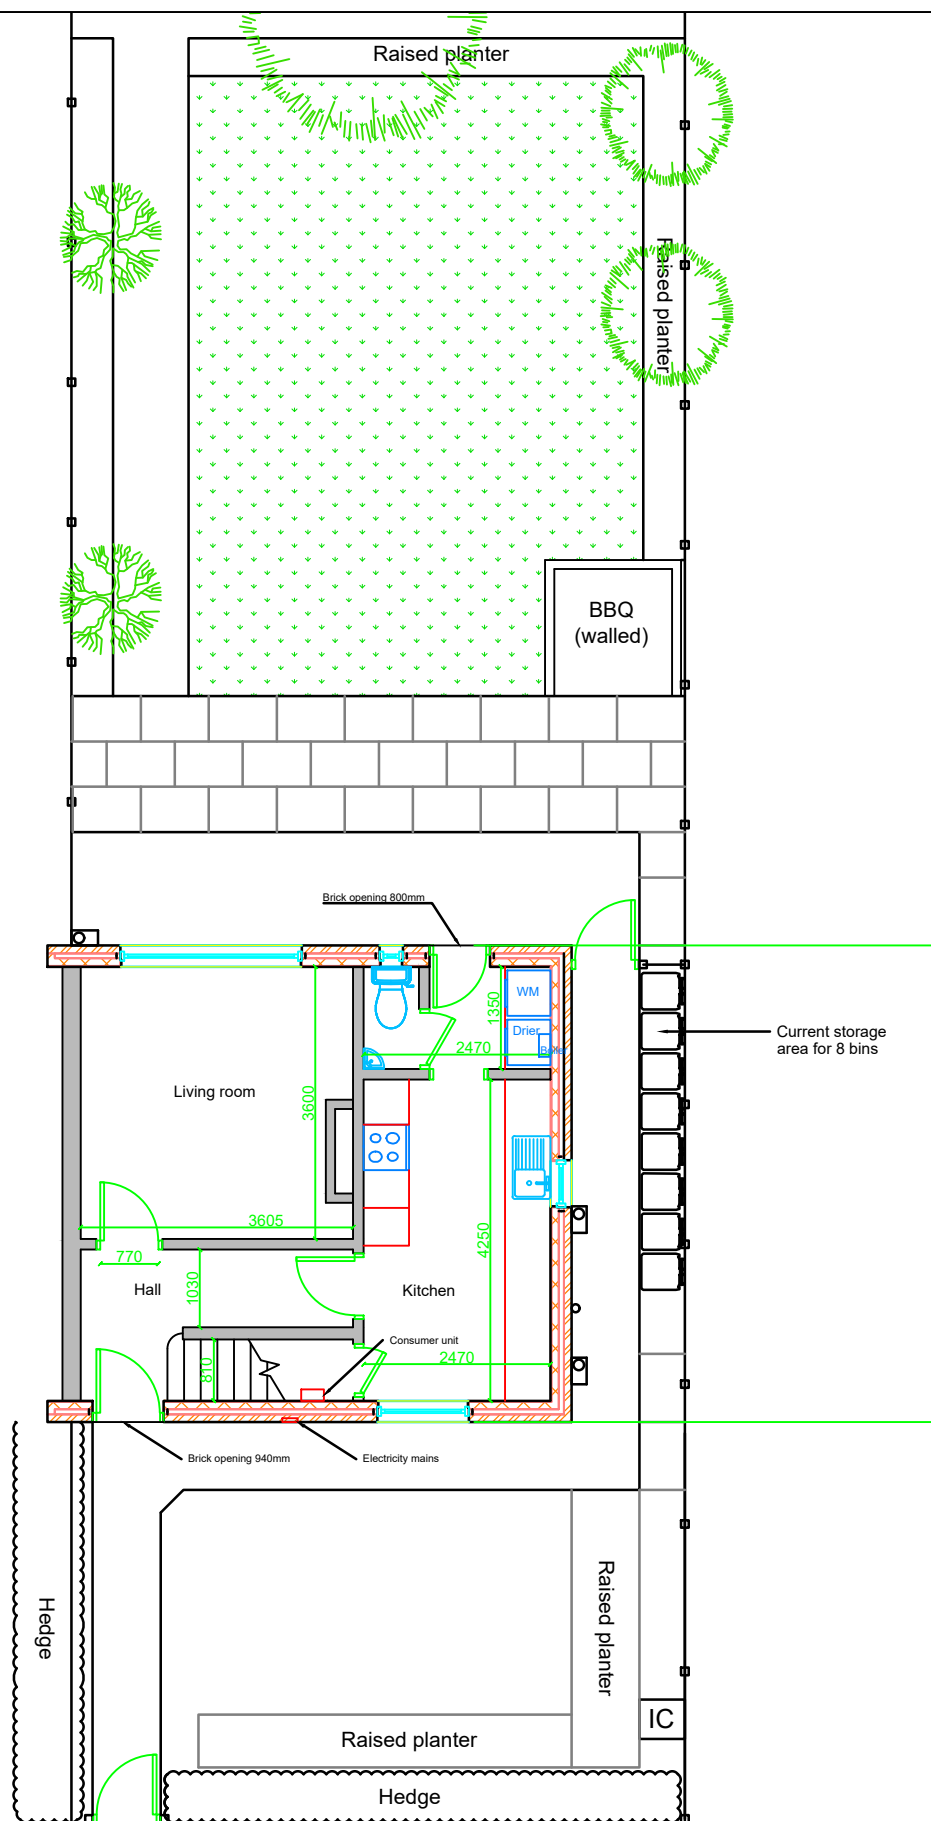

Existing site layout

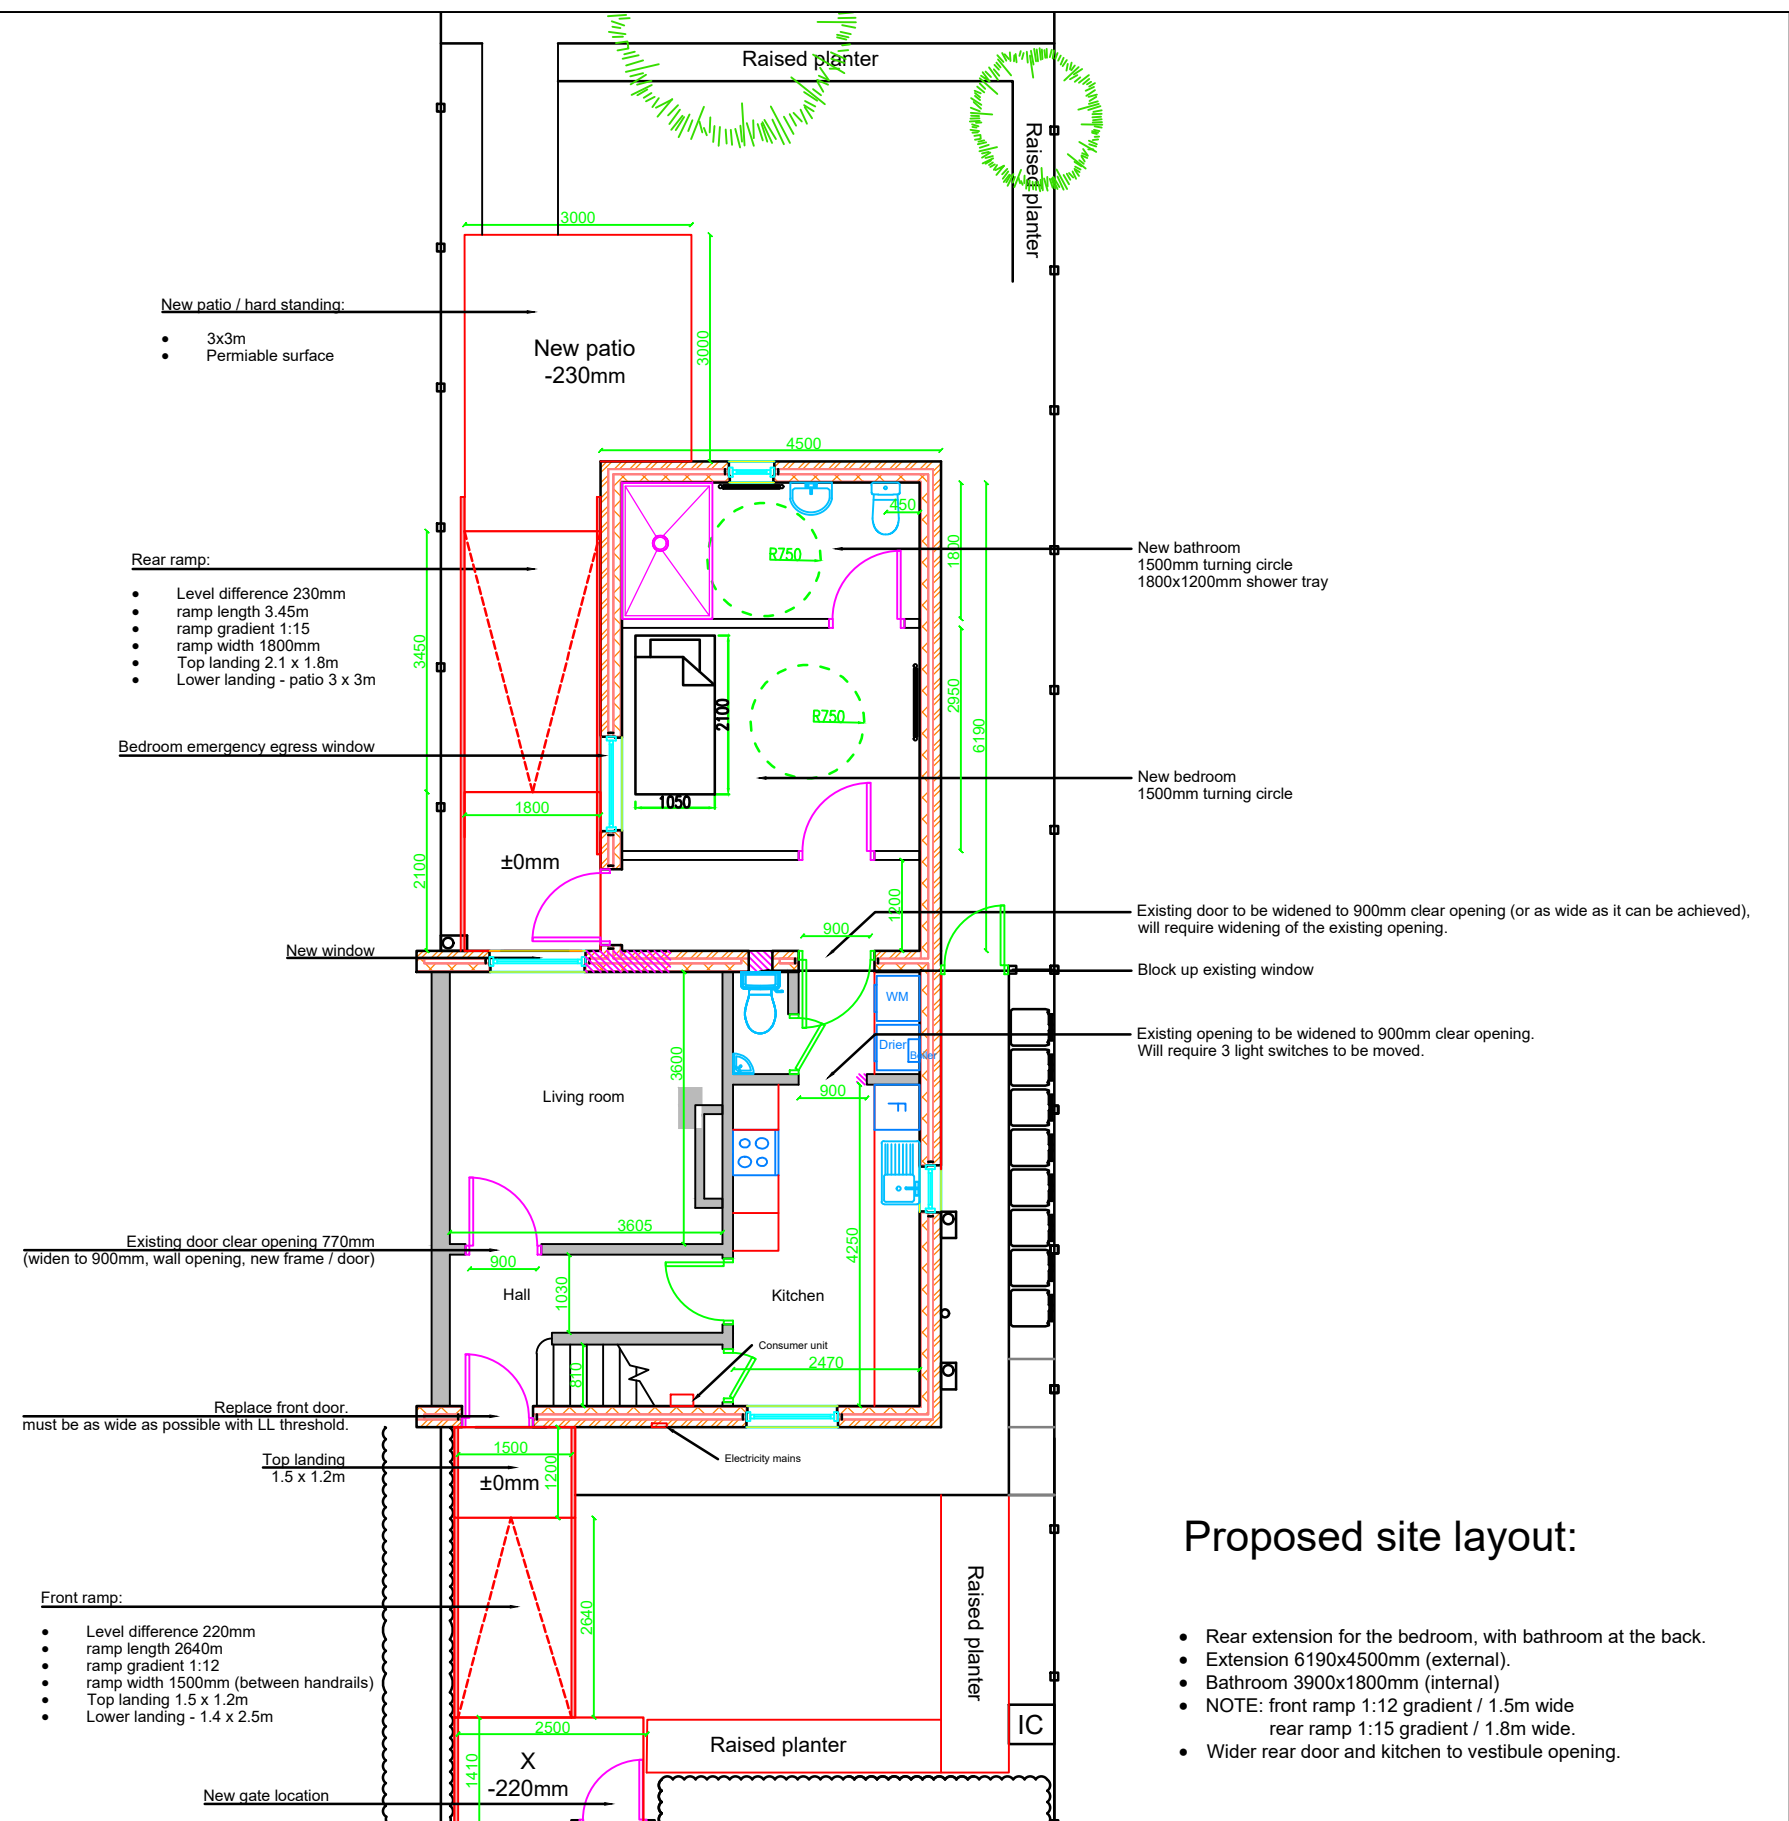

Proposed site layout:

- Rear extension for the bedroom, with bathroom at the back.
- Extension 6190x4500mm (external).
- Bathroom 3900x1800mm (internal)
- NOTE: front ramp 1:12 gradient / 1.5m wide
rear ramp 1:15 gradient / 1.8m wide.
- Wider rear door and kitchen to vestibule opening.