



Notes:


- a. New aluminum sliding doors - oxidised bronze finish
- b. Enlarged kitchen window
- c. New 1.8 high timber fence
- d. Planter beds
- e. New garden steps
- f. Garden office
- g. New fence and gate
- h. New flush fitted rooflights.
- i. Existing opening to basement
- j. gutter
- k. Oxidised copper cladding
- l. Oxidised copper pilasters
- m. Existing brick wall of garage reduced and retained.
- n. new aluminum sliding window - bronze finish
- o. Bronze framed aluminum windows (openable)
- p. EPDM roofing
- q. Timber gate 1.8 high
- r. Replacement timber sash and case windows to existing openings.
- s. Log store 2.5 high
- t. Existing brick datum
- u. lead flashing to roof edge
- v. EPDM membrane/single ply membrane to rood with oxidised copper edgings
- w. Oxidised copper cladding standing seam

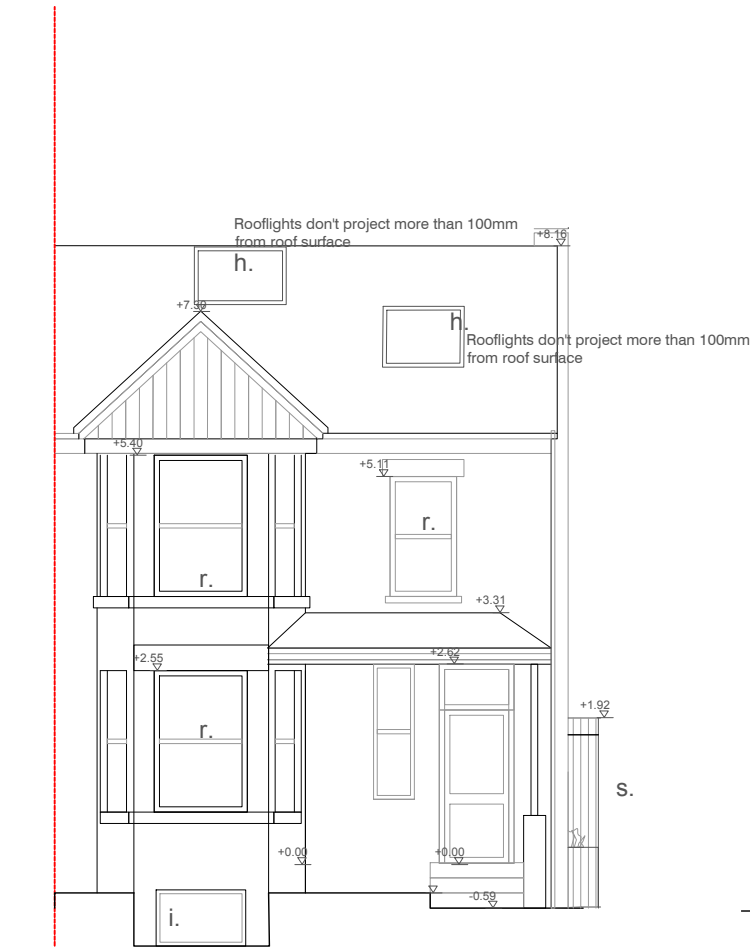


Section AA as proposed

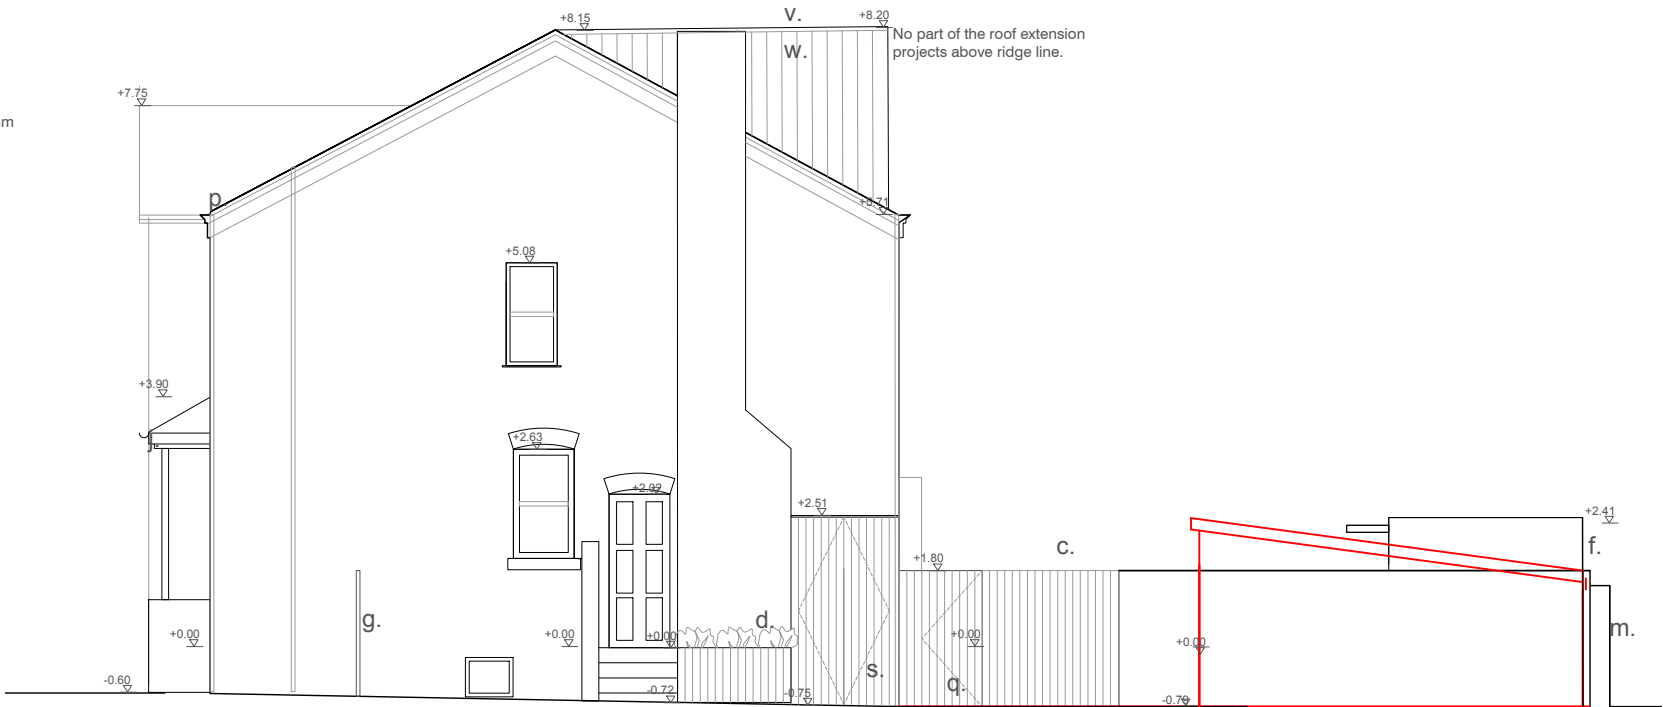

Section BB as proposed

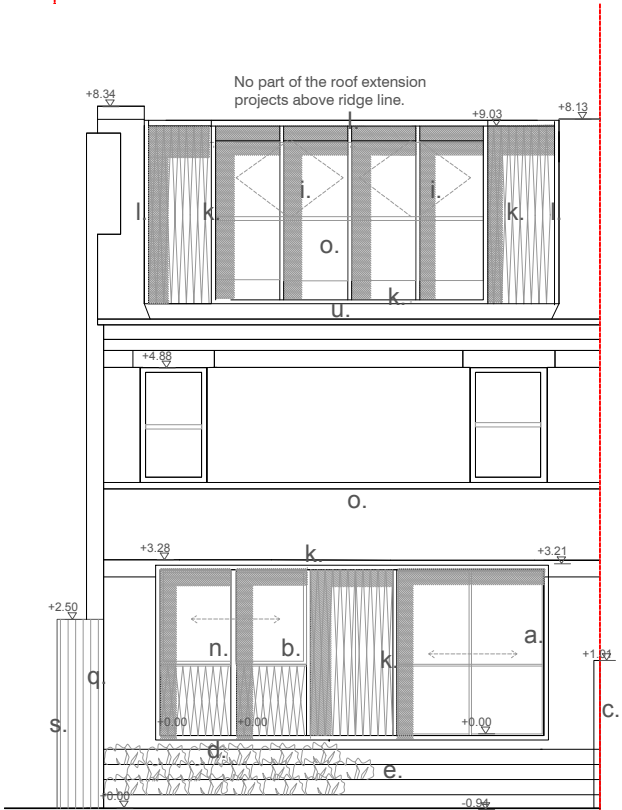

Section CC as proposed

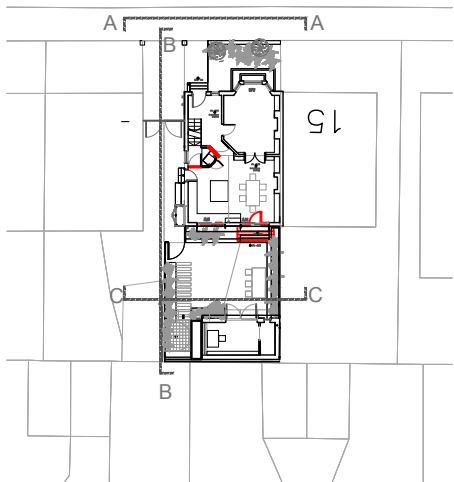

Key plan NTS

Note: This drawing is copyright
Do not scale from this drawing
Note: to be read in conjunction with Structural Engineers
Information, specification and drawings
All setting out dimensions to be checked on site by
contractor and any discrepancies to be noted ASAP.
Windows, steelwork, to be site sized.
All sundry work not shown to be undertaken in accordance
with the British standards

12 Purwell Lane
Hitchin, SG4 0NE
01462 236866
michael@michaelcollinsarchitects.com
www.michaelcollinsarchitects.com

500 1 2 1:100

Michael Collins Architect LLP

17 Linden park
Job No. 095 elevations as proposed

Stage: 3
Status: Planning

REVISION: B
Scale 1:100
@:A3

025