
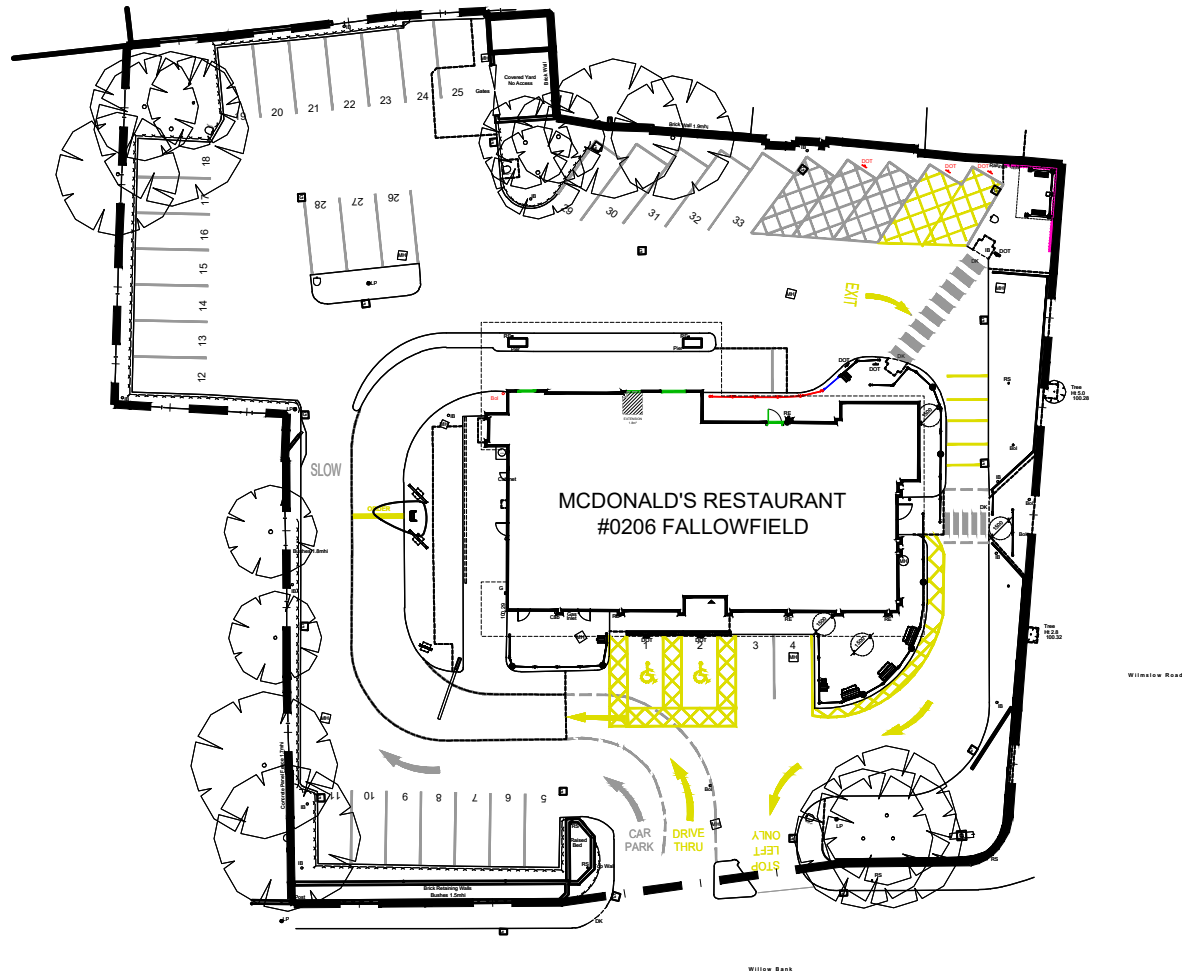


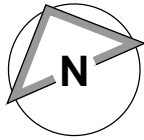

- NOTES**
- All dimensions and levels are to be checked on site.
  - Any discrepancies are to be reported to the architect before any work commences.
  - This drawing shall not be scaled to ascertain any dimensions. Work to figured dims only.
  - This drawing shall not be reproduced without express written permission from AEW.
  - Title overlay drawings and ownership boundaries are produced using all reasonable endeavours. AEW cannot be responsible for the accuracy or scale discrepancy of base plans supplied to them.
  - All works are to be undertaken in accordance with Building Regulations and the latest British Standards.
  - All proprietary materials and products are to be used strictly in accordance with the manufacturers recommendations.

**CDM 2015**

Client notified of duties: **At Design Workshops**  
Principal Designer: **TBC**

Unless noted below, all known hazards have been highlighted on the drawing:

- DRAWING BASED ON 7087\_AEW\_0206\_0004D AS BUILT & P19-062-0206-301
- Scale for planning purposes only.
- Extent of McDonald's Demise Indicated:  
[Pattern]
- Application Boundary Indicated:  
[Red Line]

Notes:  
All drawings to be read in conjunction with all other drawings as noted on issue sheet.

| SITE FINISHES     |                   |
|-------------------|-------------------|
| PERIMETER FENCE   | TIMBER            |
| BOUNDARY WALL     | BRICK             |
| CAR PARK FINISH   | TARMAC            |
| DRIVE THRU FINISH | PAVIOURS          |
| PATIO FINISH      | PAVIOURS          |
| FOOTPATHS         | PAVIOURS          |
| SOFT LANDSCAPING  | SHRUBS AND BUSHES |

|   |                            |             |               |
|---|----------------------------|-------------|---------------|
| A   | 22/10/2021                 | EV          | MW            |
| Updated following stage 2/PSM Meeting 19/10/2021<br>- Work in progress stamp removed<br>- Issued for planning |                            |             |               |
| REV   | Date                       | Drawn by: - | Checked by: - |
| Status   | Purpose of Issue           |             |               |
| S2   | For Information            |             |               |
| drawing stage                                                                                                 | PLANNING                   |             |               |
| client   | McDonald's Restaurants Ltd |             |               |
| project   | store                      |             |               |
|   | FALLOWFIELD<br>MANCHESTER  | 0206        |               |
| drawing title                                                                                                 | BLOCK PLAN                 |             |               |
| date   | 15/10/2021                 | drawn       | EV            |
| scale@A3   | 1:500                      | checked     | MW            |

PLANNING

0 5 10 15 20 25m  
Scale 1:500

BLOCK PLAN 1:500