


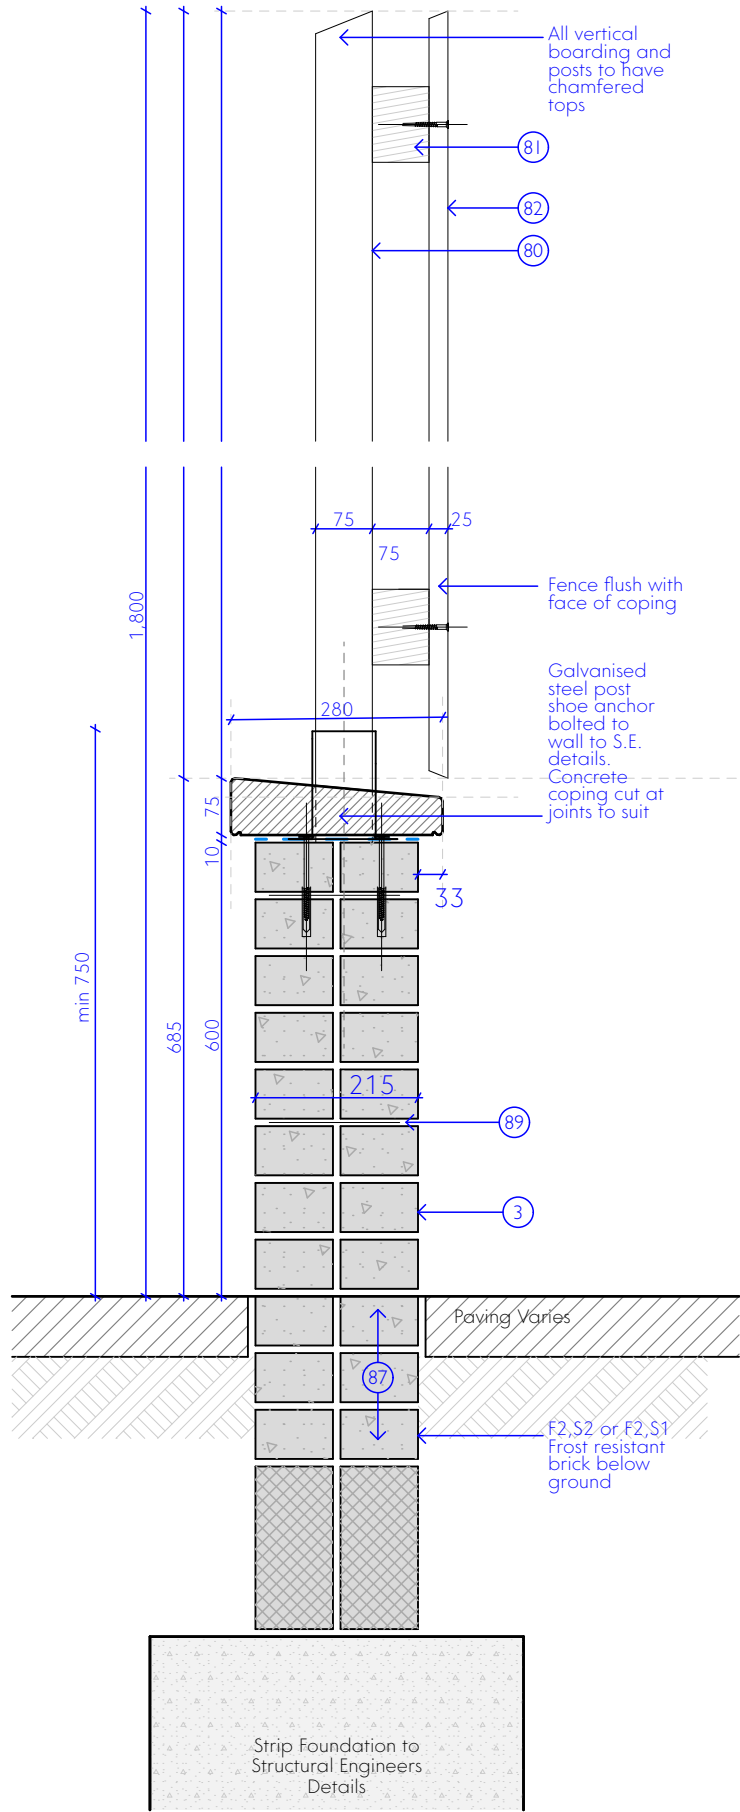


Boundary Type B - Typical Section Detail


Notes:

Details to be read in conjunction with Structural Engineers drawing WML: 8755-SK-BW-02-C01-Typical Details For Brick Walls

- External wall facing brickwork. Type varies (See elevations) - to be F2 in boundary all boundary wall conditions. NBS F10/110
- Aglite 100mm Aerated Blockwork, to Structural Engineers Nm rating. NBS F10/255.
- 75 x 75mm treated s/w posts with chamfered top.
- 75 x 38mm treated s/w rails. W/chamfered tops.
- 125 x 19mm treated s/w boarding (nailed). W/chamfered tops.
- Pre cast concrete wall cappings (light grey) 600mm lengths cut and mitred to suit (except pier caps) - to be F2 frost resistant. Flexible mvmt joints every 3m minimum. NBS F30/765.
- Class B engineering brick work below ground. NBS F30/.
- Wall ties, as structural engineers detail.

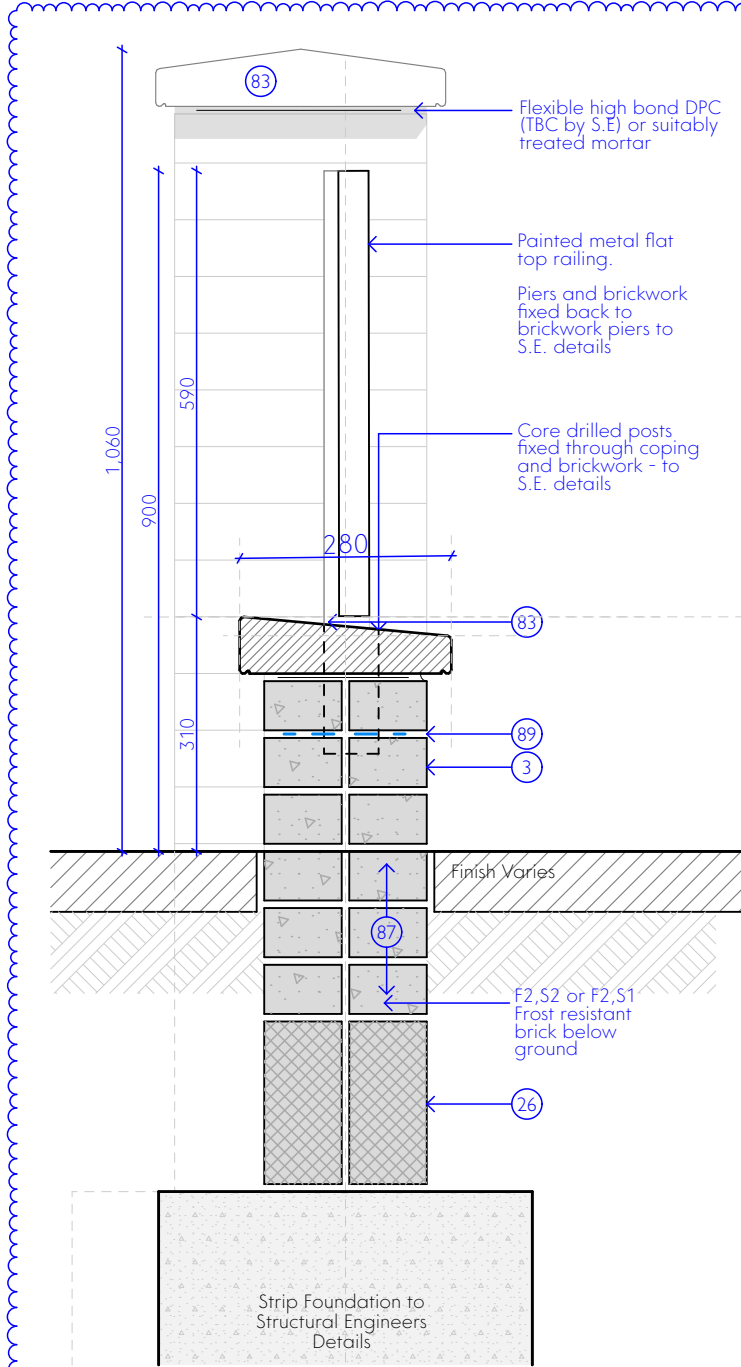

Boundary Type A - Section A

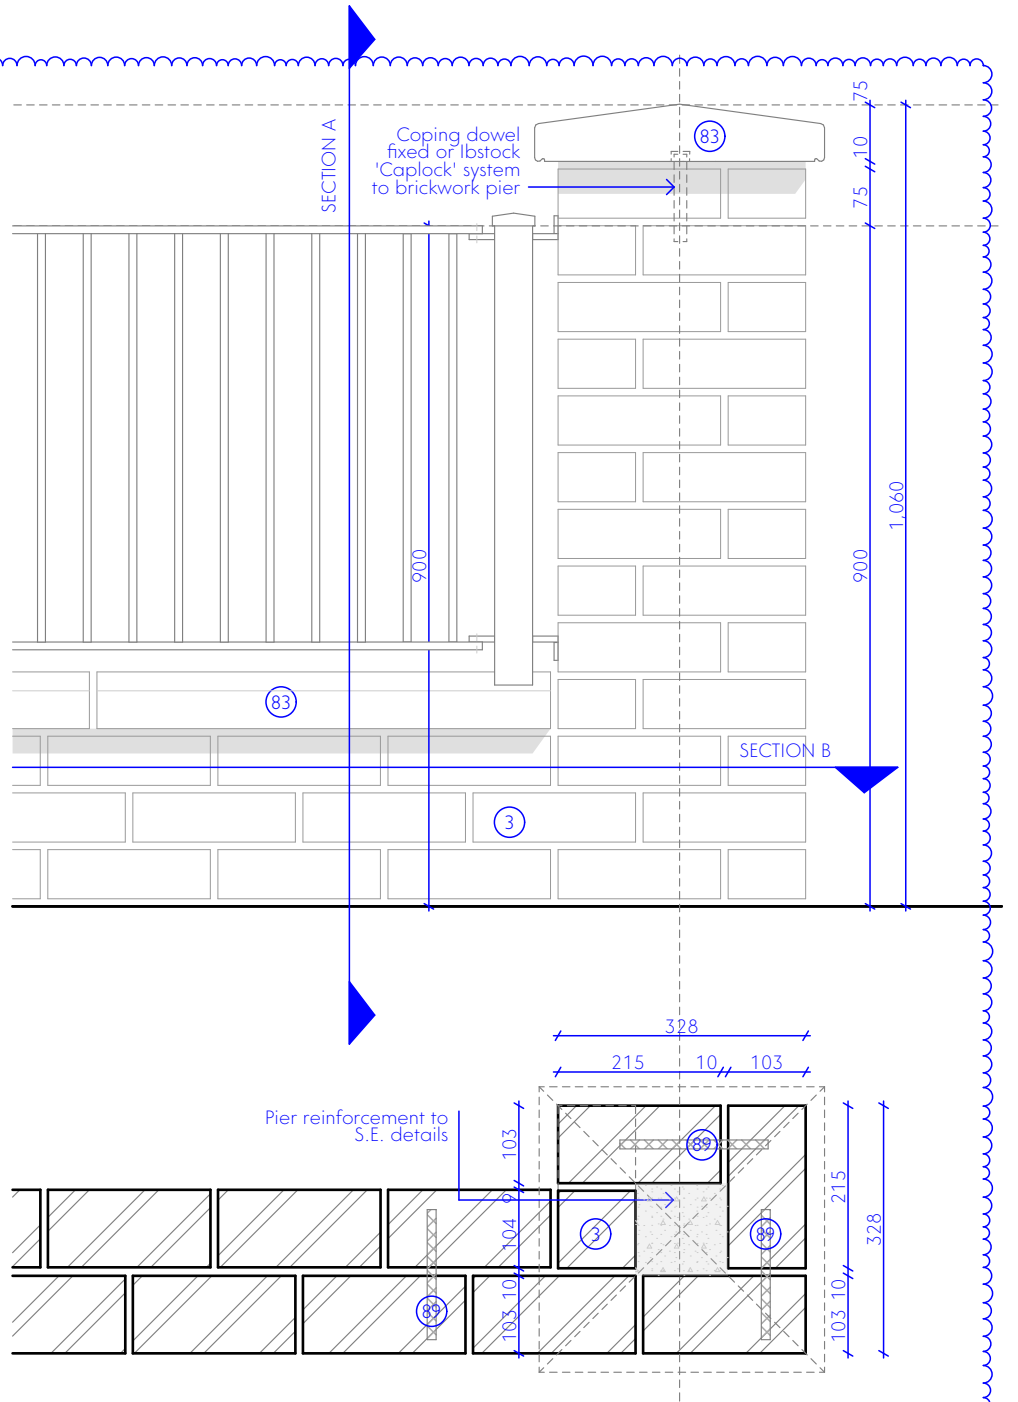

Boundary Type A - Section B - Pier Elevation and Horizontal Section

This drawing is the property of GWP Architecture. Copyright is reserved by them and the drawing is issued on the condition that it is not copied, reproduced, retained, or disclosed to any unauthorised person, either wholly or in part, without the consent in writing of GWP Architecture.

All drawings and specifications should be read in conjunction with the project health and safety plan, any possible conflicts should be presented to the Planning Coordinator.

All work to be carried out in accordance with current Building Regulations.

Contractors must verify all dimensions at the job before commencing any work or making shop drawings.

Written dimensions should be taken. Do not scale off drawing. Do not take digital dimensions from this drawing.

Any discrepancies to be reported to the Architect.



Scale - 1:10 @A3

DRAFT

C02	24.12.21	Revised following SE comments	CT	DT
C01	21.05.21	First Issue	CT	DT
Rev	Date	Comment	Dr	Ch

B:\Mcloud - DESKTOP-H2C\GWA - BIMcloud Basic for ARCHICAD 25\Mayton Part L - (299)1914 GWP-G1-DR-A-Manchester-Gwa-P04

GWP Job Reference (299)1914

Job Title Mayton Street

Client



Metal Railings and Brick Piers

Name 1914-GWP-XX-ZZ-DR-A-(90)-0009

Scale 1:10@A3 Revision C02

Drawn/Checked DE / DT First Issue 21.05.20

Drawing Status A - Construction



CHARTERED ARCHITECTS
INTERIOR DESIGNERS
SPACE PLANNERS
PROJECT MANAGERS
LANDSCAPE ARCHITECTS

Bracken House Leeds LS8 1PQ UK
+44(0)1132666044 (t) | +44(0)1132681859 (f)
architecture@gwp-arch.com | www.gwp-arch.com