
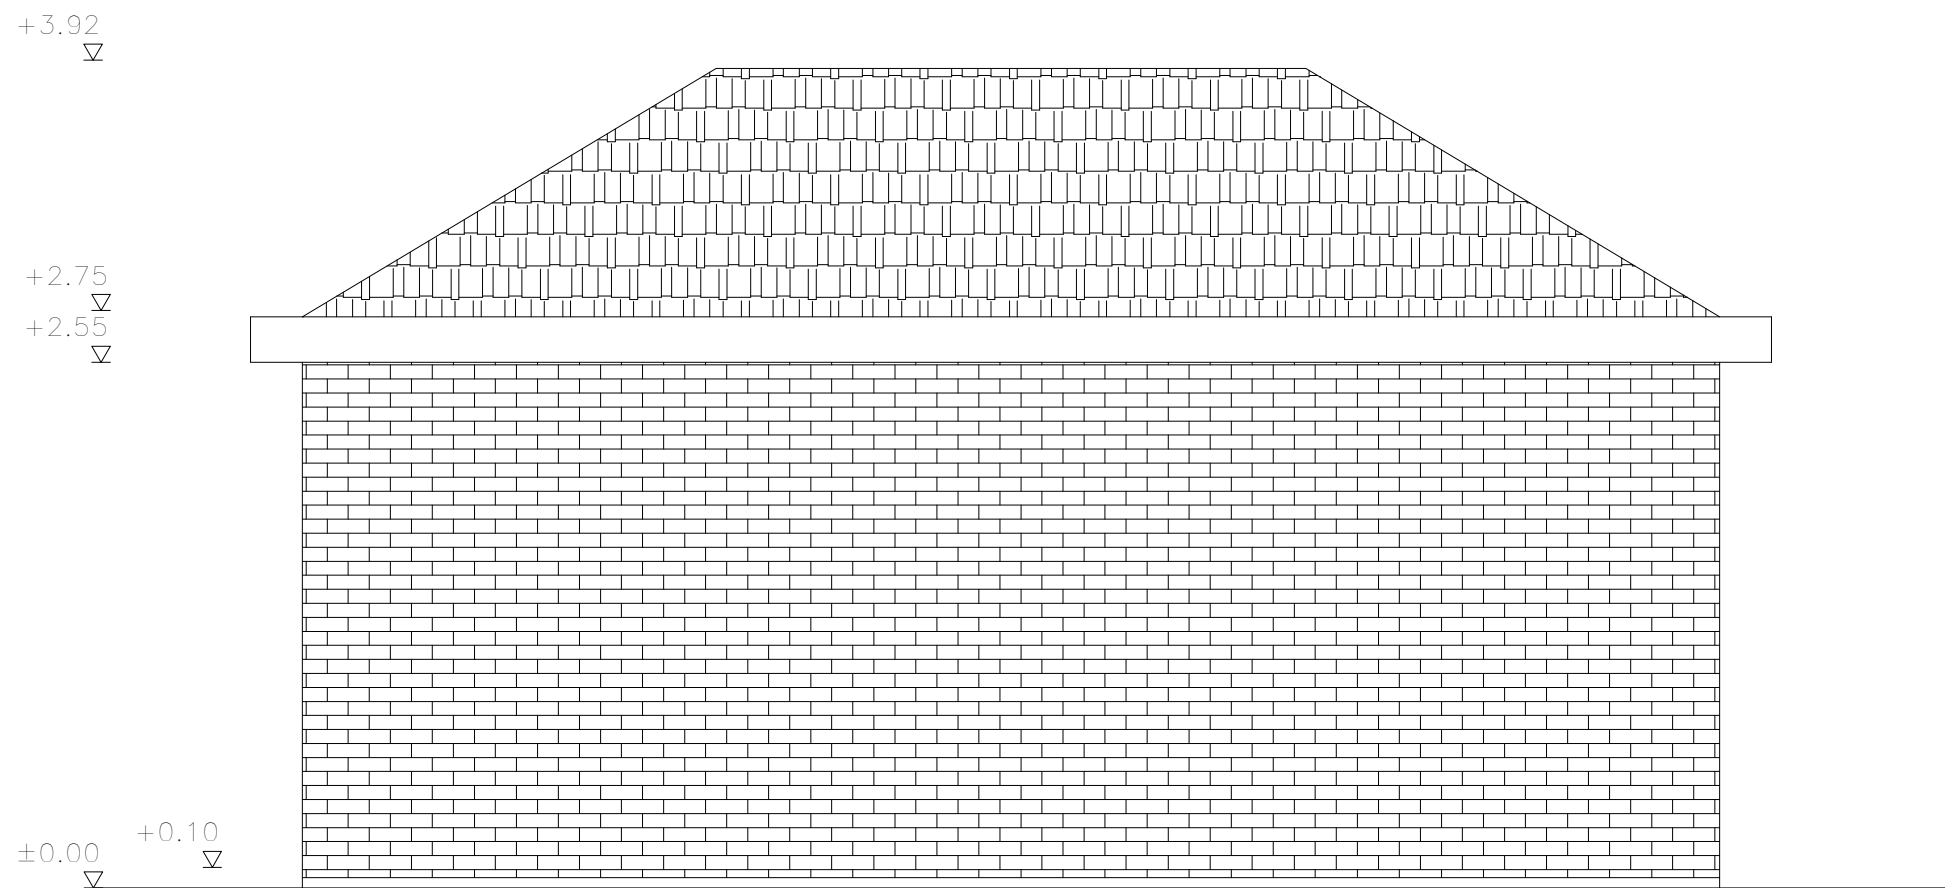


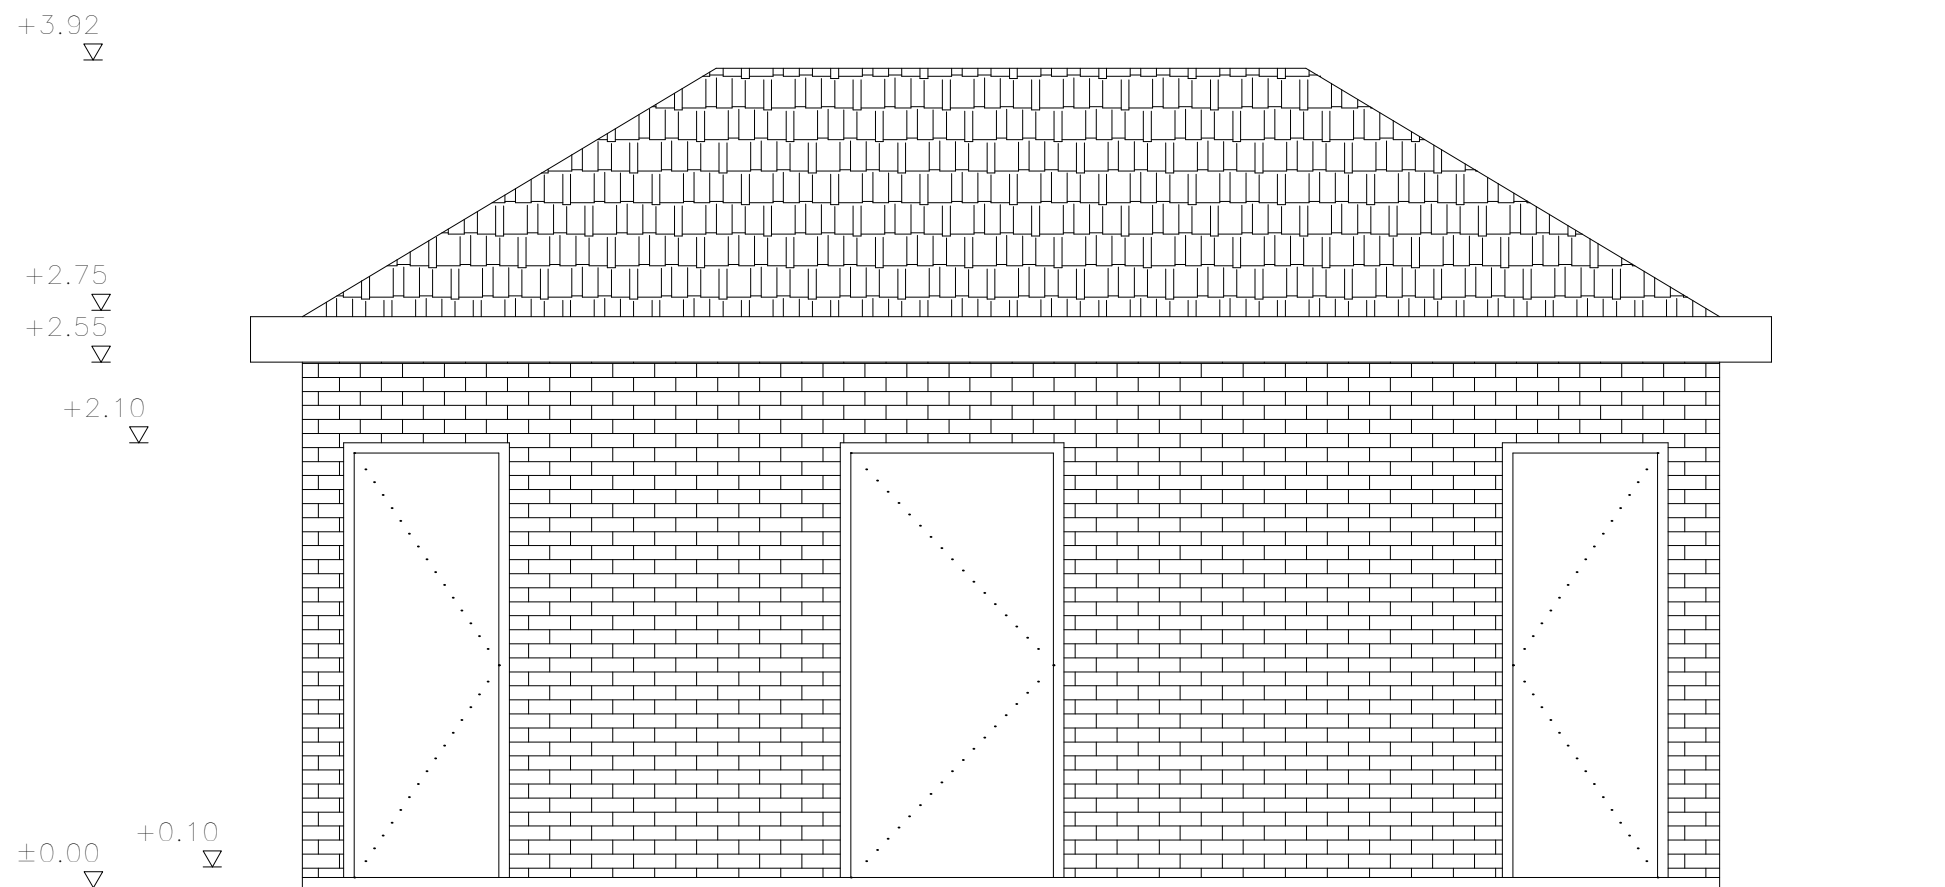

client: _____

drawing no: _____

scale/date _____

project: _____

2021/06-045
drawing title: _____

1:50 28/06/2021

Existing Development
BARLOW MOOR ROAD

EXISTING ELEVATIONS

by: **MANSUROGLU LTD**
checked: E.M.