


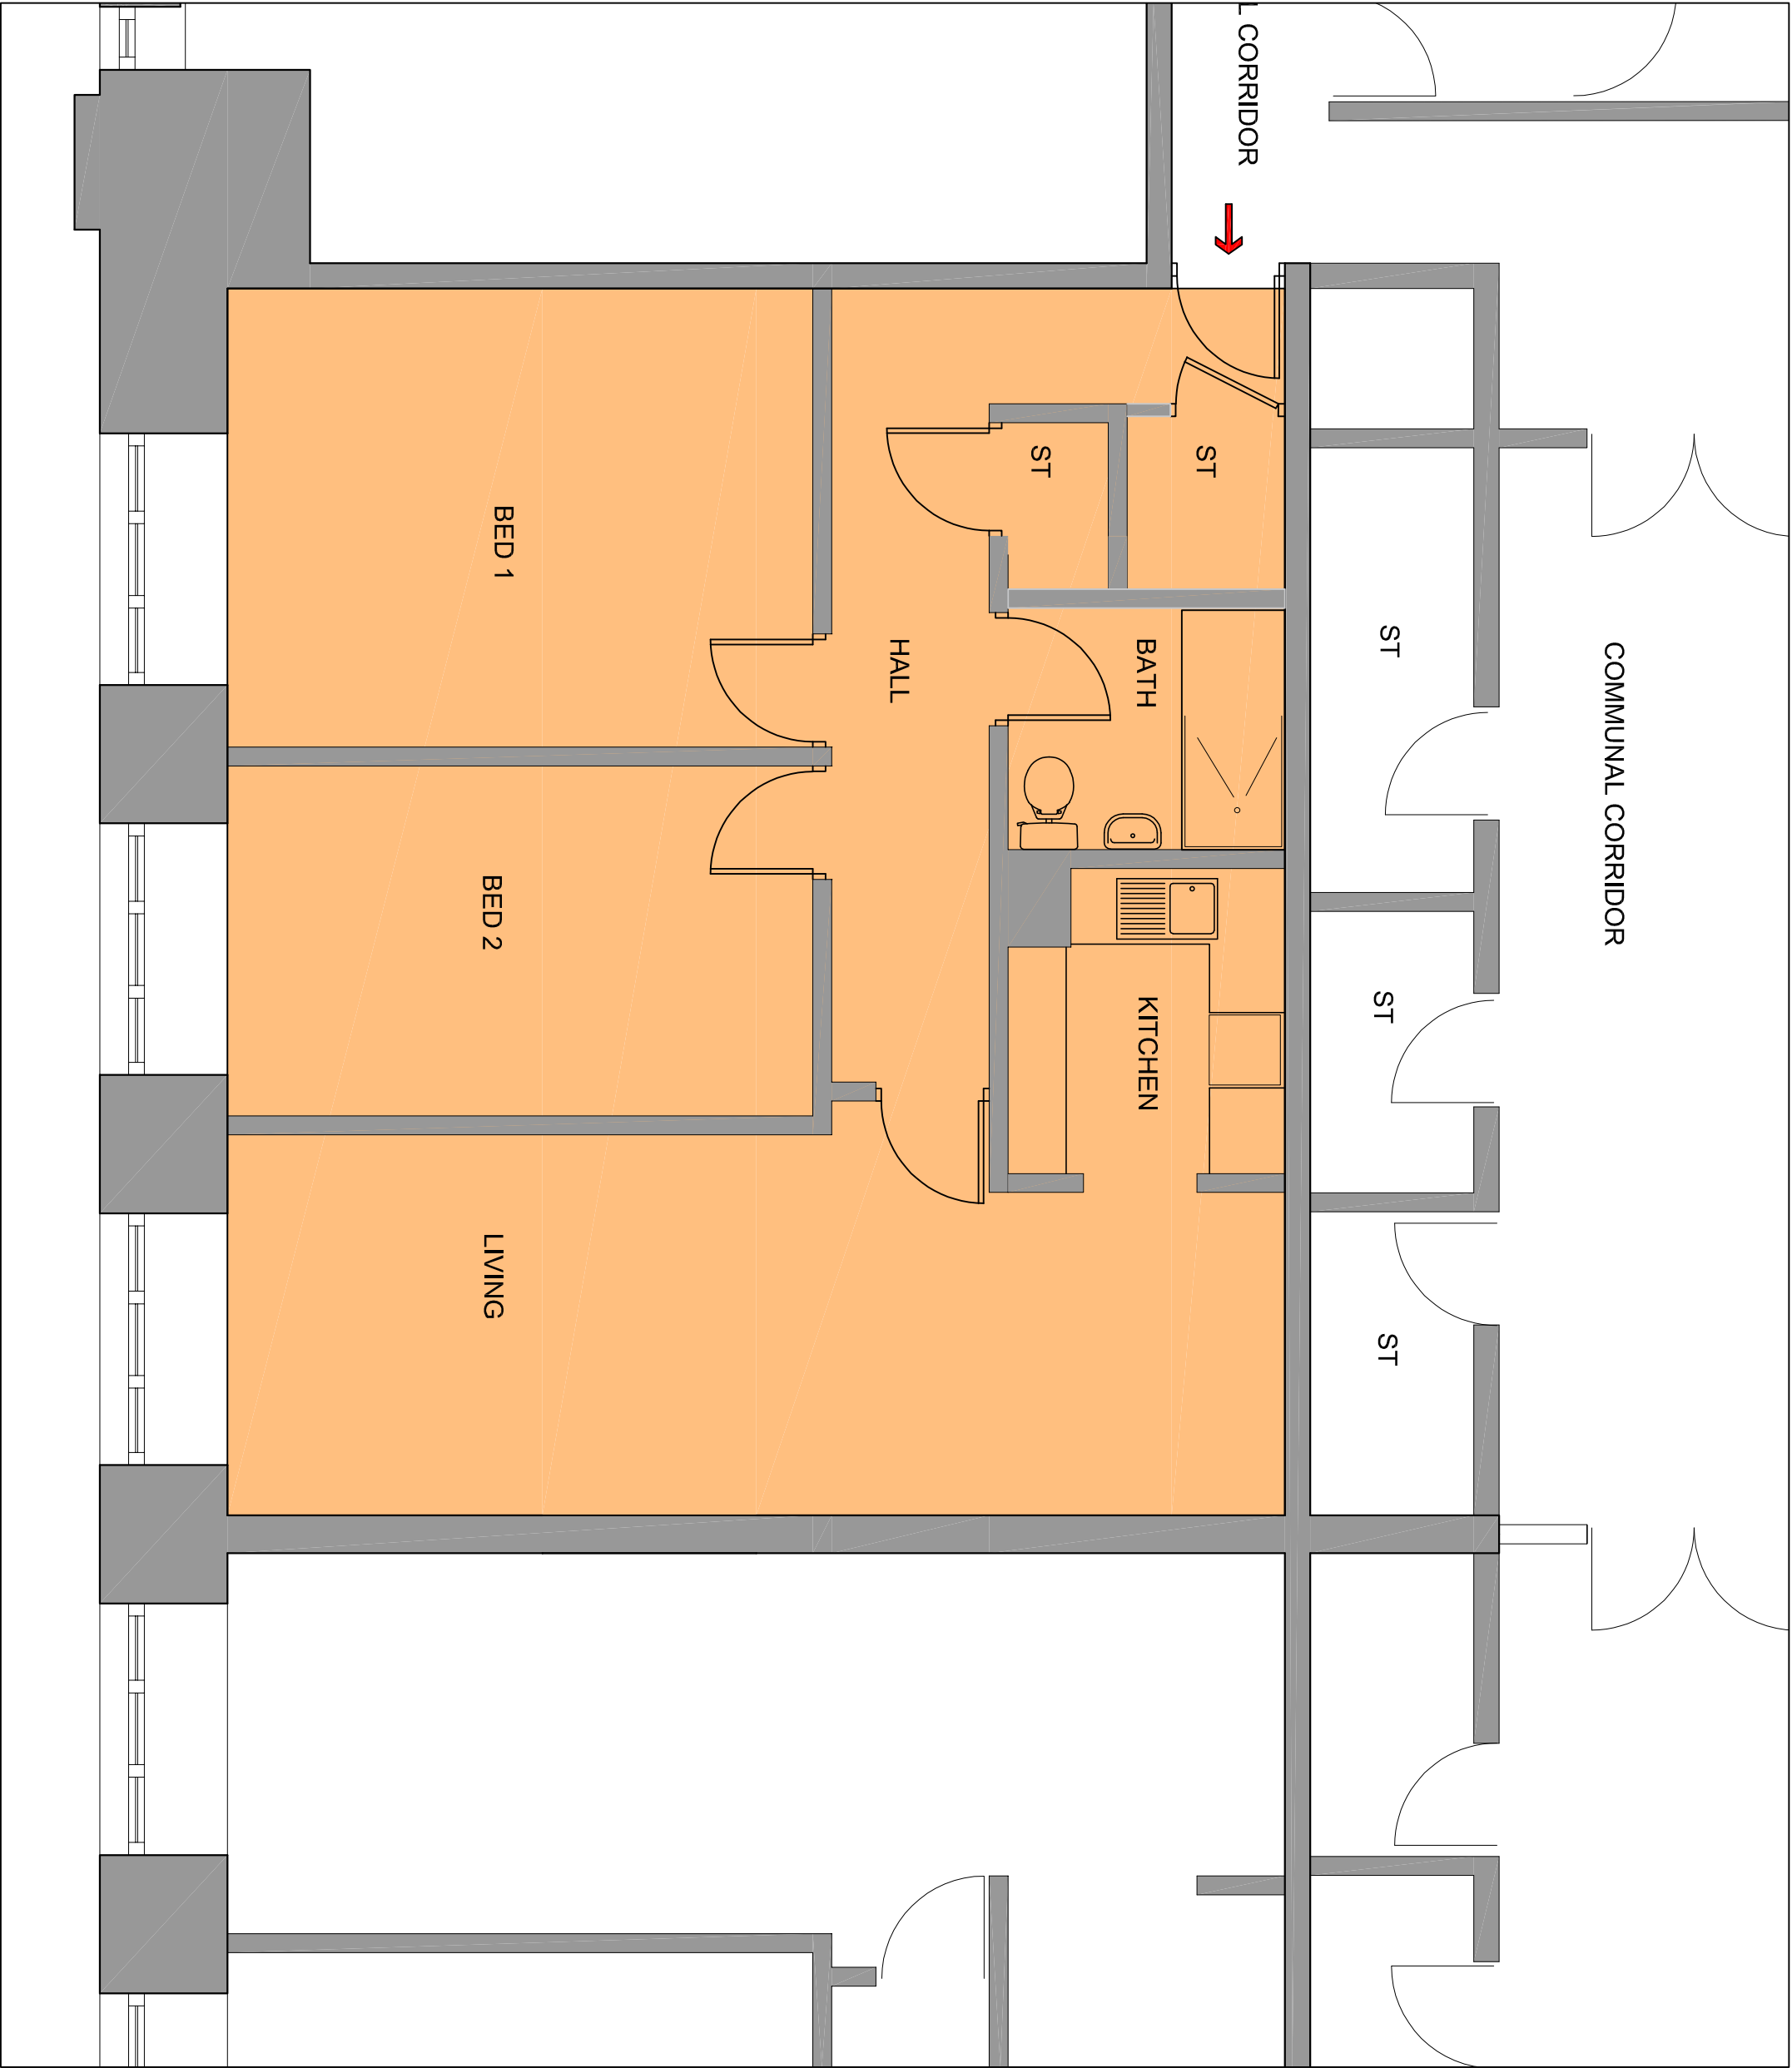

NOTES

A3

rev	date	by	description

contract
FLAT 57
INDIA HOUSE
WHITWORTH STREET
MANCHESTER

client THE GUINNESS PARTNERSHIP			
dwg no.	rev.	date	
5194/ 502		NOV 21	
scales 1/ 100 @ A3	drawn RW	checked	

subject
FLAT 57
EXISTING FLAT PLAN

Warburton

associates

Chartered Architects

The Old Police Station, 62 Chapel Street, MANCHESTER M3 7AA

Tel: 0161 833 9345 Fax: 0161 831 7584 mail@warburtonassociates.com