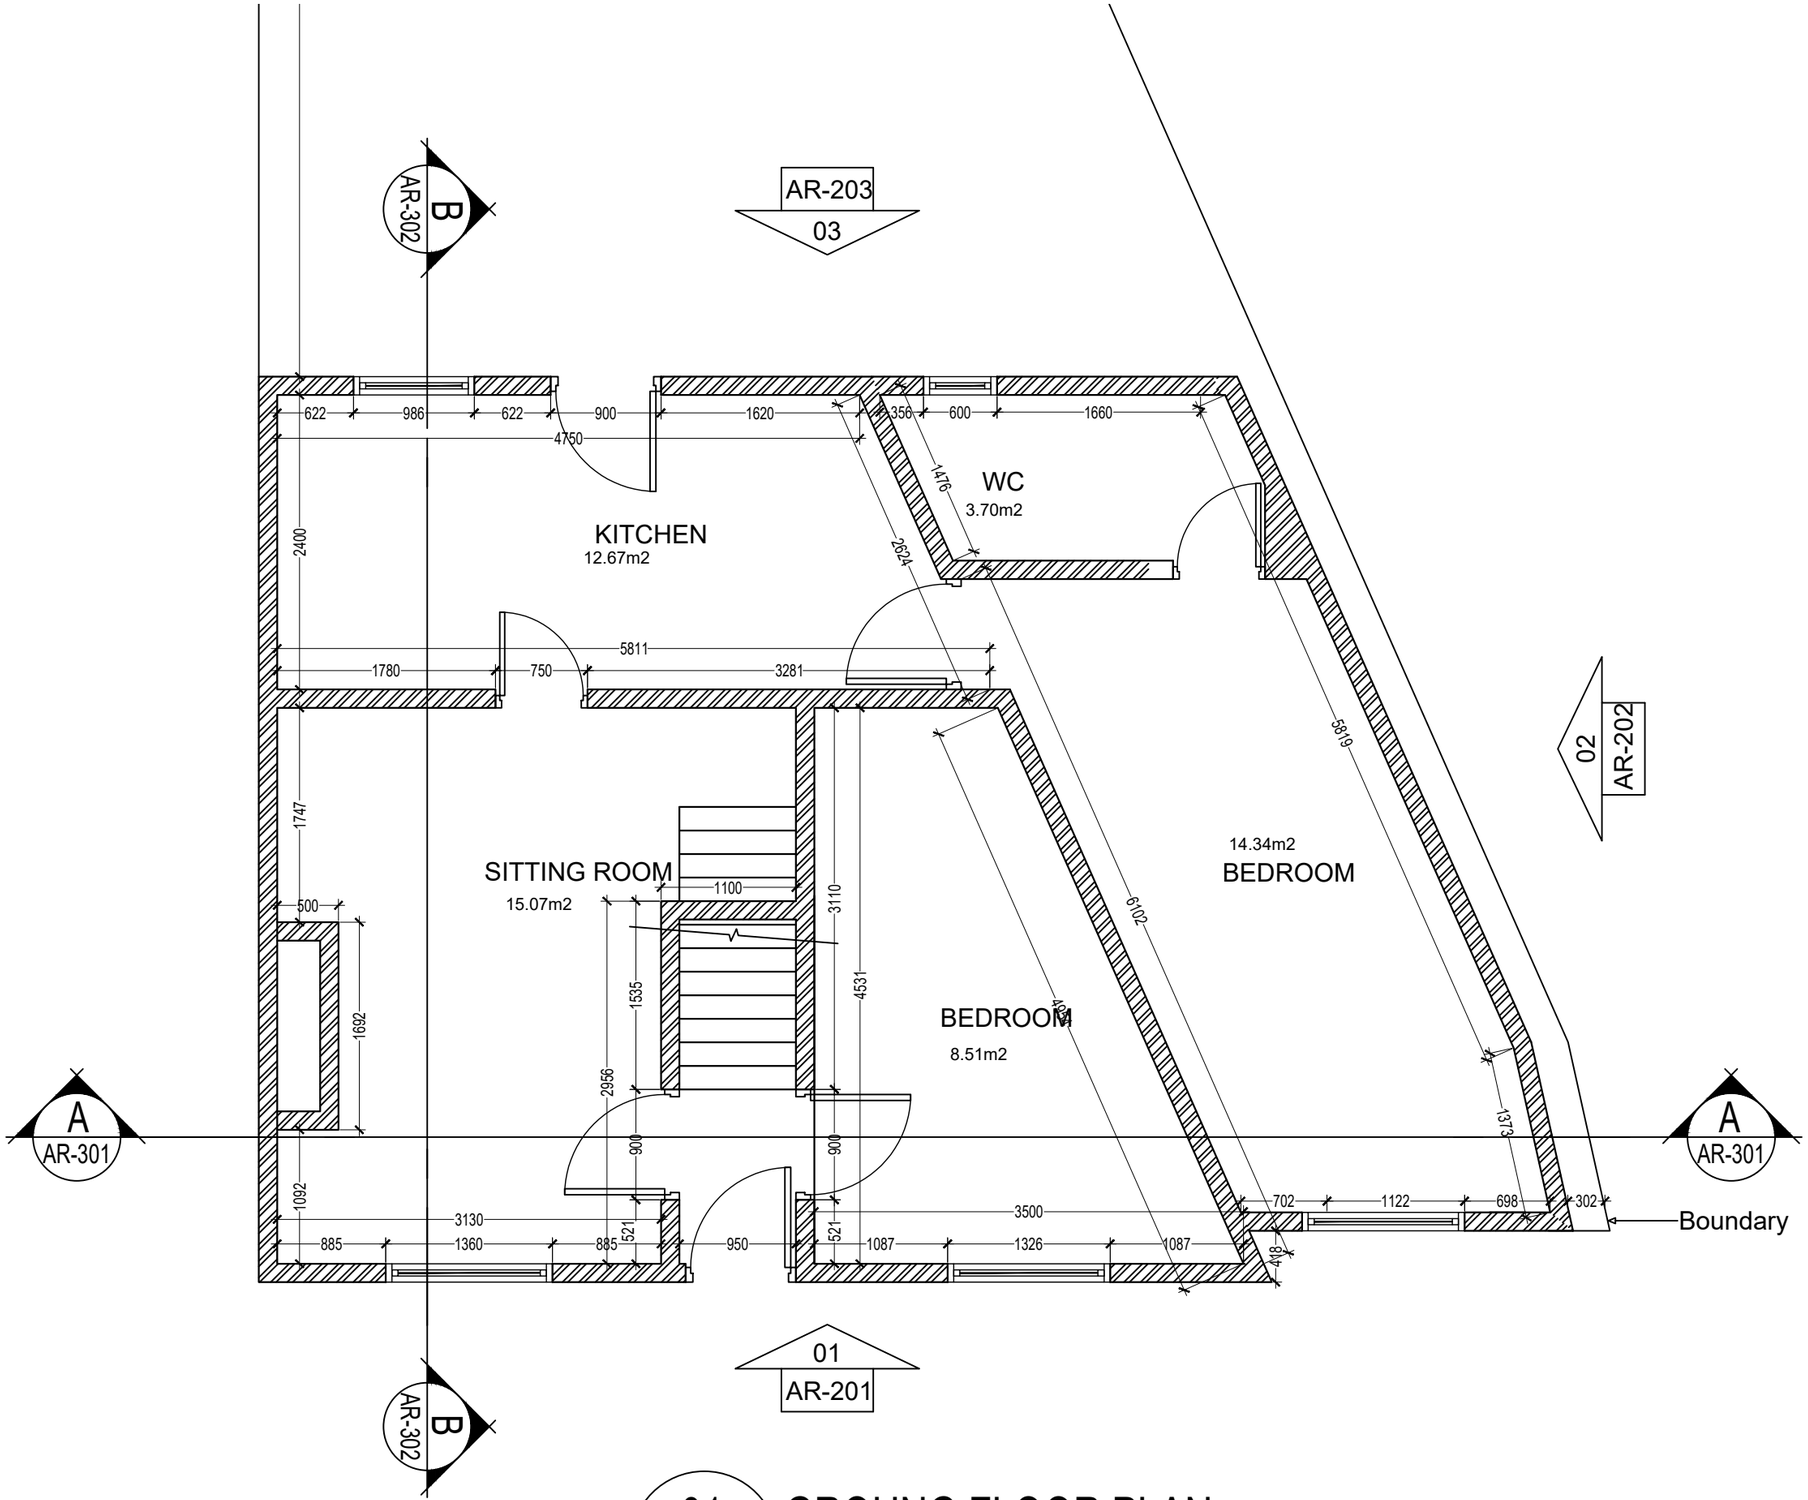


01 GROUNG FLOOR PLAN

AR-100

General Notes

No.	Revision/Issue

Mason and Marlowe

Firm Name and Address

Mason and Marlowe Ltd.
Project Managers and
Quantity Surveyors

3 Colman Gardens.
Salford Quays. M5 3NT

Project Name and Address

4 Scotland St,
Manchester
M40 1LJ

Project	Sheet
	A3
Date: 16/12/2021	
Scale: 1/50	