
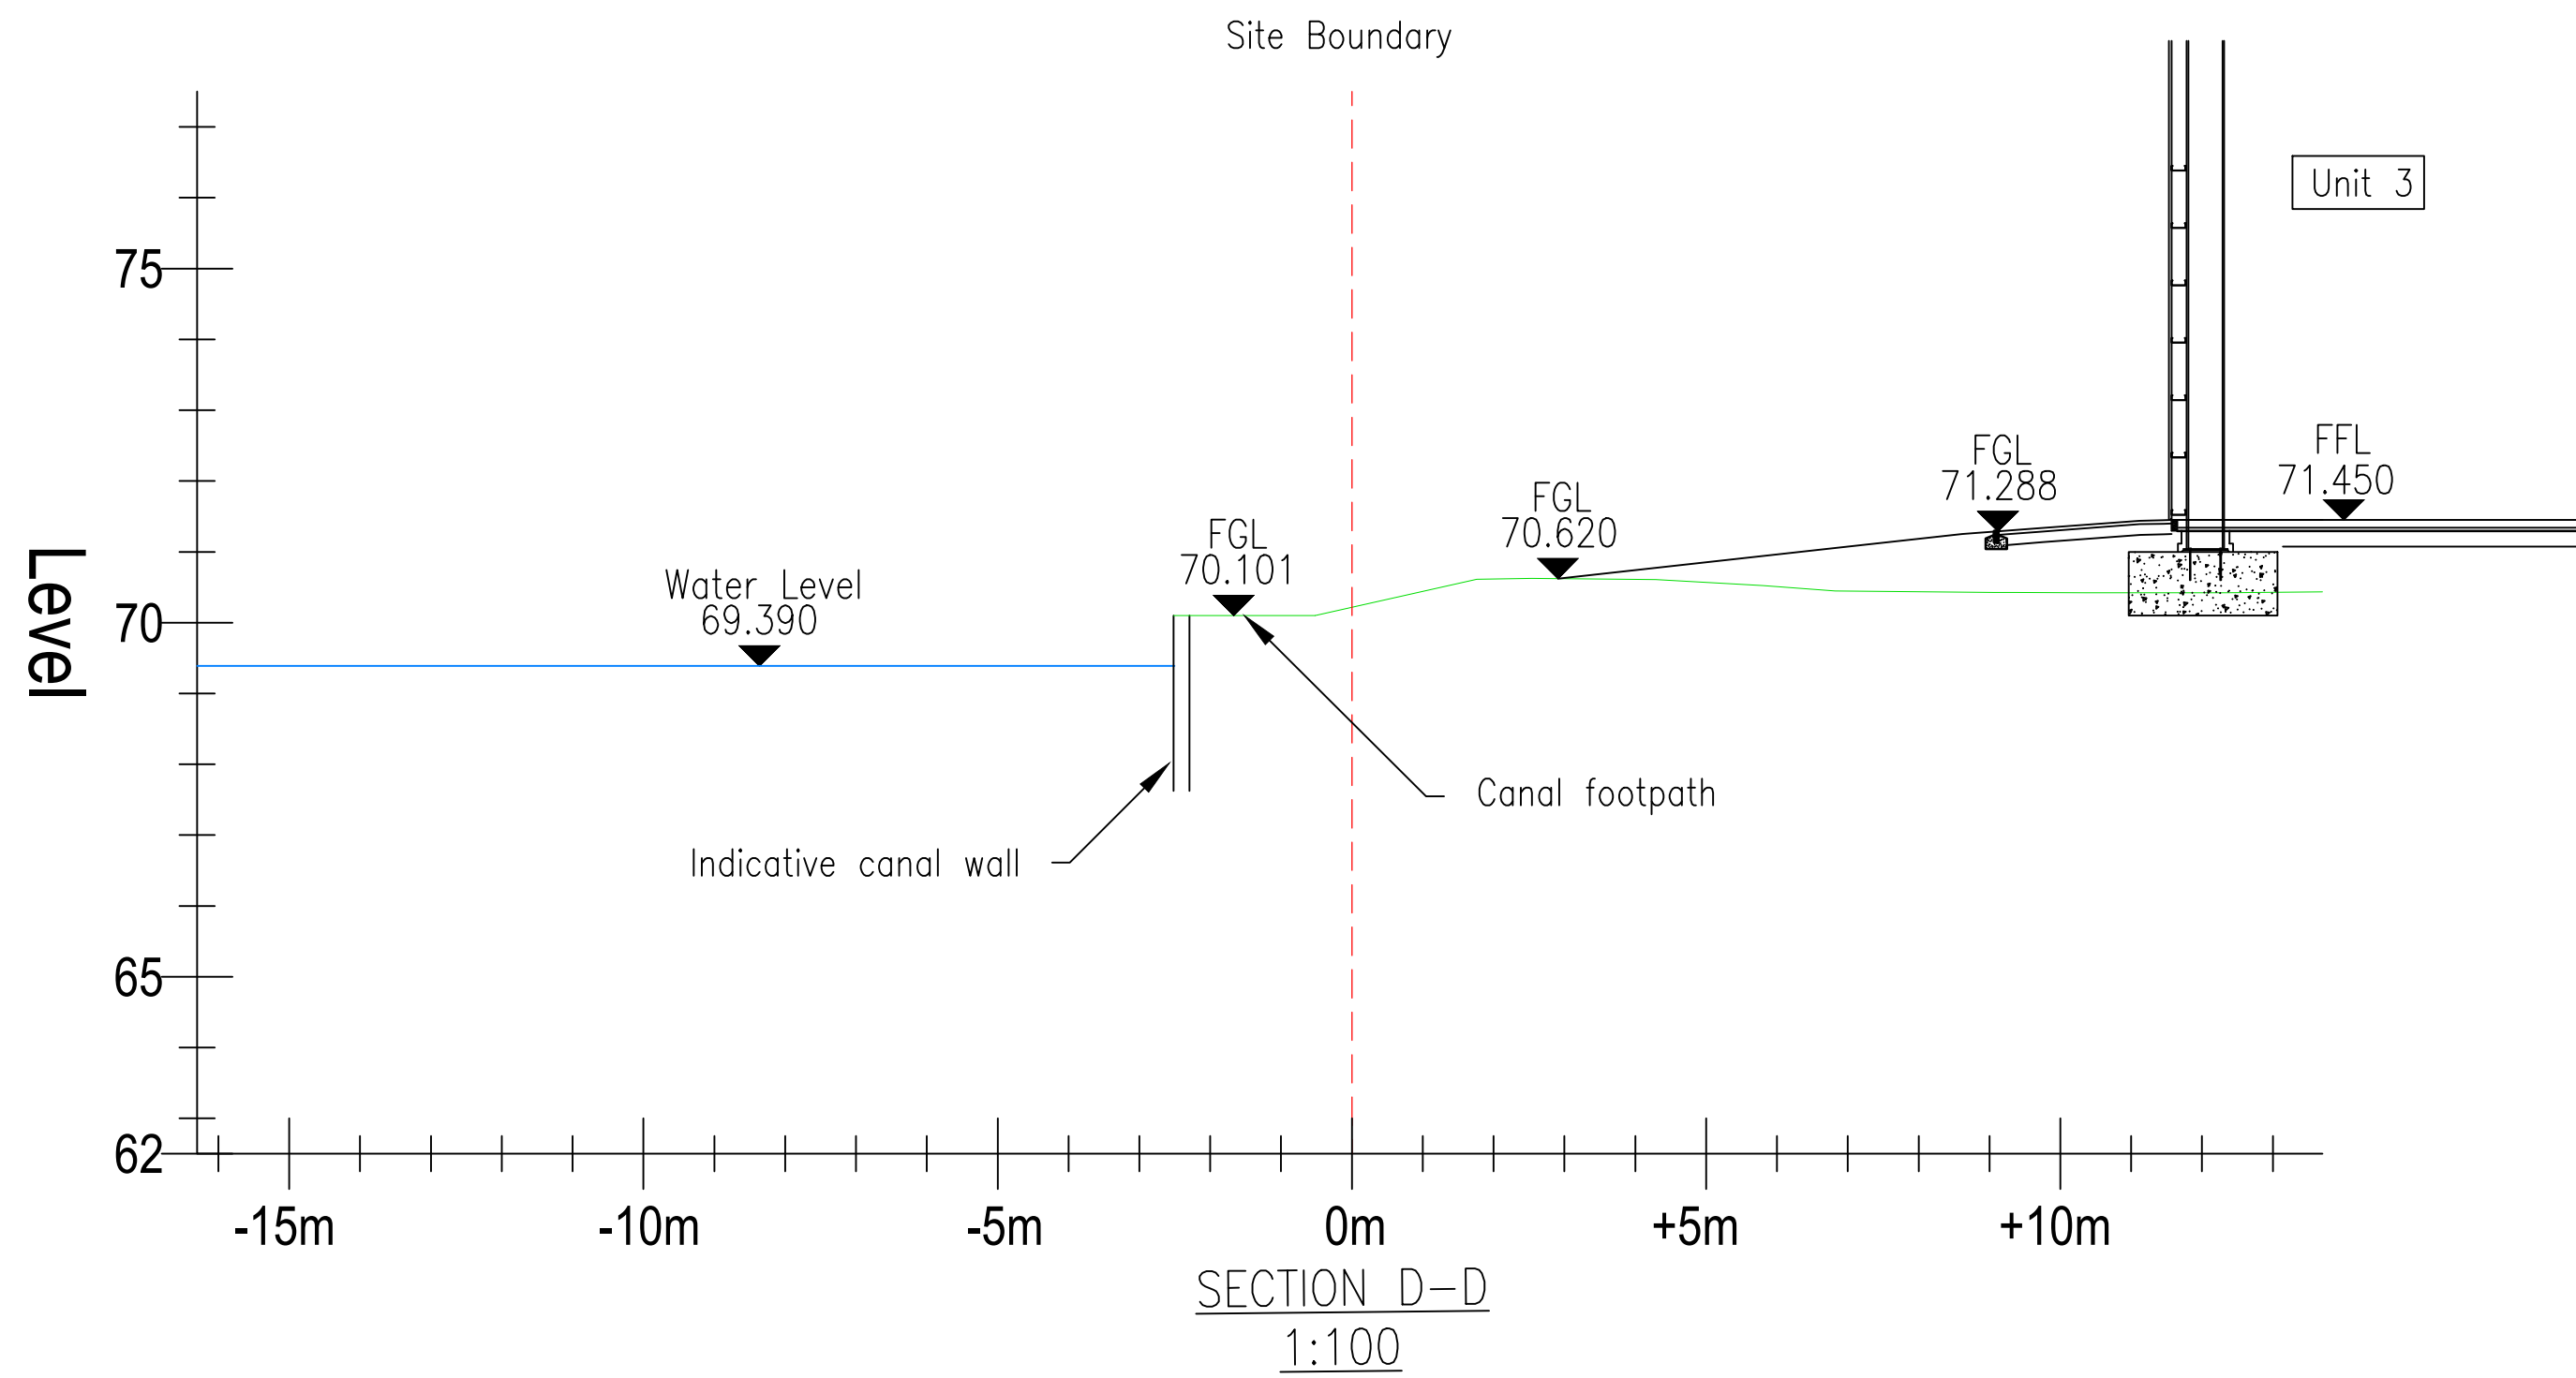
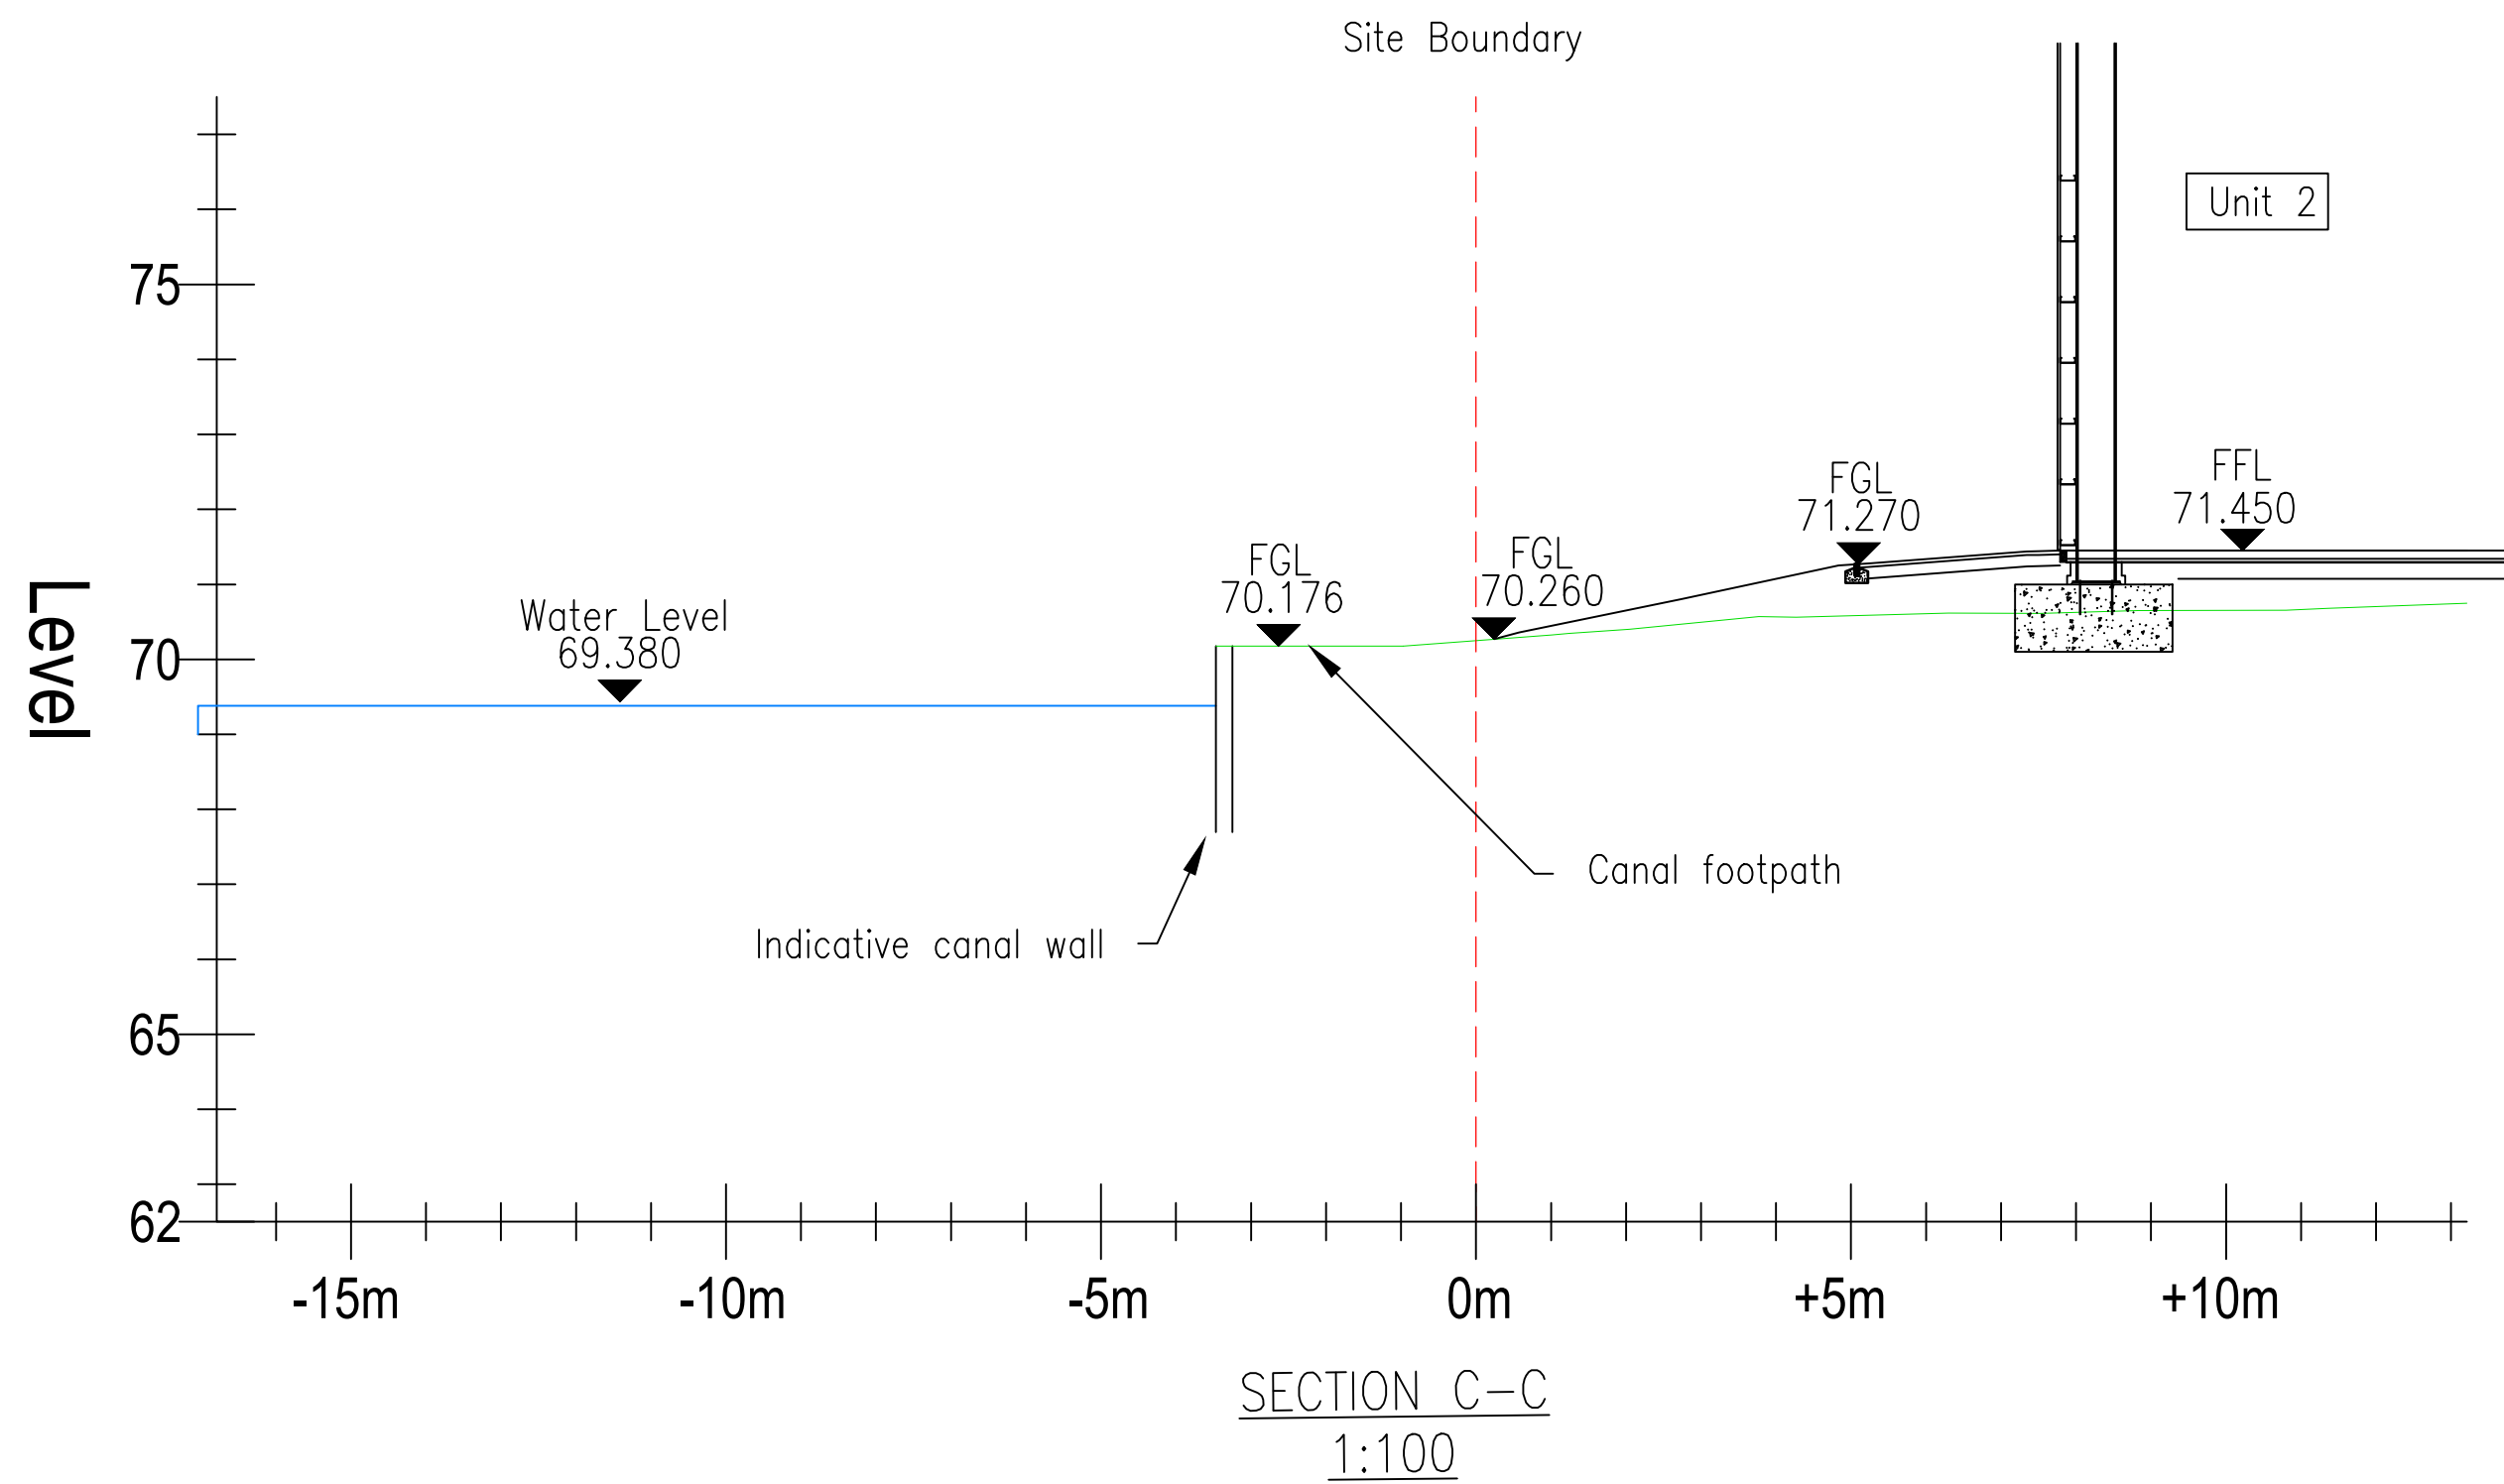
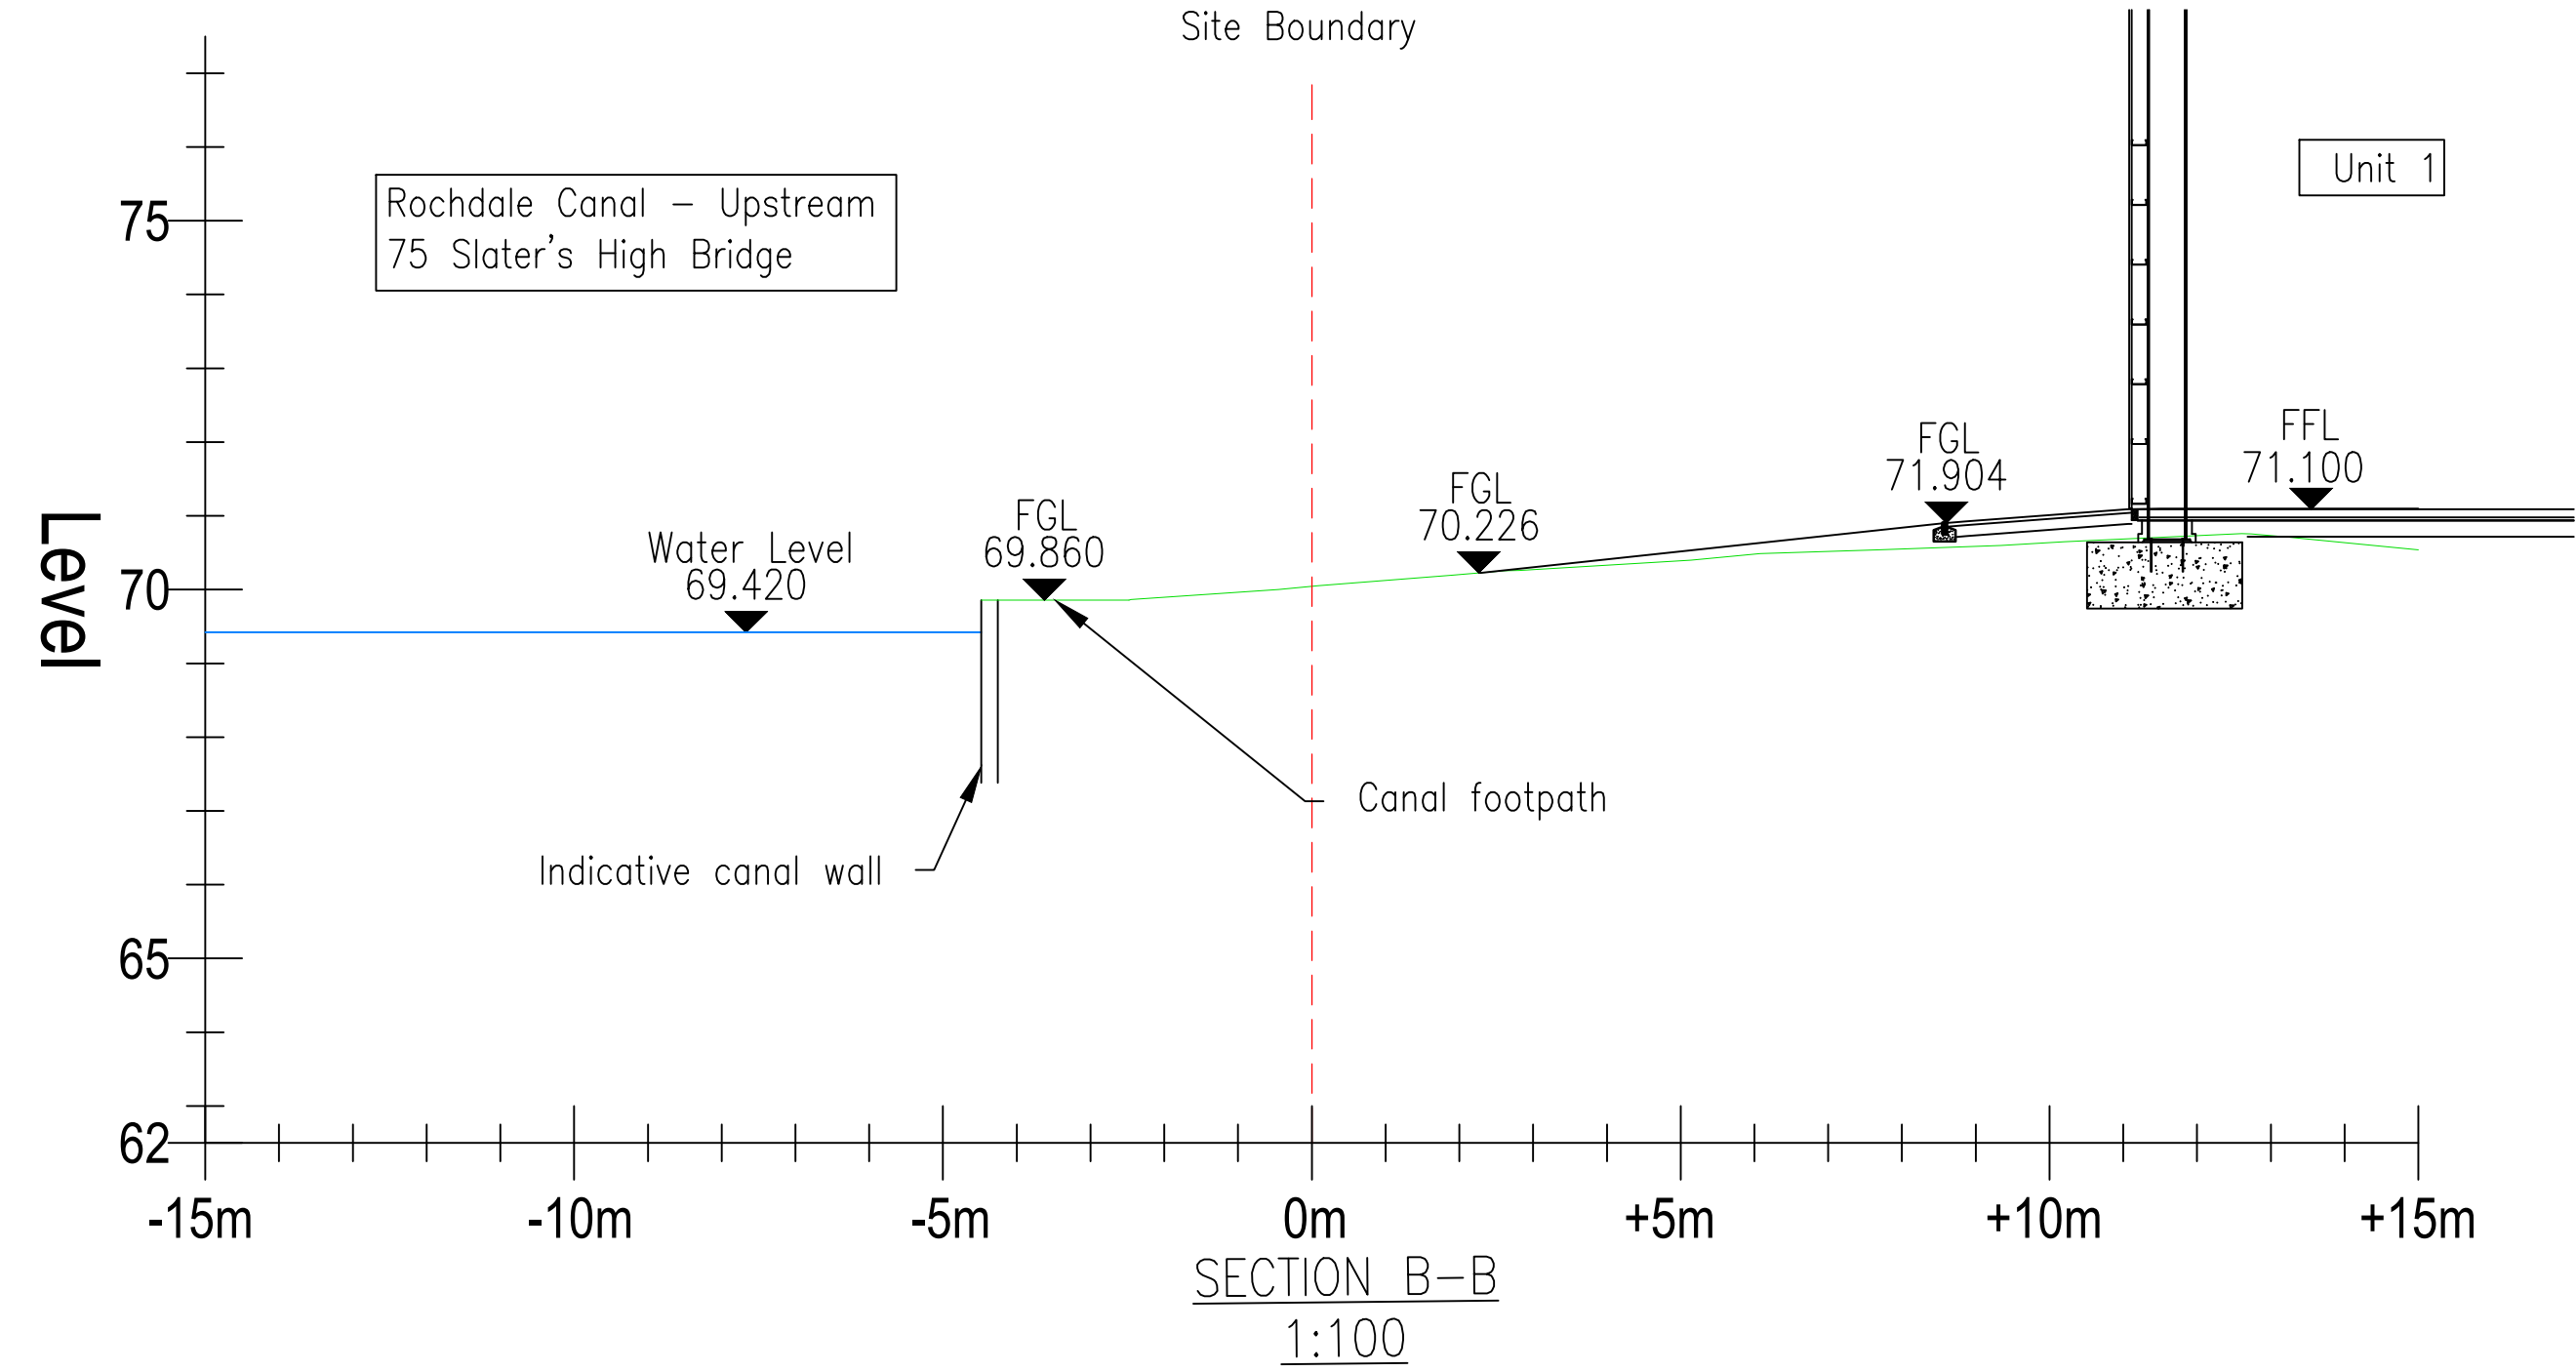


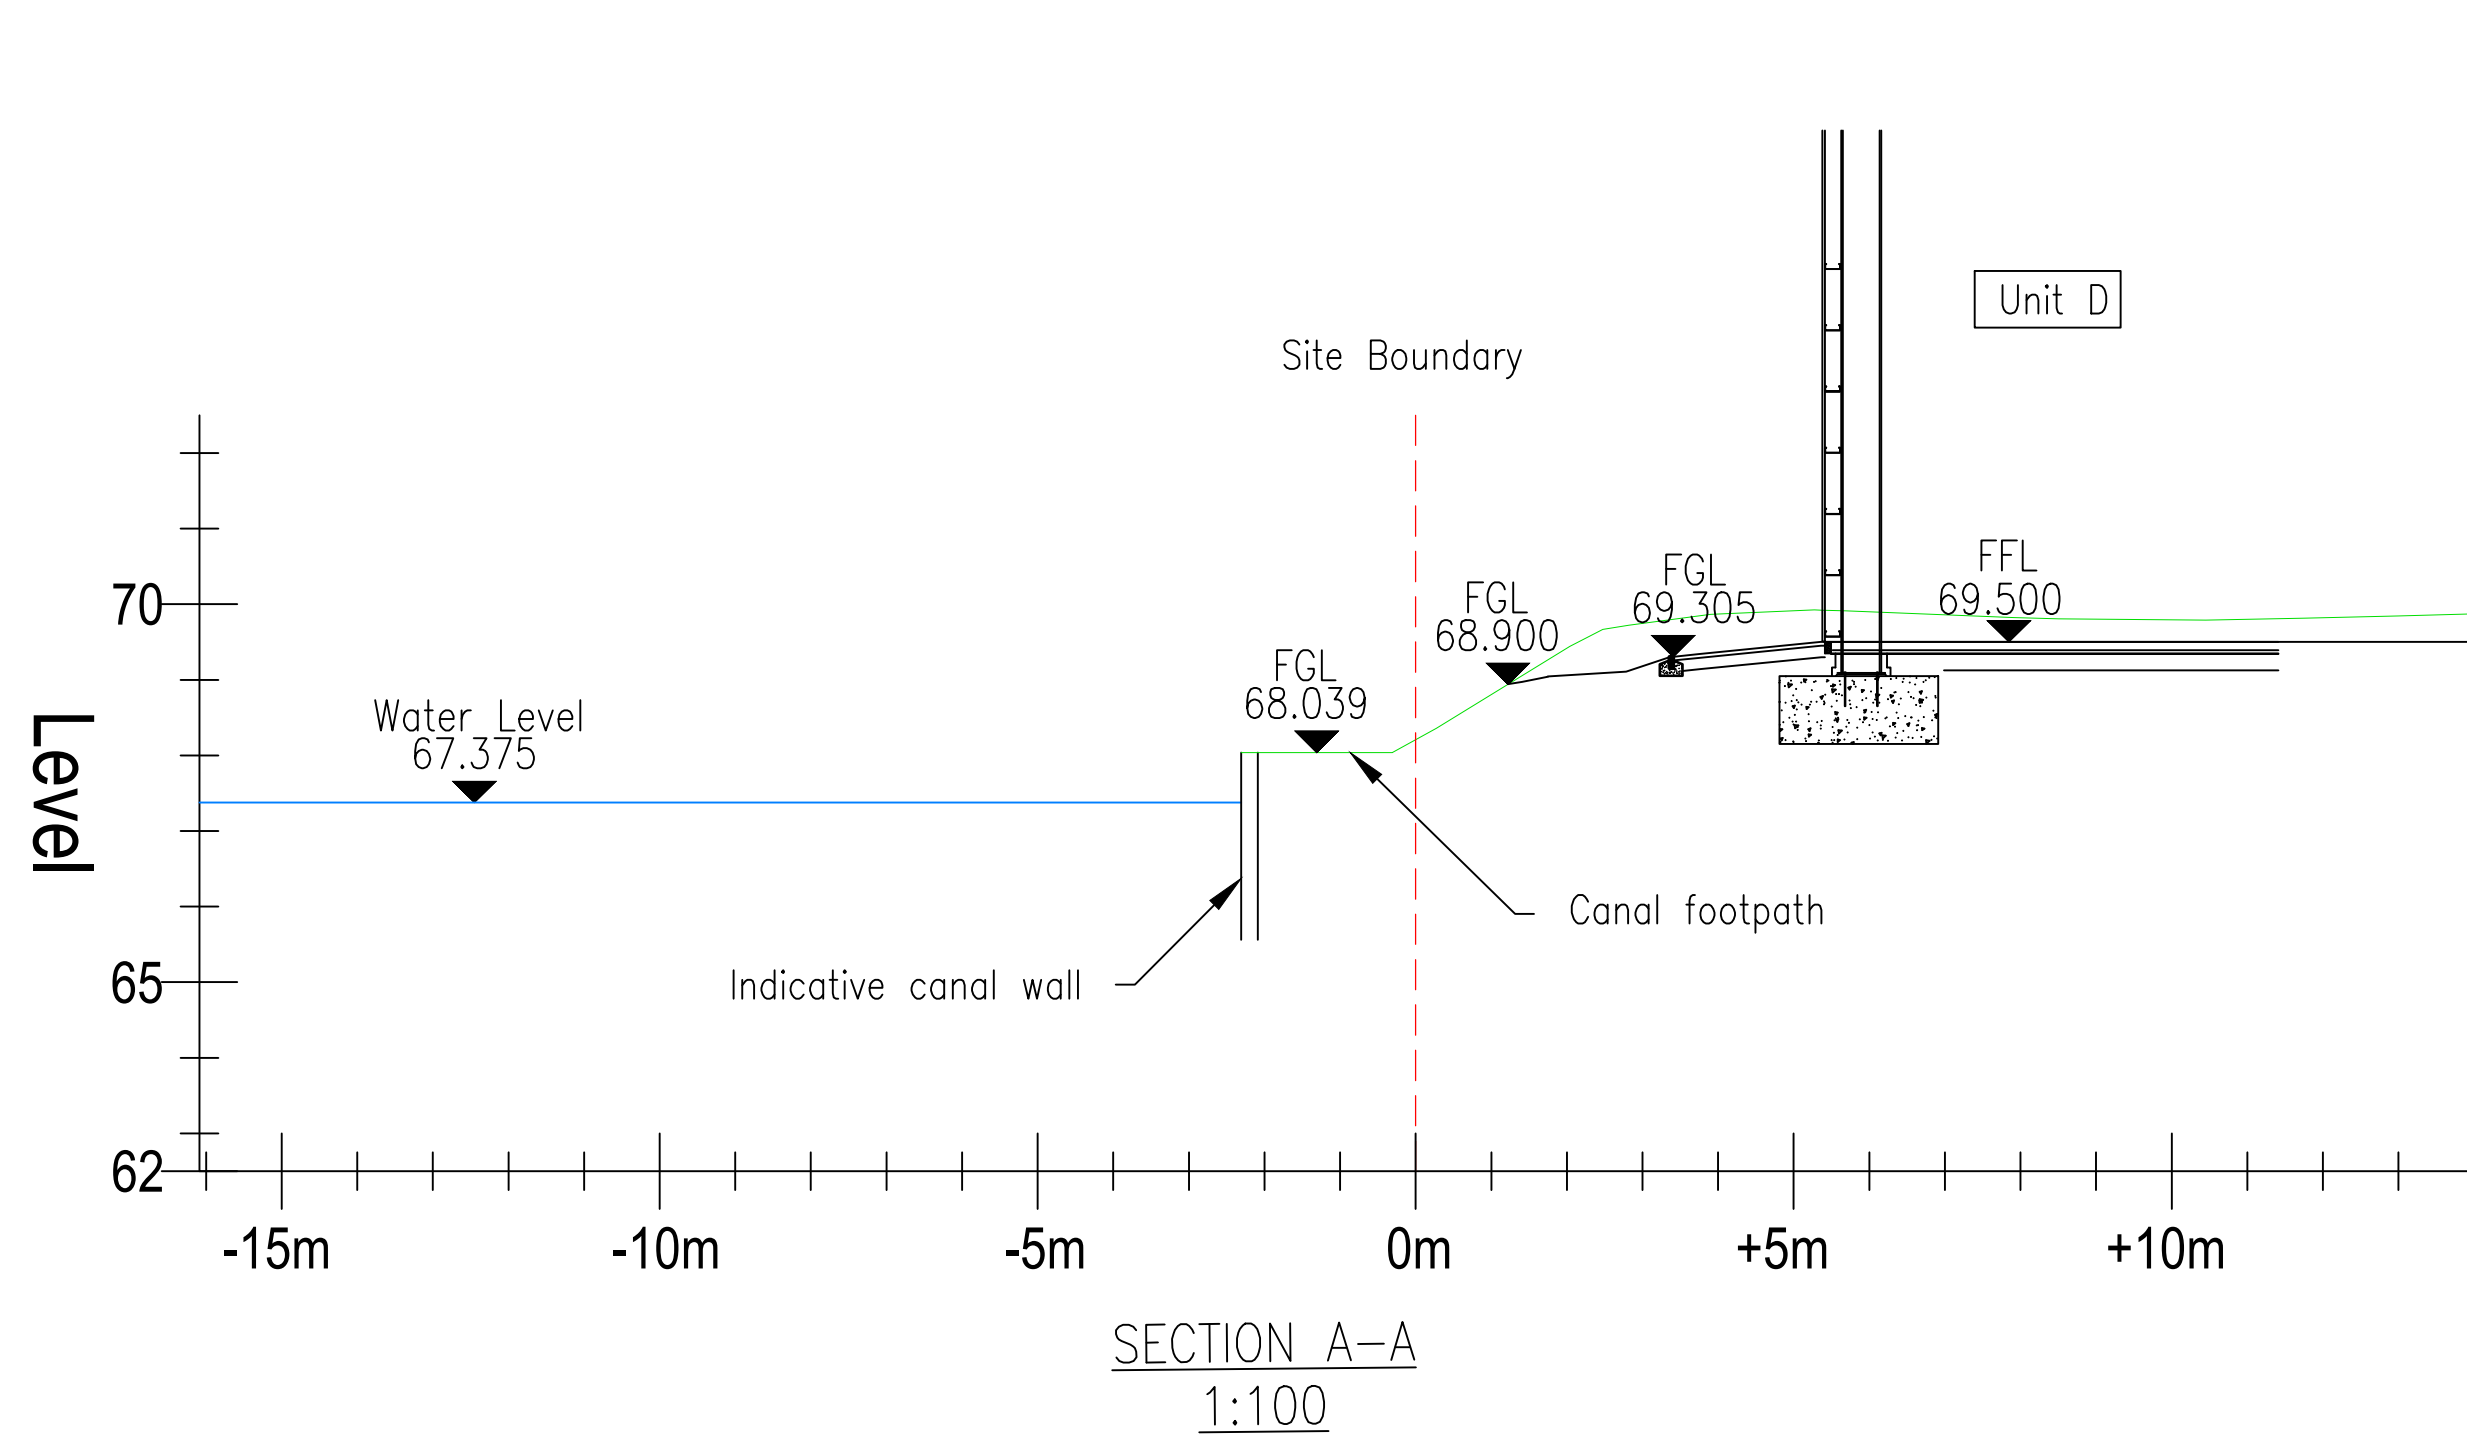

Notes:

- Do not scale from this drawing.
- In case of any discrepancies in drawings, details or bills, refer to engineers for clarification: unilateral decisions by the Contractor will not be accepted.
- This drawing is to be read in conjunction with all related Architects, Consultants & Sub-Contractors drawings and specifications.
- The Contractor is advised that all design drawings and information are to be read concurrently and any discrepancies or omissions reported directly to PTA's Civil Engineering Department.
- Refer to drawing 8350 for section locations.

Key:	
	Retaining Wall
	Proposed Level
	Existing Level
	Canal Level

© Powell Tolner & Associates Ltd.

The contents of this drawing may not be reproduced in whole or in part without the prior written permission of Powell Tolner & Associates.

DRAWING STATUS

COMMENT/COSTING/APPROVAL
NOT FOR CONSTRUCTION

P01	First Issue.	GW	12.11.21	LB
-----	--------------	----	----------	----

REV	DESCRIPTION	BY	DATE	CHK'D
-----	-------------	----	------	-------

PROJECT TITLE

Grimshaw Lane, Manchester

DRAWING TITLE

Proposed Boundary Sections
Sheet 1 of 2

DATE	Nov 2021	This drawing is issued only for the purposes described in the drawing status box.	PTA PROJ No
DRAWN	GW		9762
SCALE	1:100		REVISION
DRG SIZE	A1		P01

DRAWING No

9762-PTA-XX-XX-DR-C- 8351

Consulting Civil & Structural Engineers



www.ptaconsult.co.uk