


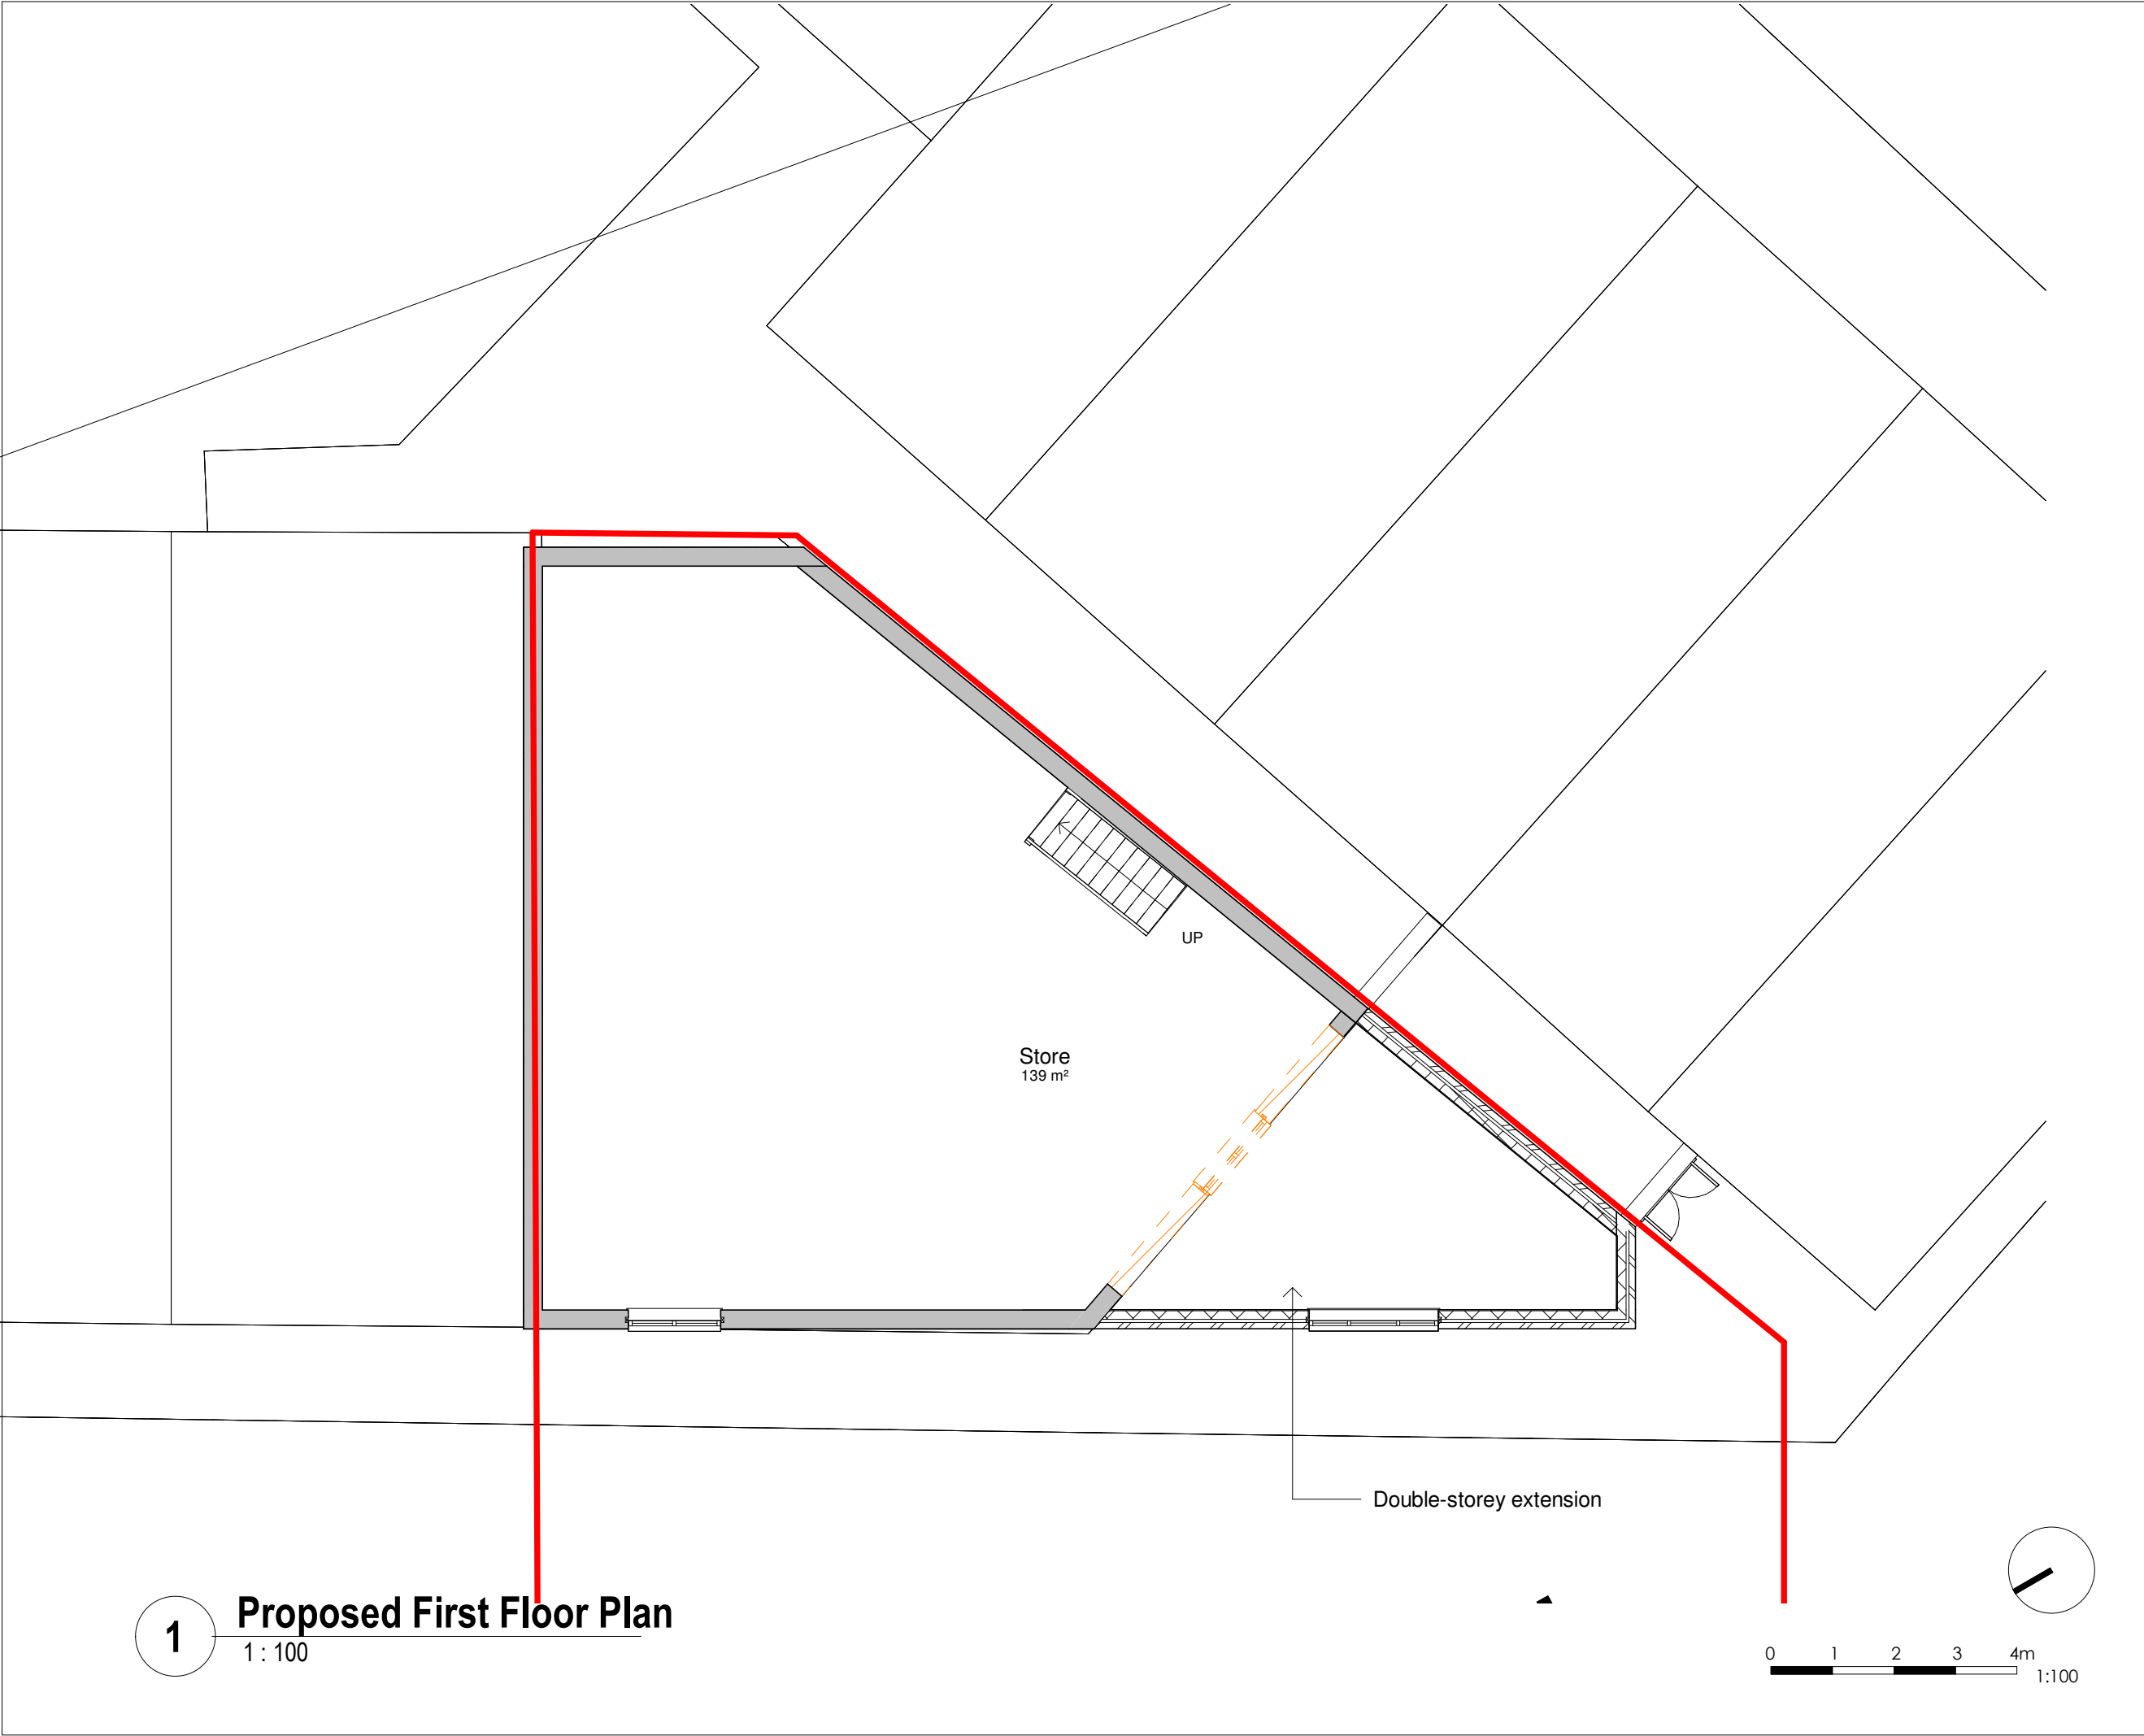

E	17/01/22	SA	SH	Added fire escape doors
D	17/11/21	SH	SH	Revised annotations
C	08/10/21	SA	SH	Red Line & Car Park
B	21/09/21	HG	SH	Bin store added
A	16/08/21	HG	SH	Amended plans
-	12/08/21	HG	SH	Initial Issue

No.	Date	Dwn	Chk	App	Revision or reason for issue
-	-	-	-	-	-