


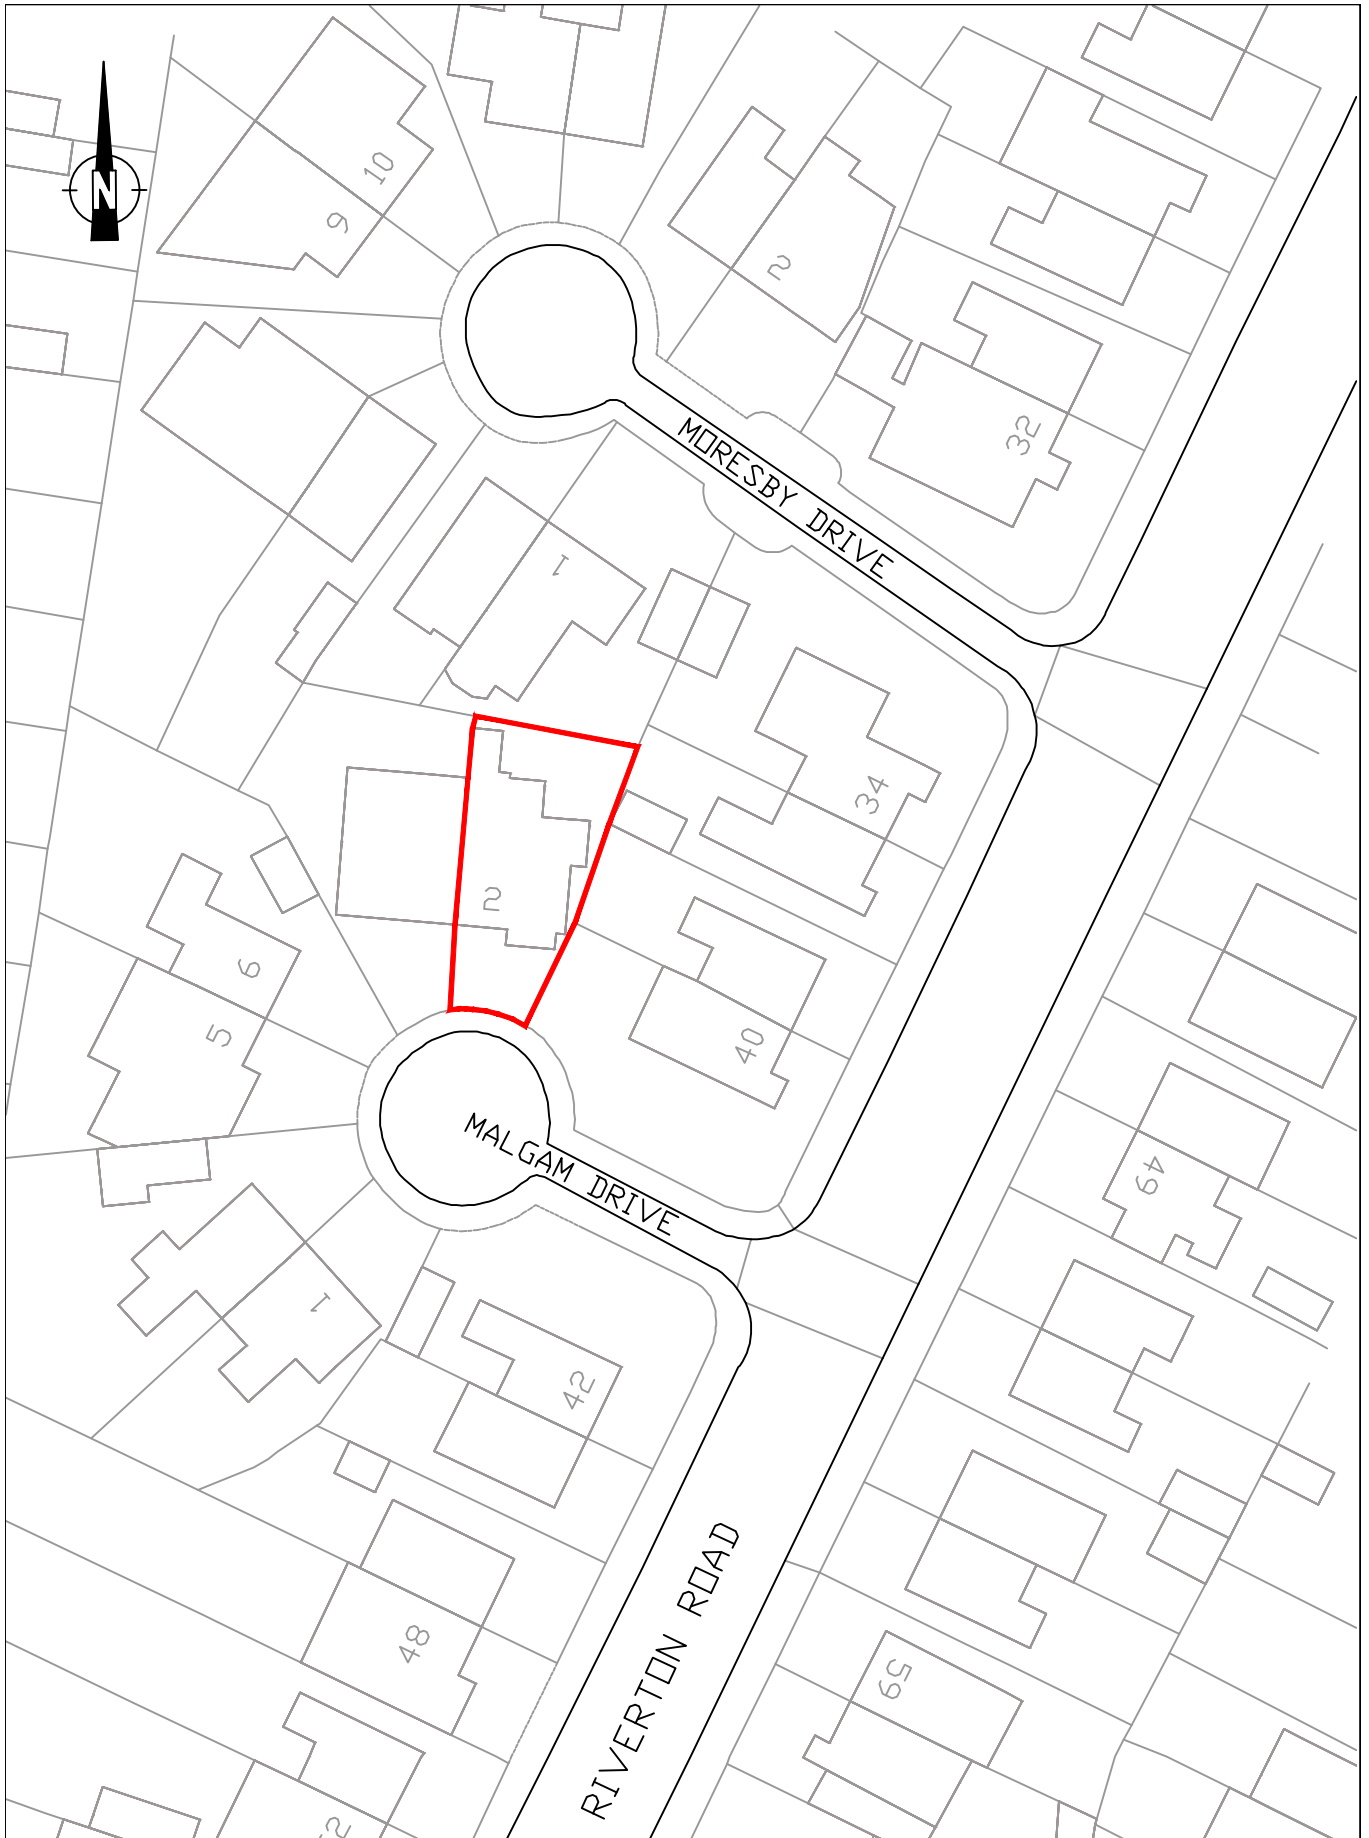

2 Malgam Drive, Didsbury,
Manchester. M20 5GN

Location Plan
Scale = 1:500