


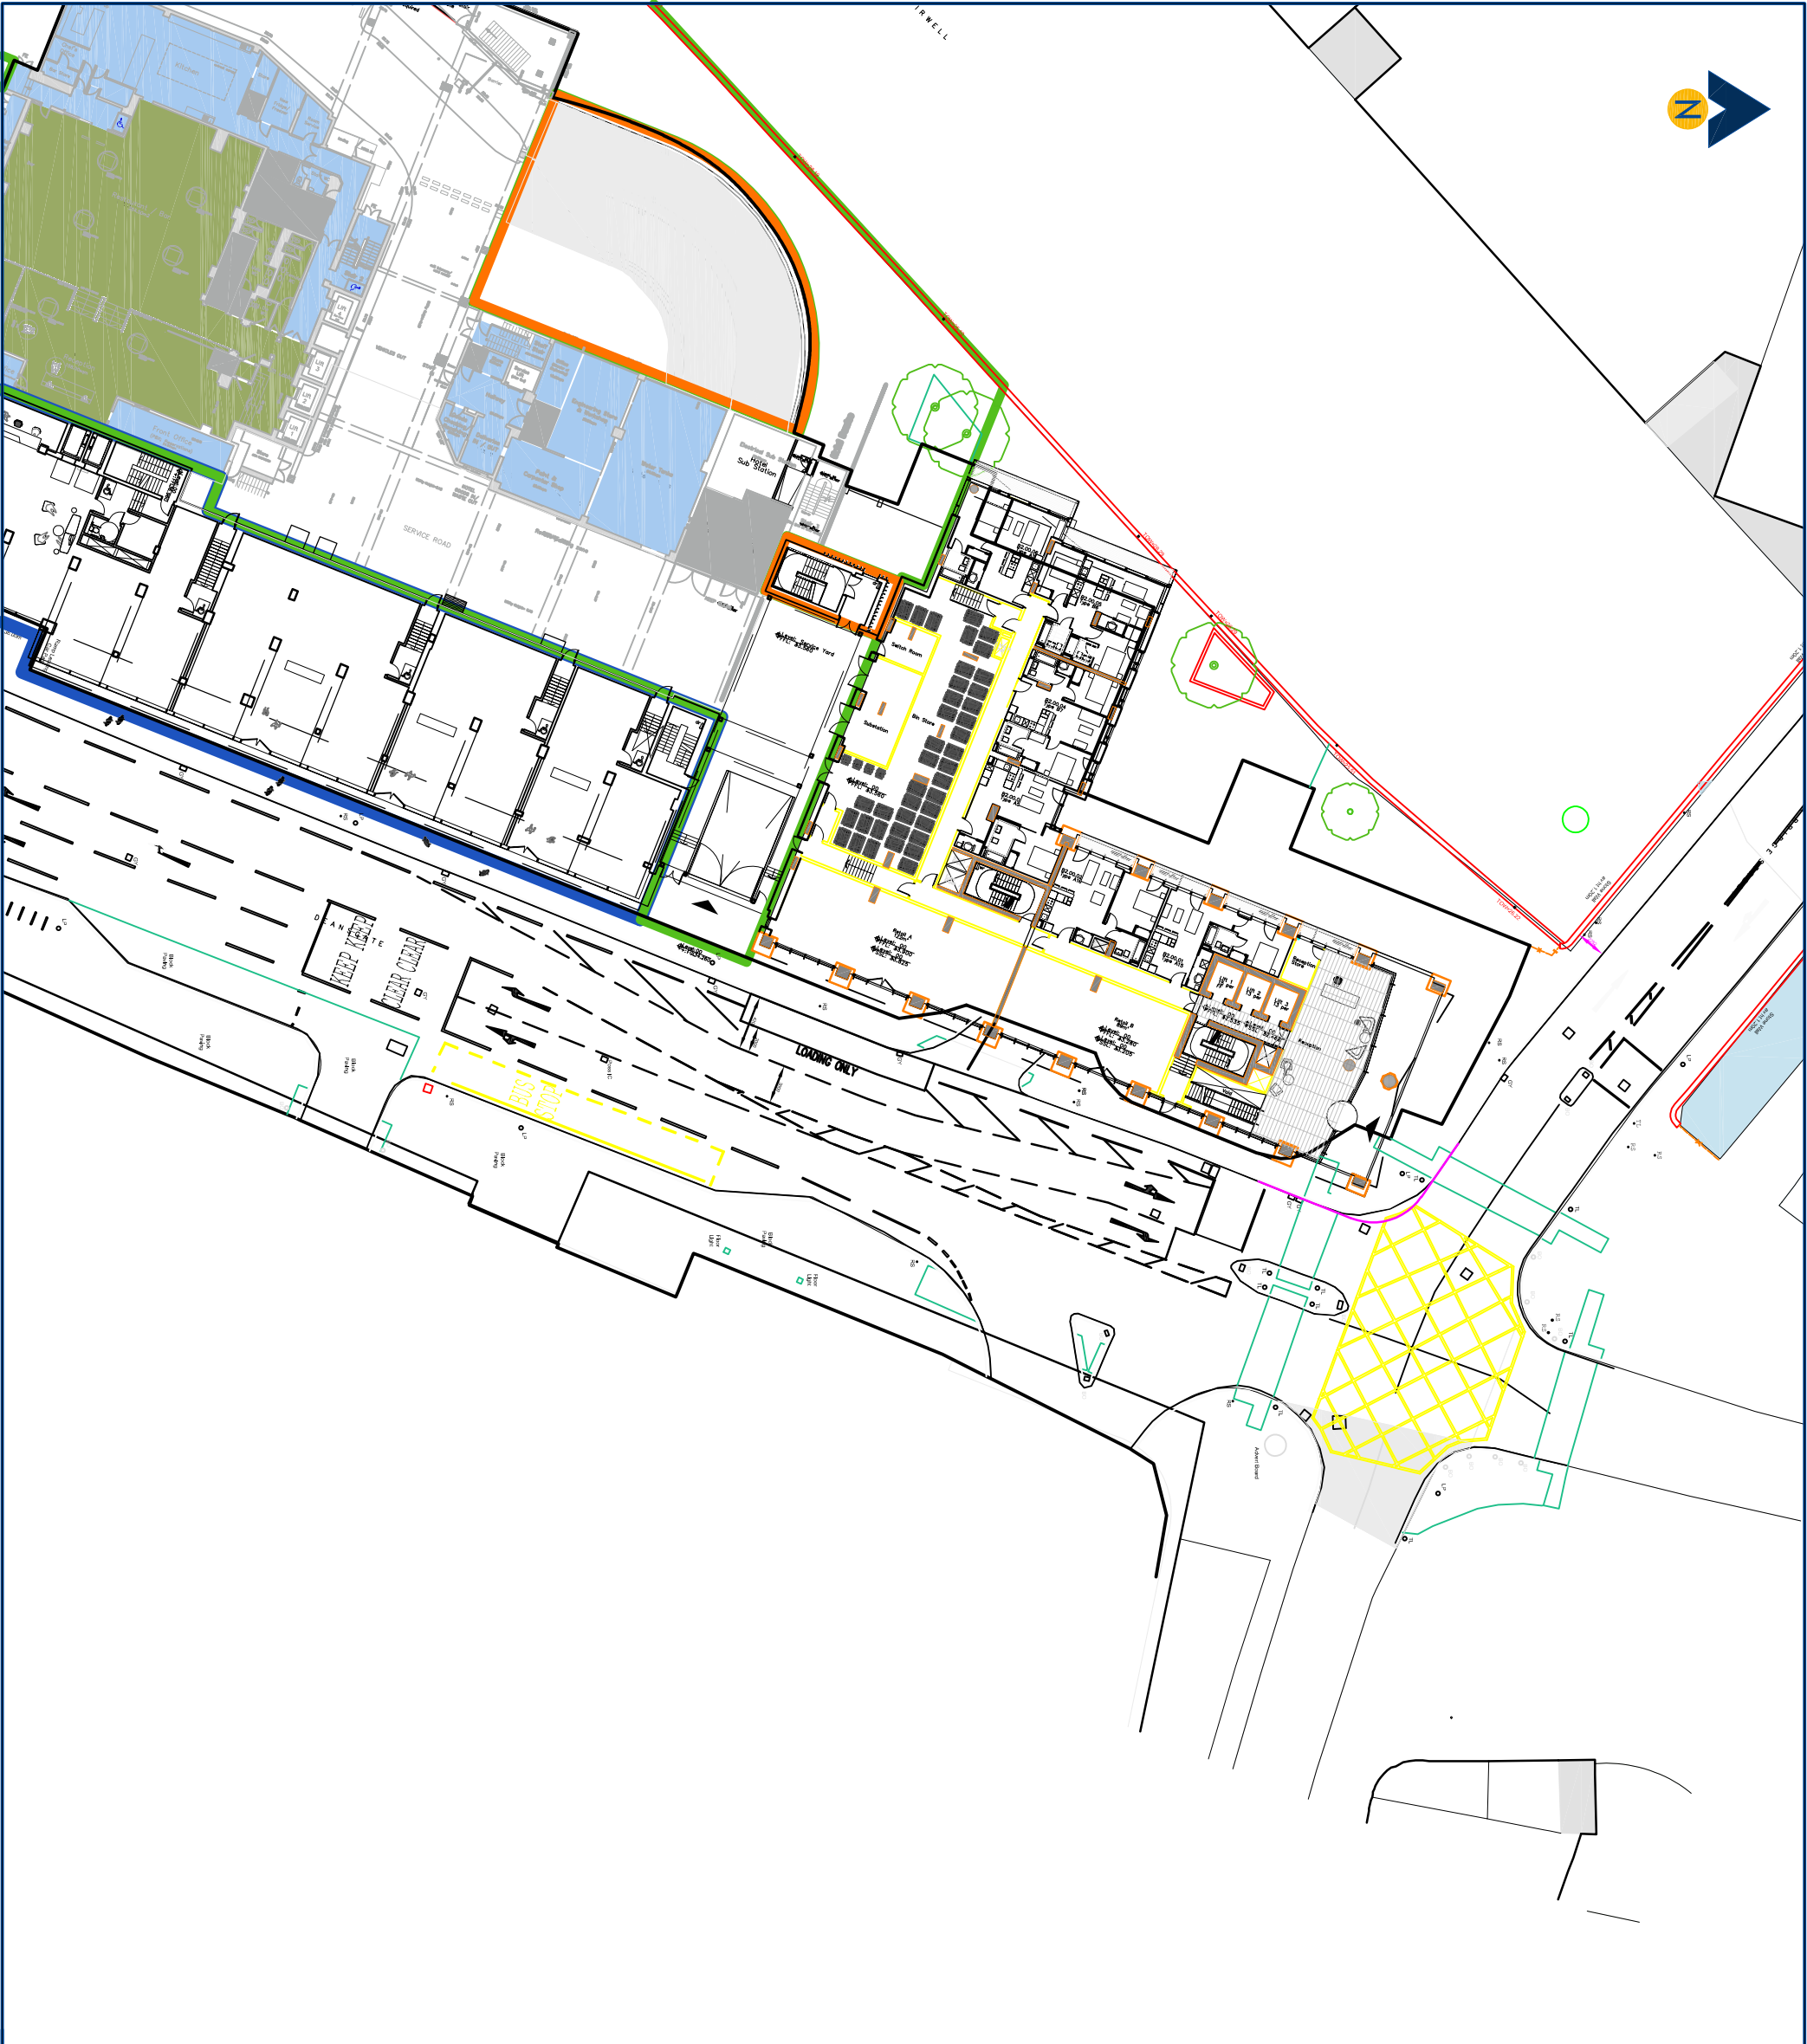

Revision: 16/12/21
A Line Types Amended

Client: Deansgate SOF
Alliance LeaseCo Limited

Project: Renaissance
Manchester

Drawing Title: Residential Building
Proposed Loading Bay

Drawing Number: J000229_LB_001
Revision: A

Date: 29 September 2021
Scale: 1:500 at A3

Drawn By: LB
Checked By: Checked

Status: Information

This drawing is the copyright of Focus Transport Planning Ltd. and may not be loaned, copied or reproduced in any way, or used for any offer, quote, tender or construction purposes without prior written consent of the company.

DO NOT SCALE - Follow any figured dimensions.

This drawing has been prepared for feasibility purposes, and does not represent a construction plan. All design aspects to be confirmed at the appropriate detailed design stage.