




front elevation



side elevation



rear elevation

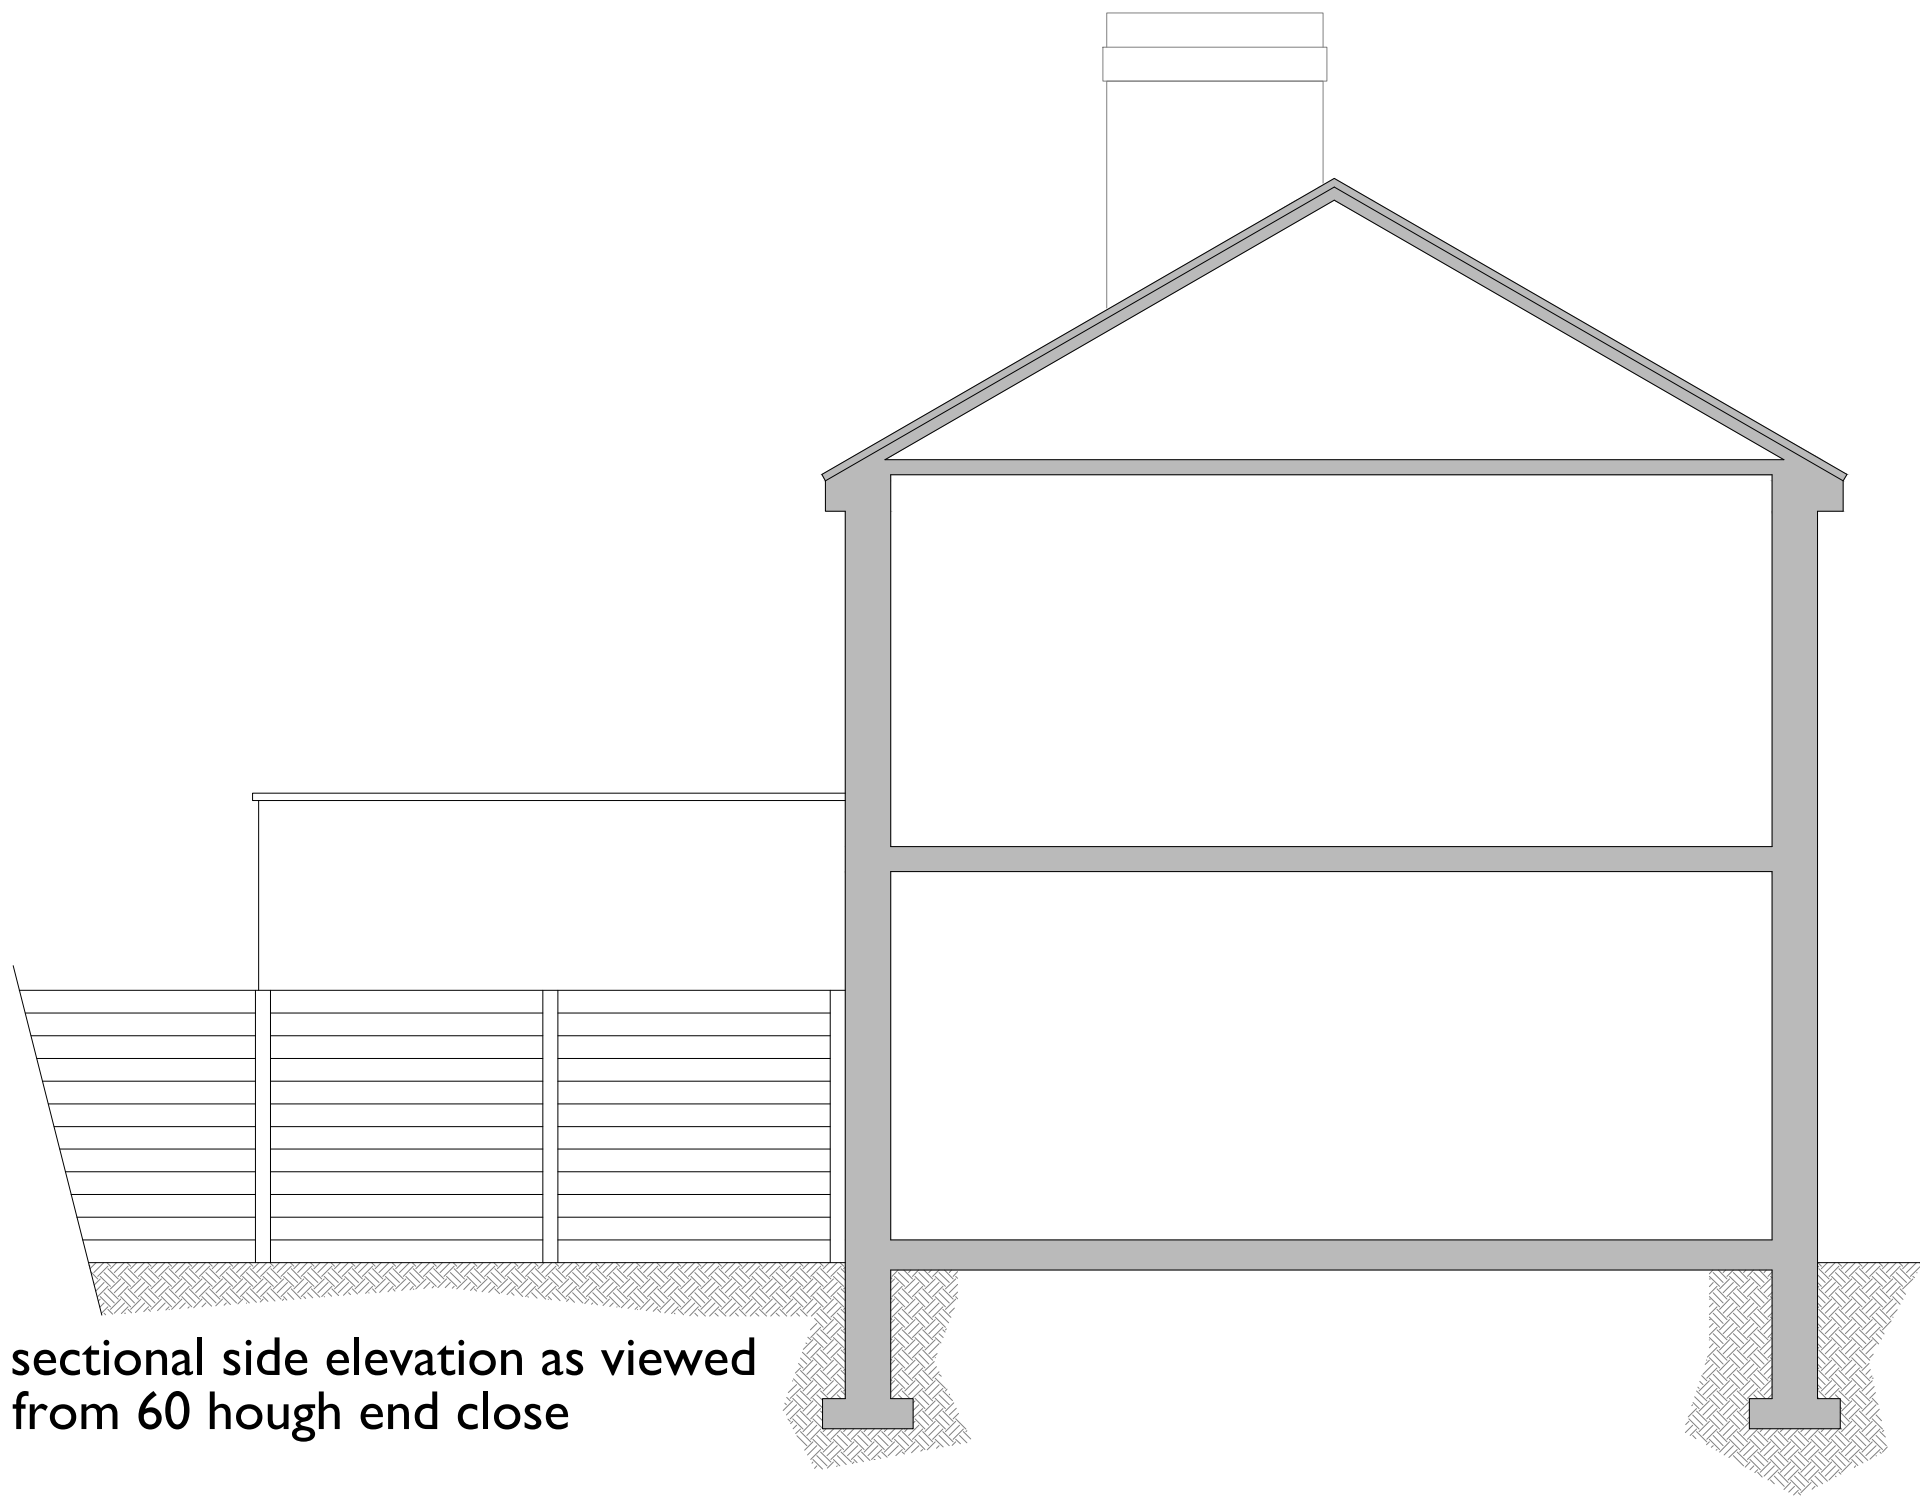

sectional side elevation as viewed
from 60 hough end close