



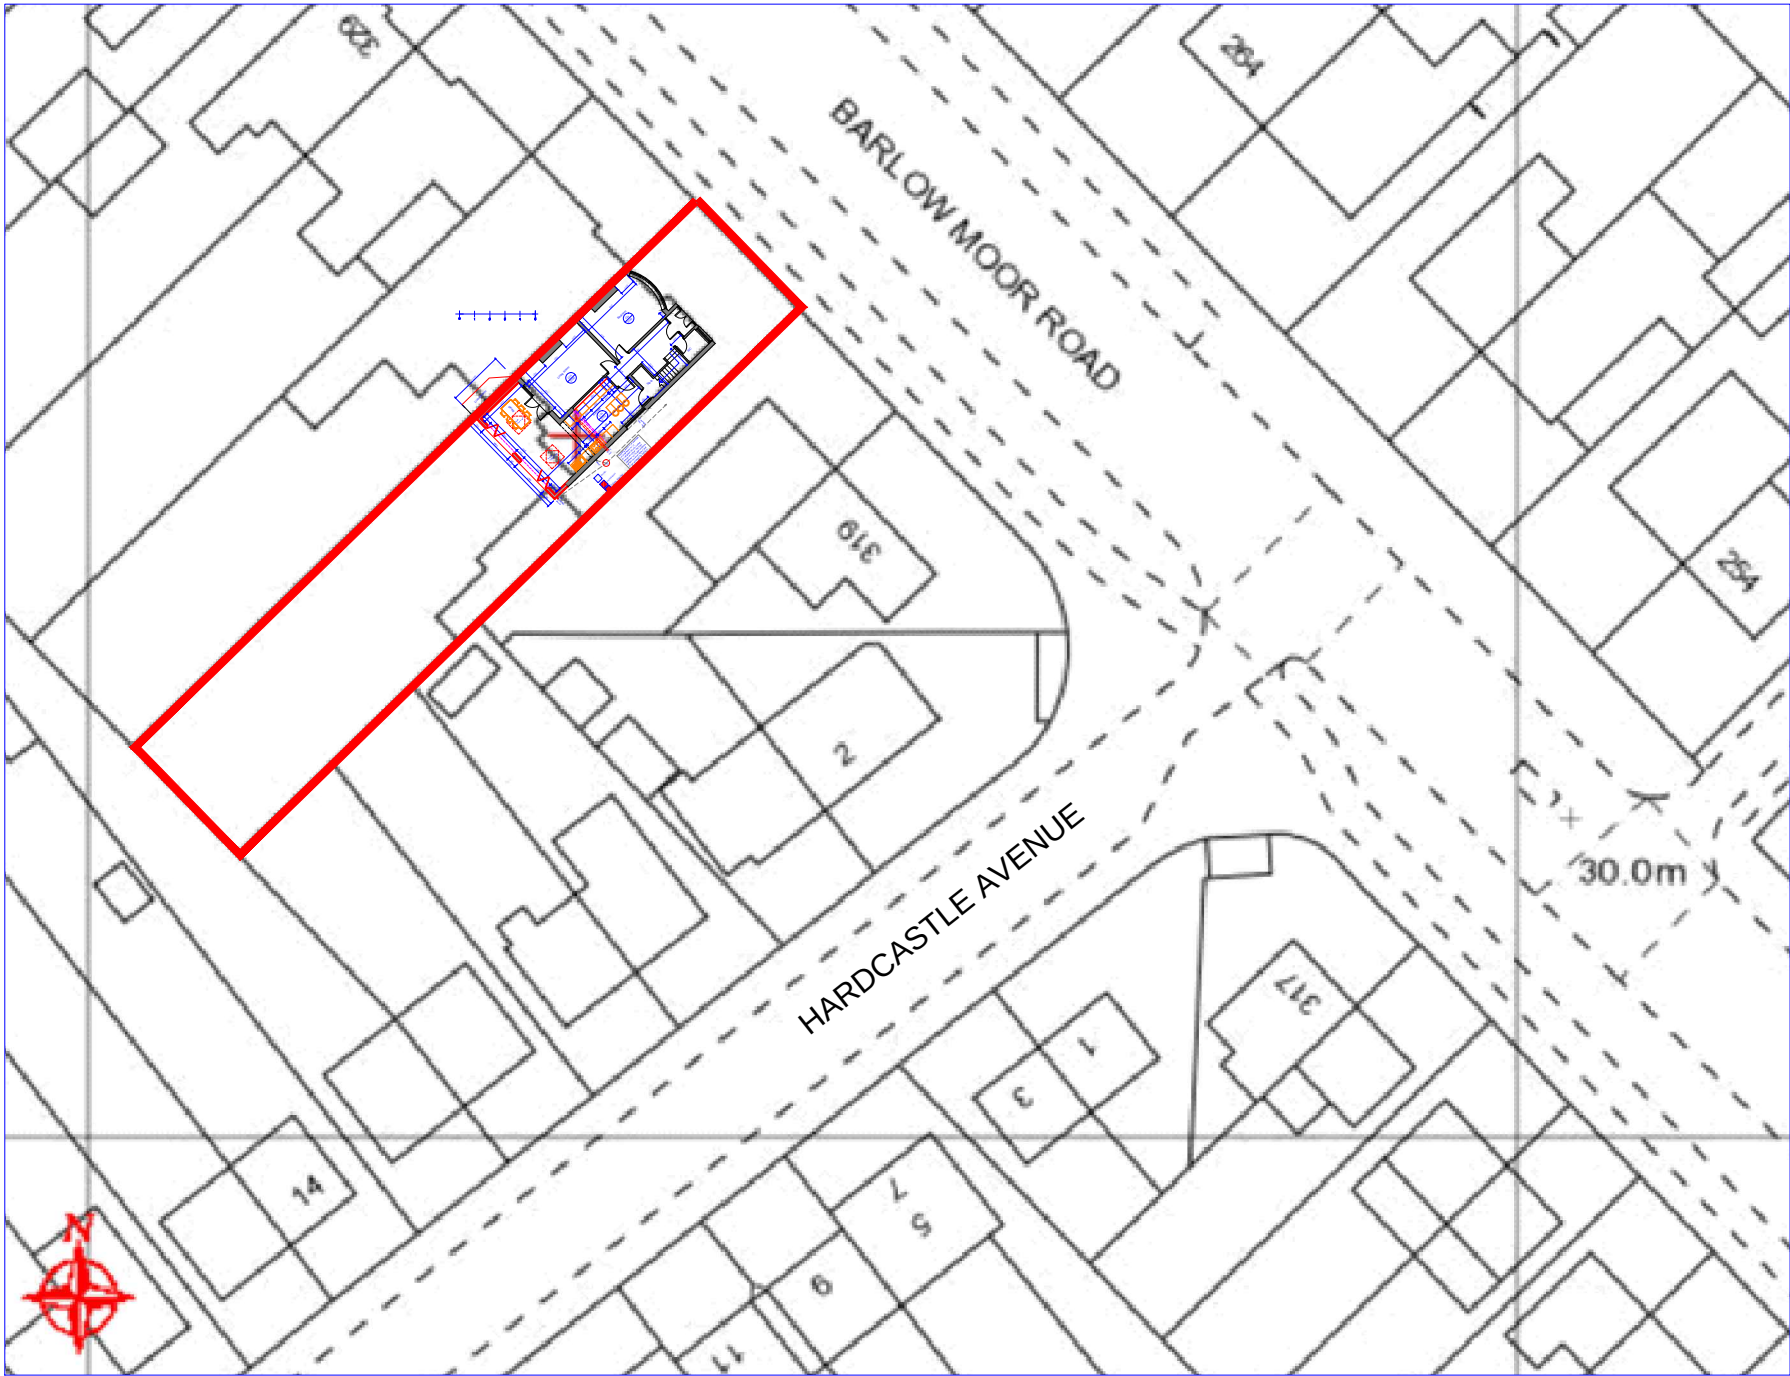

OS Map
Scale 1:500

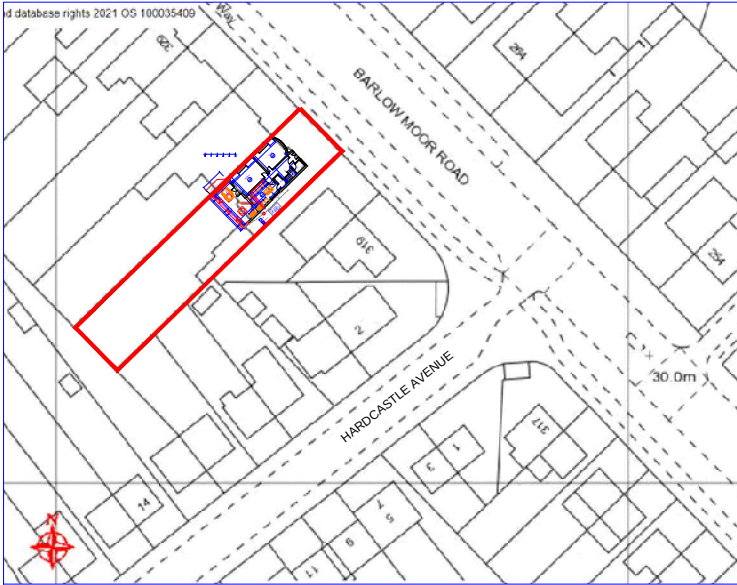

OS Map
Scale 1:1250

Rev	Date	Description
Issued For : INFORMATION PURPOSES ONLY		
Client Mr. Andy Burrows		
Project 323 Barlow Moor Road, Manchester M21 8HQ Proposed single storey rear extension.		
Scheme - Drawing Title OS Map		
05	Date	05.10.21
Drawing No.	Revision	Scale Various @A3



JK Technical Services (NW) Ltd
Tel: 0161 728 5730
Mob: 07741175755
www.jktechservs.co.uk