



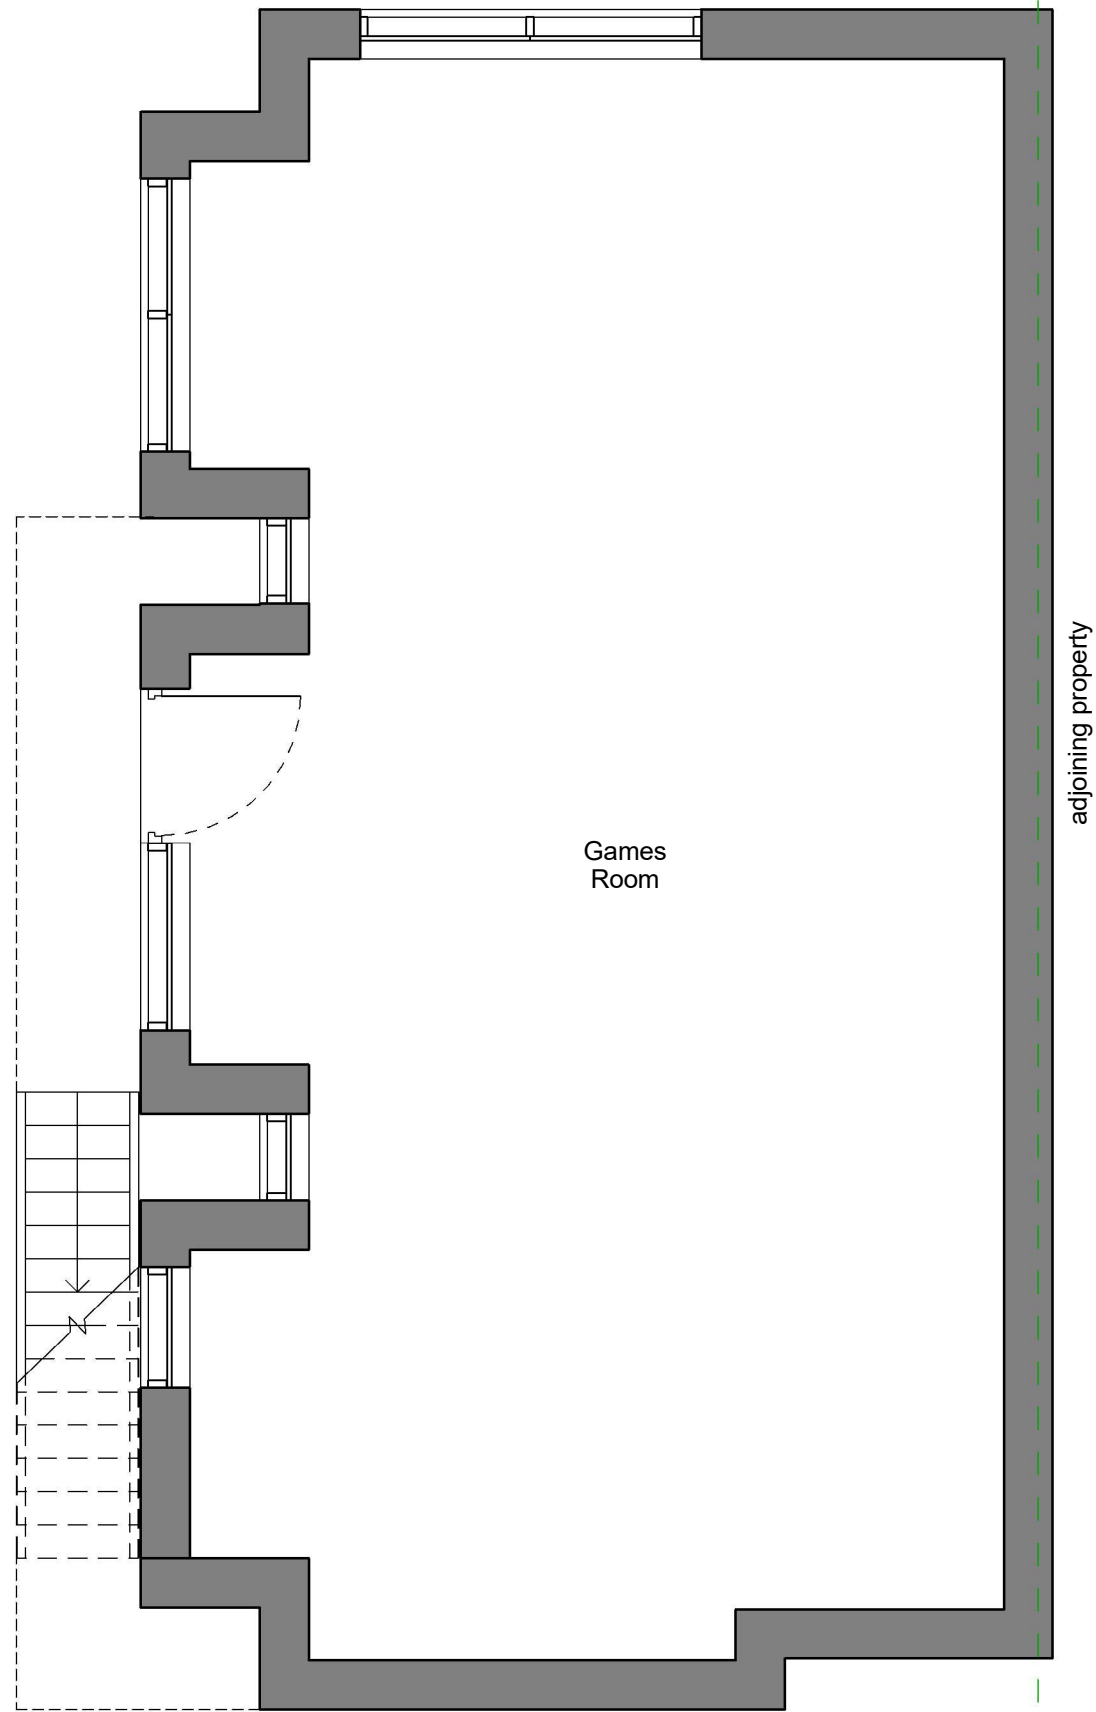

1 **Basement GA Plan**
1 : 50

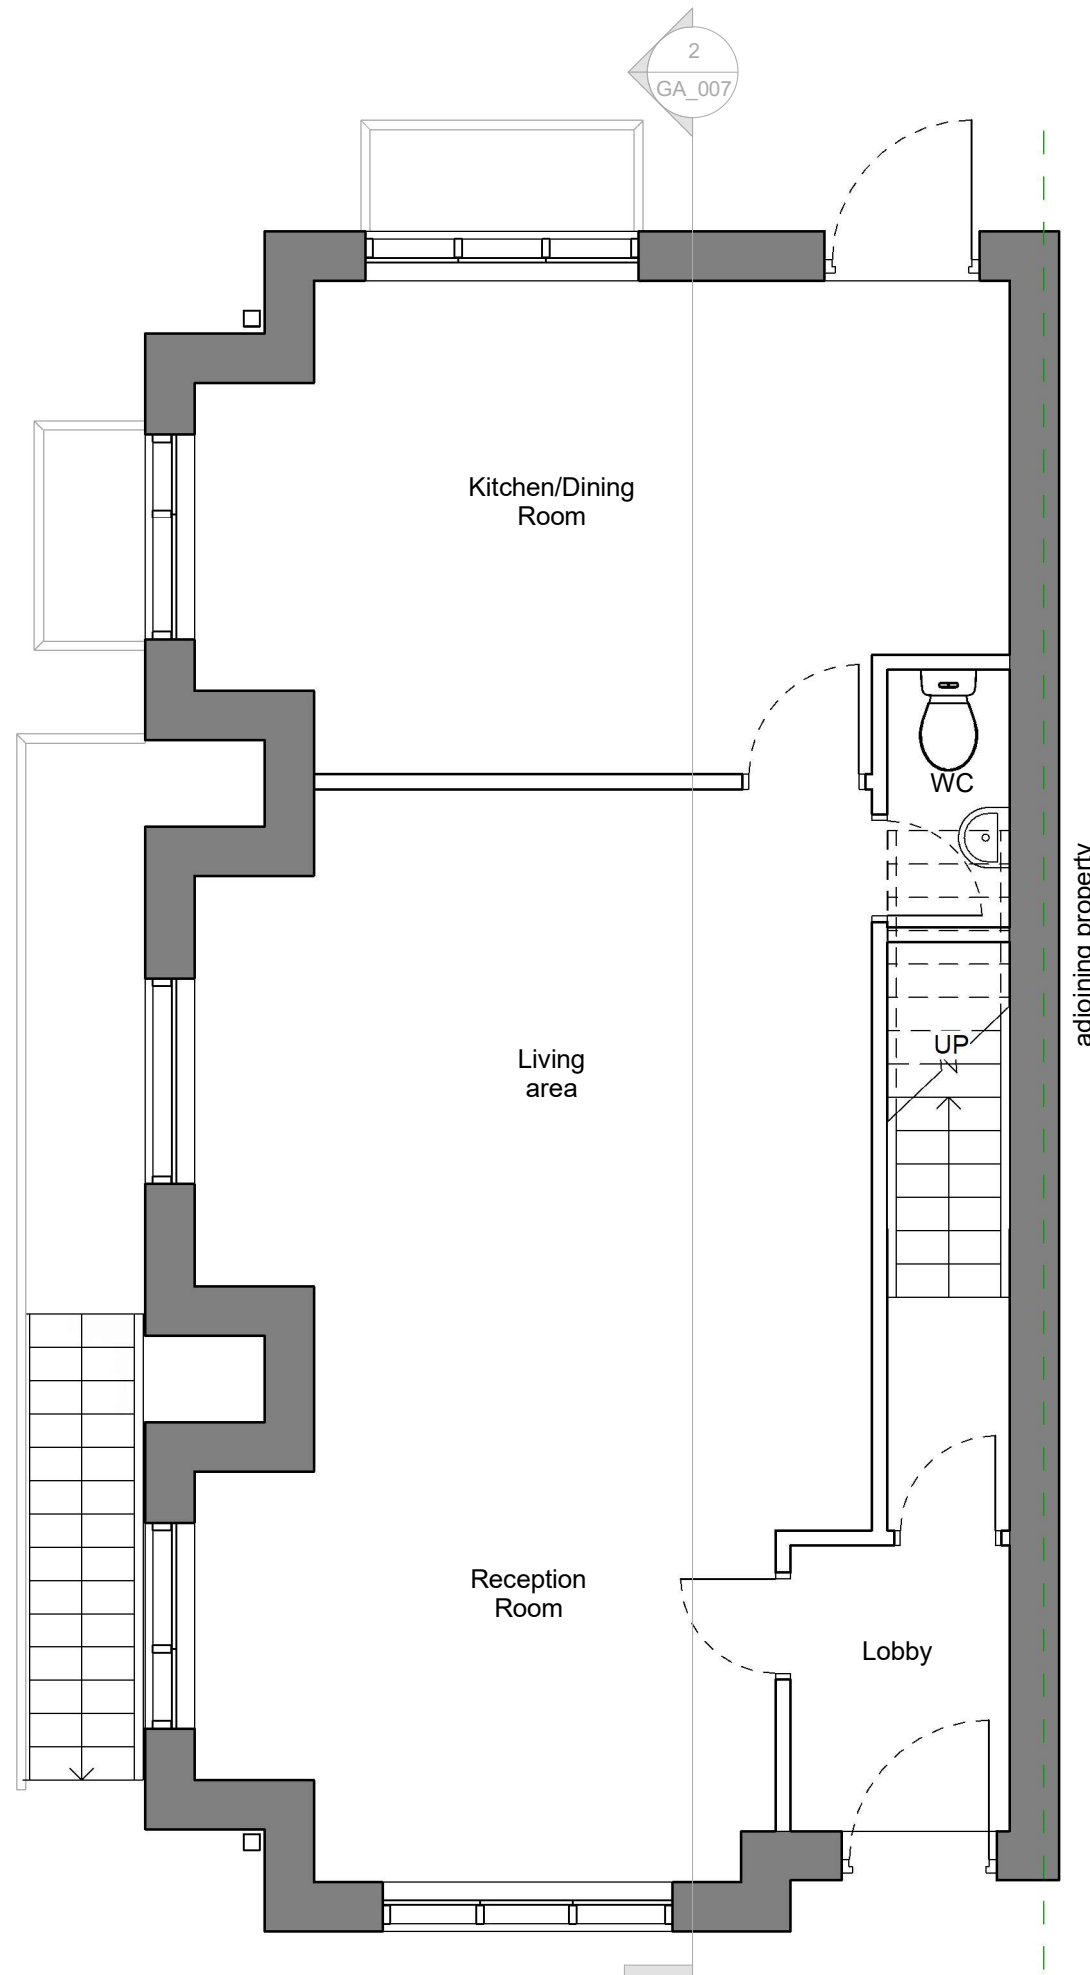

2 **GF GA Plan**
1 : 50

NOTES

All DIMENSIONS MUST BE CHECKED/ CONFIRMED ON SITE. ANY DISCREPANCIES MUST BE REPORTED TO THE ARCHITECT.

All relevant approvals (planning/ building regs) must be obtained prior to construction.

Structural engineer comment and calculations required for beam (including to all openings).

Rev -

A - Plans updated as per comments from meeting 04/2/17.
AA 11/12/17

B - Plans and elevations updated as per comments from meeting dated 12/2/17.
AA 12/12/17

C - Plans and elevations updated as per comments from meeting dated 28/2/17.
AA 07/03/17

Status updated to planning
AA 01/05/17

ZA
ZA ARCHITECTS

ZA Architects Ltd
70 Standfield drive Worsley
Manchester M28 1WB

T +44(0)7552209721
E info@za-architects.co.uk
www.za-architects.co.uk

project				
22 Honor St				
drawing				
Proposed Basement & GF Plans				
project number	plot date	by	scale	
2017.003	04.12.17	AA	1 : 50	@A3
drawing number		rev	issue status	
GA_005		C	Planning	

This drawing is to be read in conjunction with all related drawings. All dimensions must be checked and verified on site before commencing any work or producing shop drawings. The originator should be notified immediately of any discrepancy. This drawing is copyright and remains the property of ZA Architects LTD.