

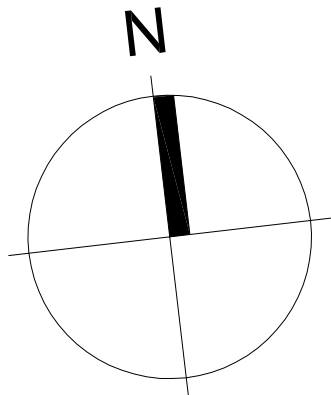


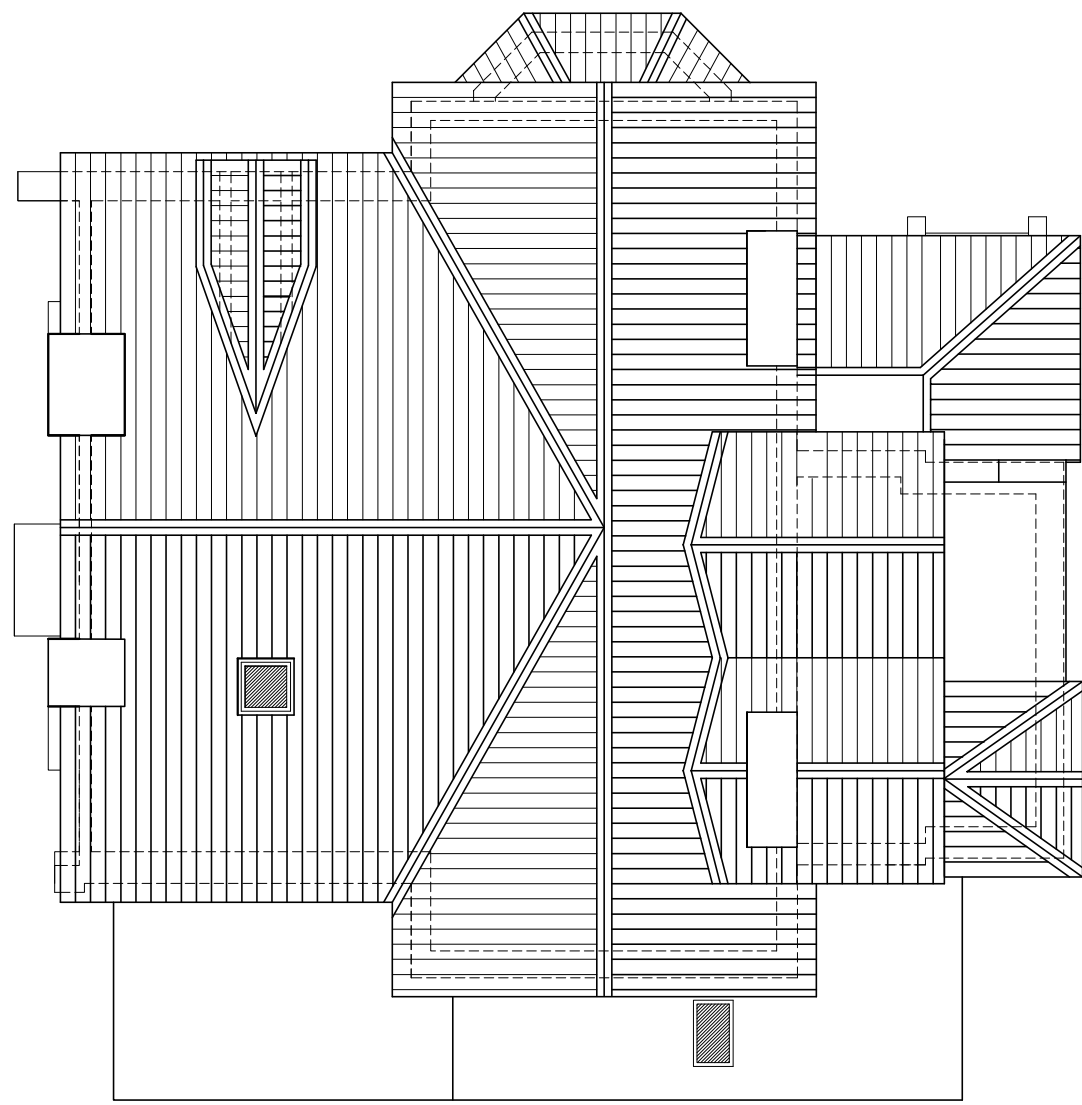

Existing Roof Plan 1:100

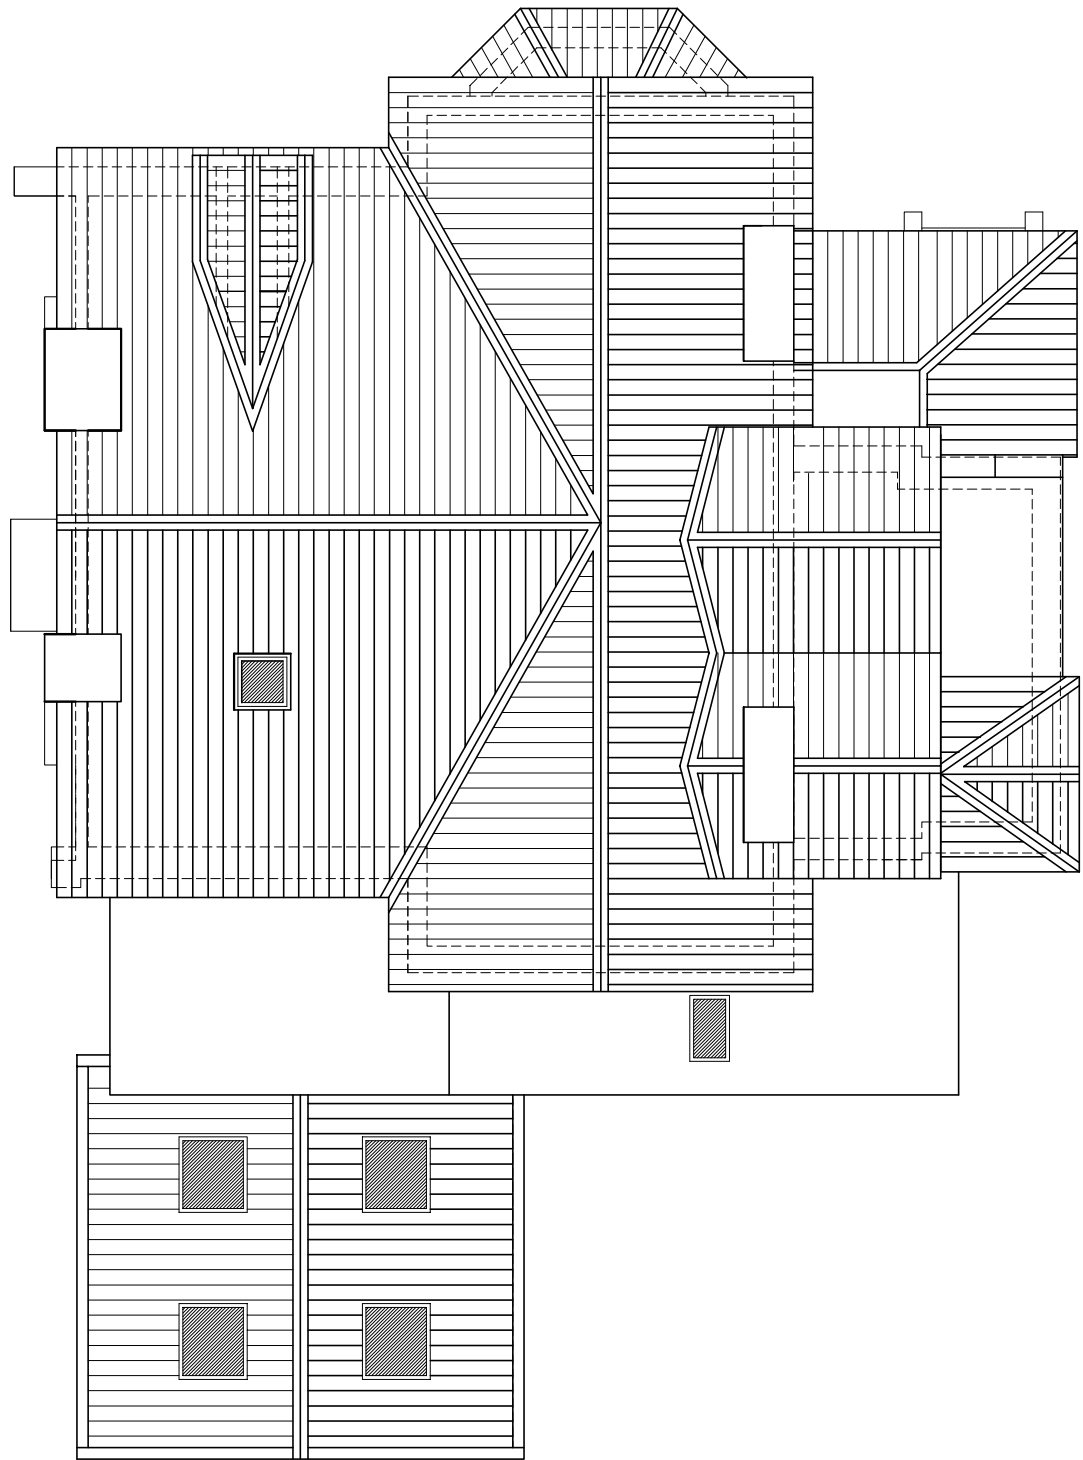

Proposed Roof Plan 1:100