

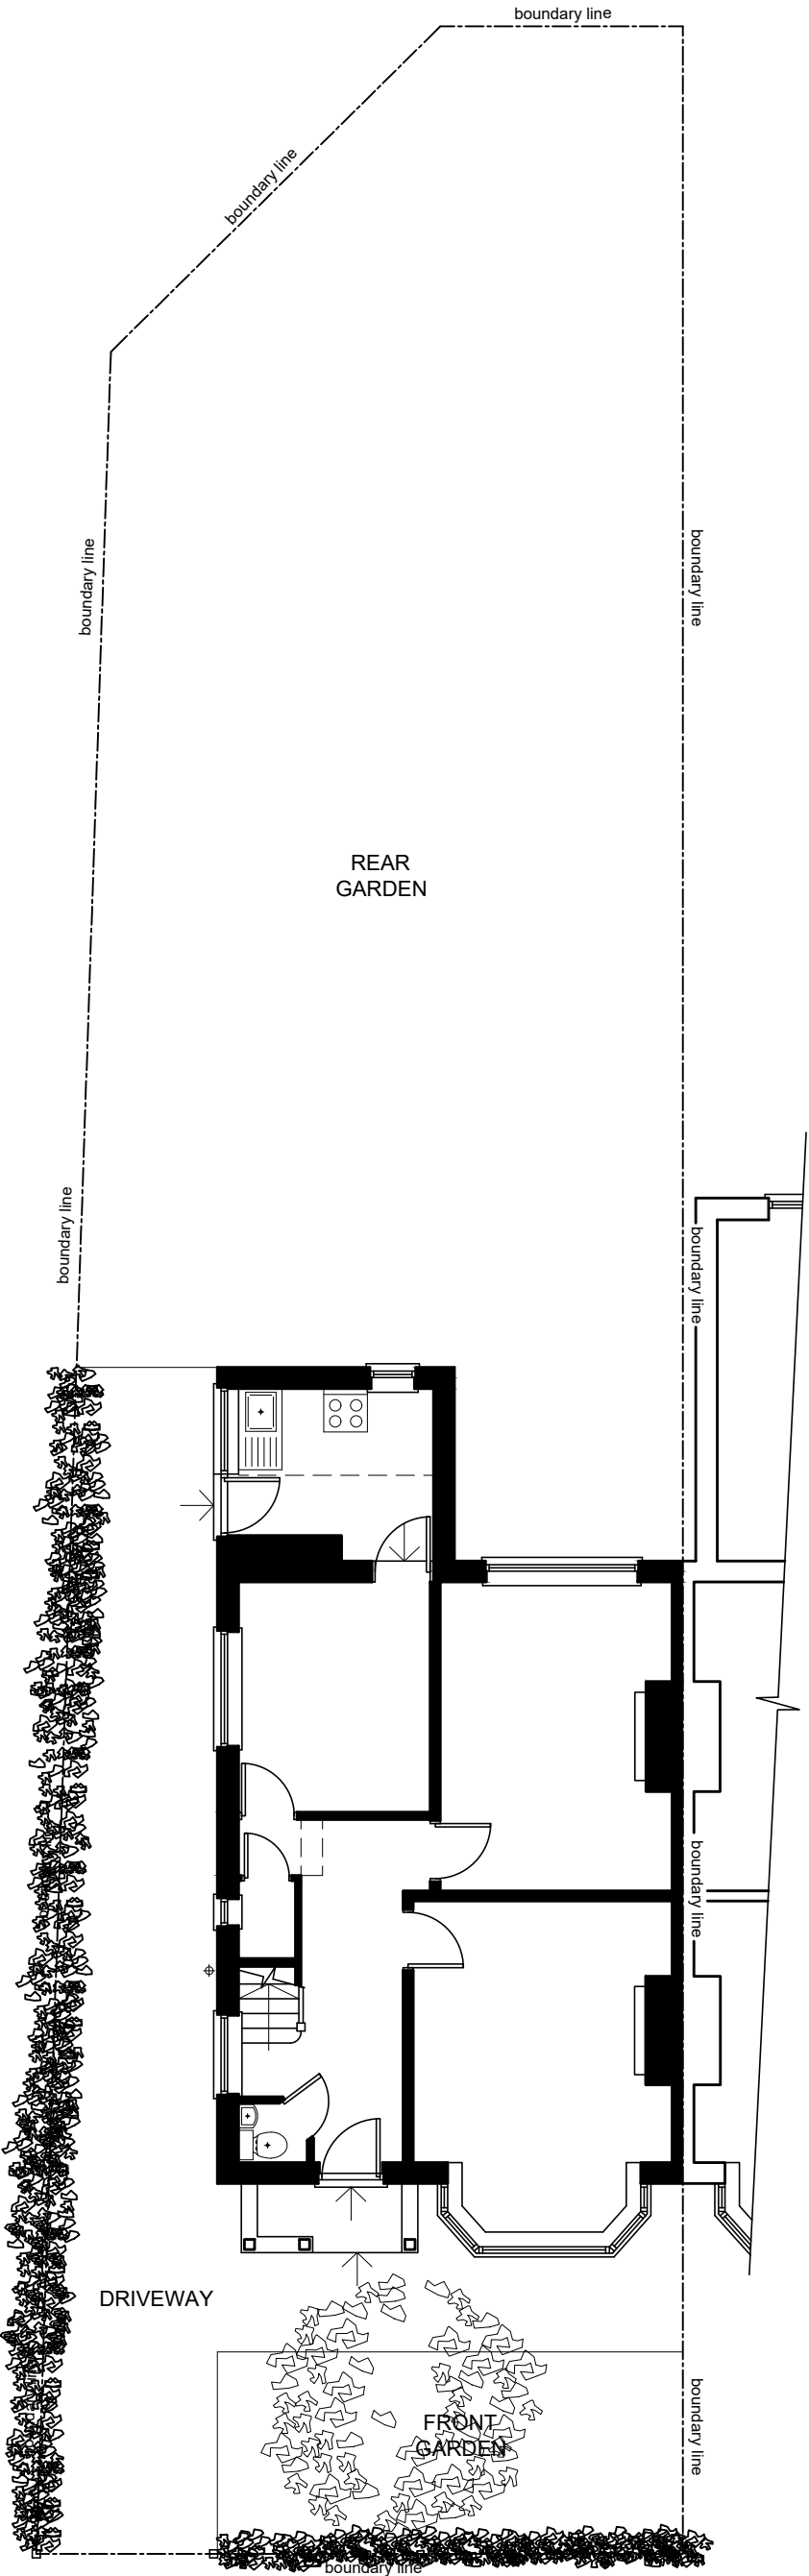
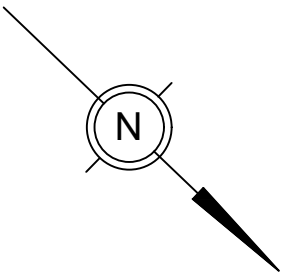


1:100 scale bar 0 1 2 3 4 5metres

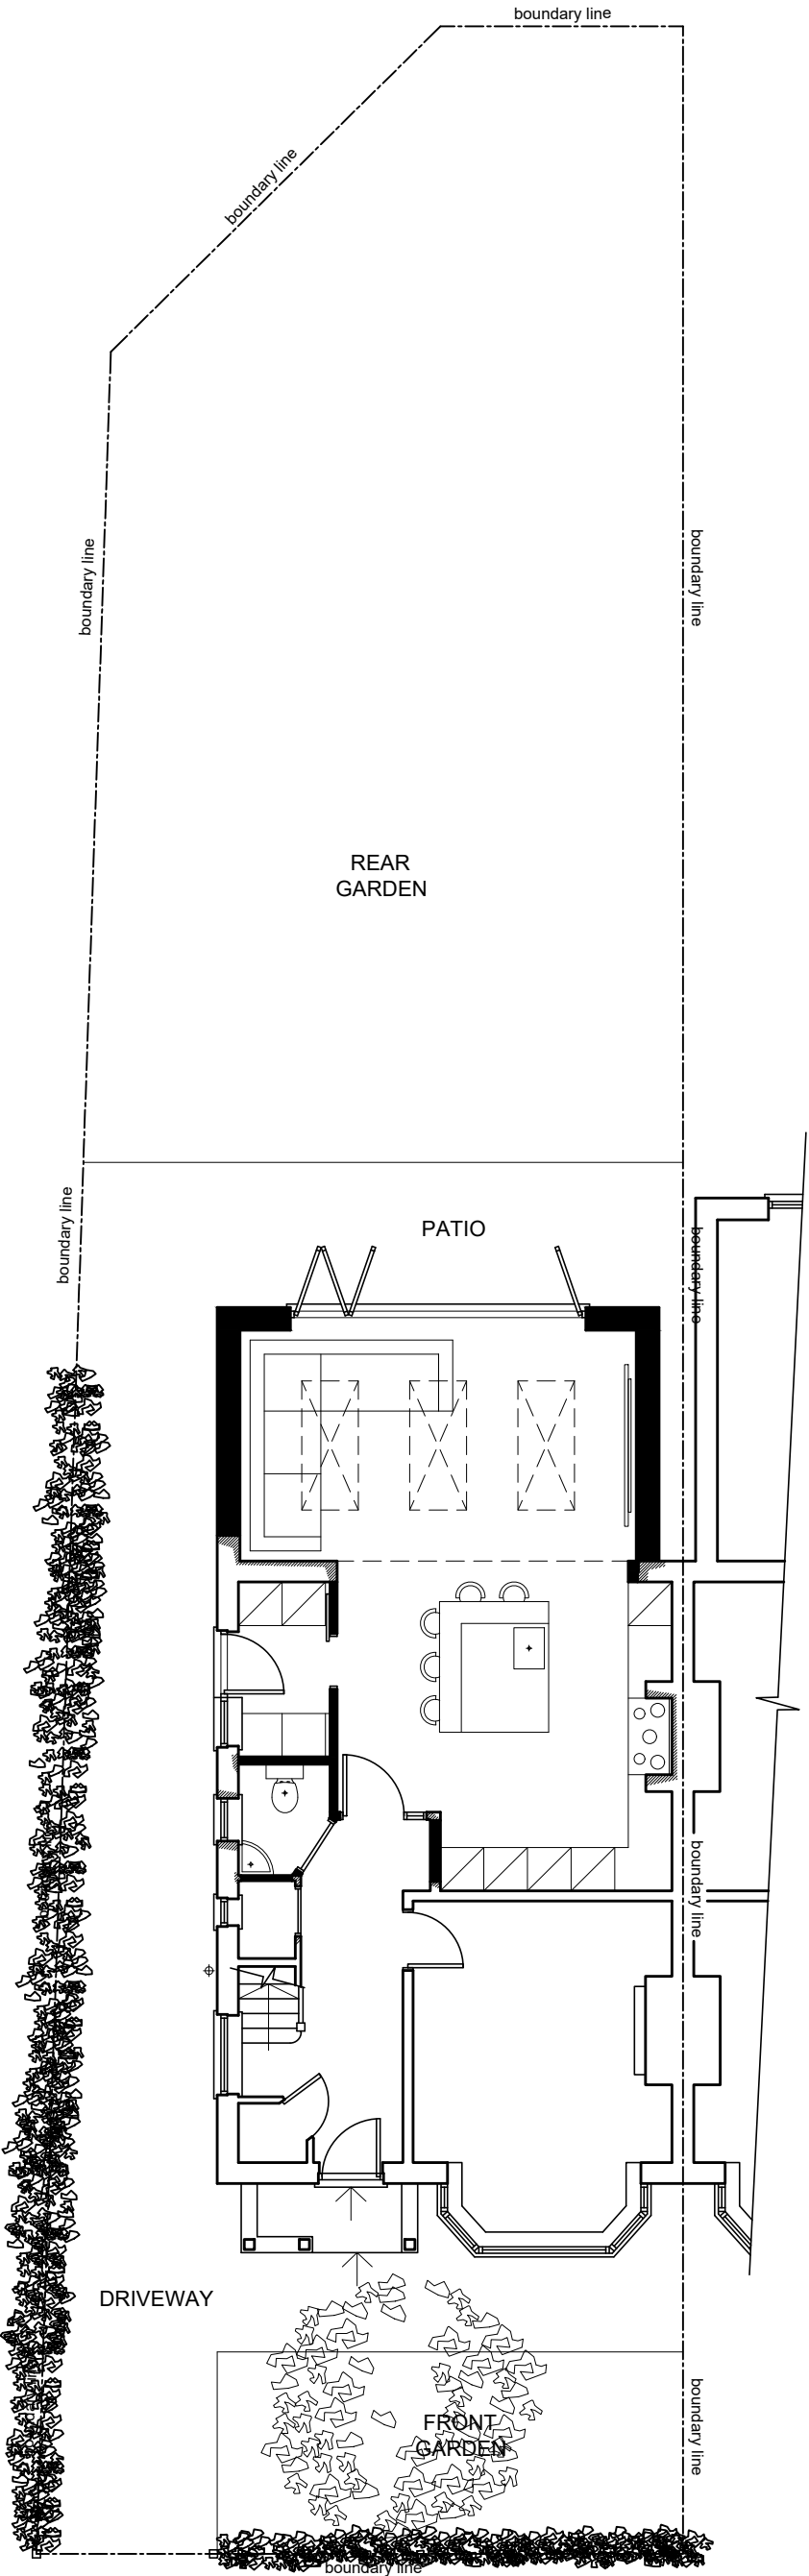

EXISTING SITE
BLOCK PLAN

1:100 scale bar 0 1 2 3 4 5metres

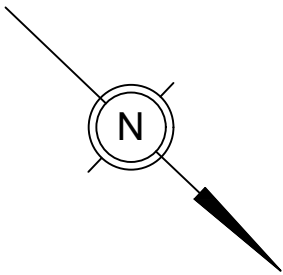

PROPOSED SITE
BLOCK PLAN

RJG

Architecture Ltd

For All Your Architectural Design Requirements

Tel : 0161 231 644

e-mail: rick@rjgarchitecture.com

Project

10 Woodside Road
Firswood
Manchester

Dwg Title

Existing & Proposed
Site Block Plans

Dwg No

01511/SK/02

Rev

1. Figured dimensions to be followed in preference to scale.
2. All dimensions to be checked on site.
3. This drawing remains the copyright of the architect and
may not be copied without prior consent.

Drawn by

C.S

Scale

1:100

Date

Dec.'21