
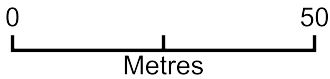


Sharston Road Canopy

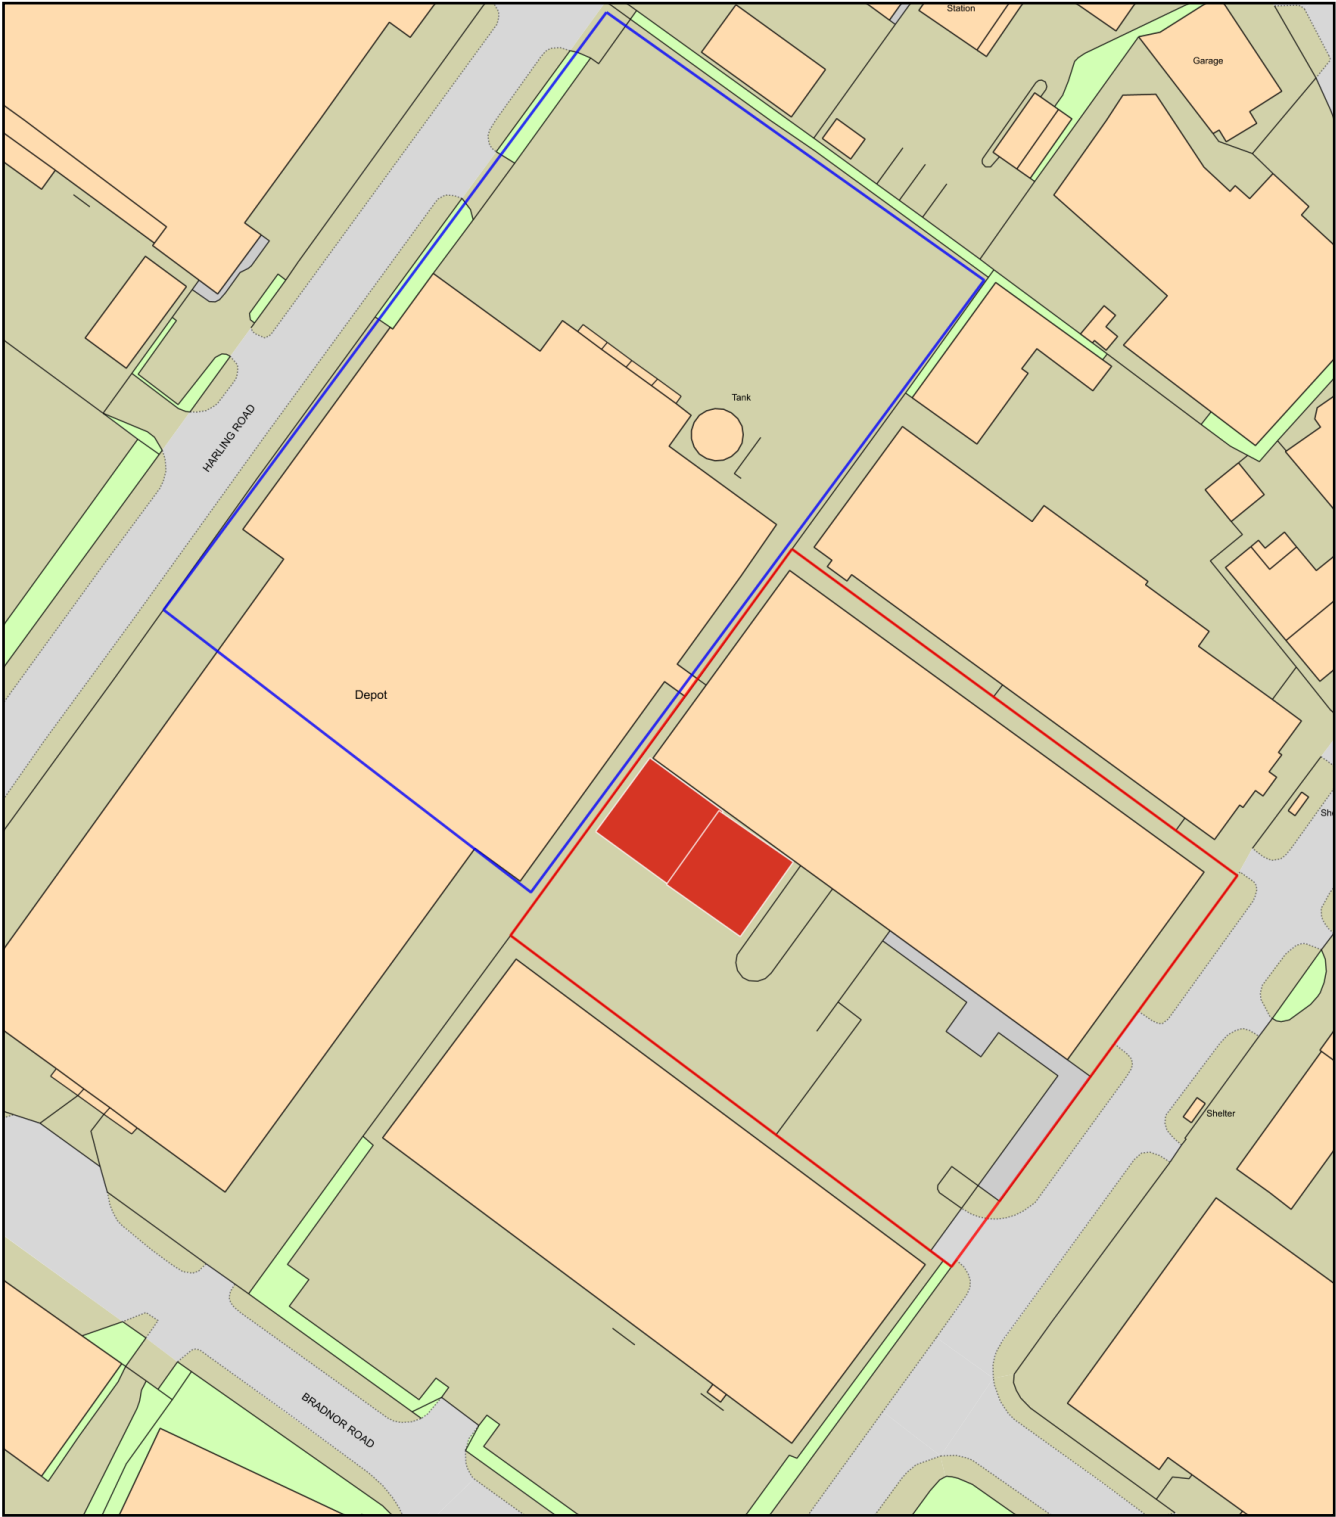

Plan Produced for: **Craig Mansfield-Perry**
Date Produced: 26 Oct 2021
Plan Reference Number / Project ID: TQRQM21299074355825 / Sharston C
Scale: 1:1250 @ A4