



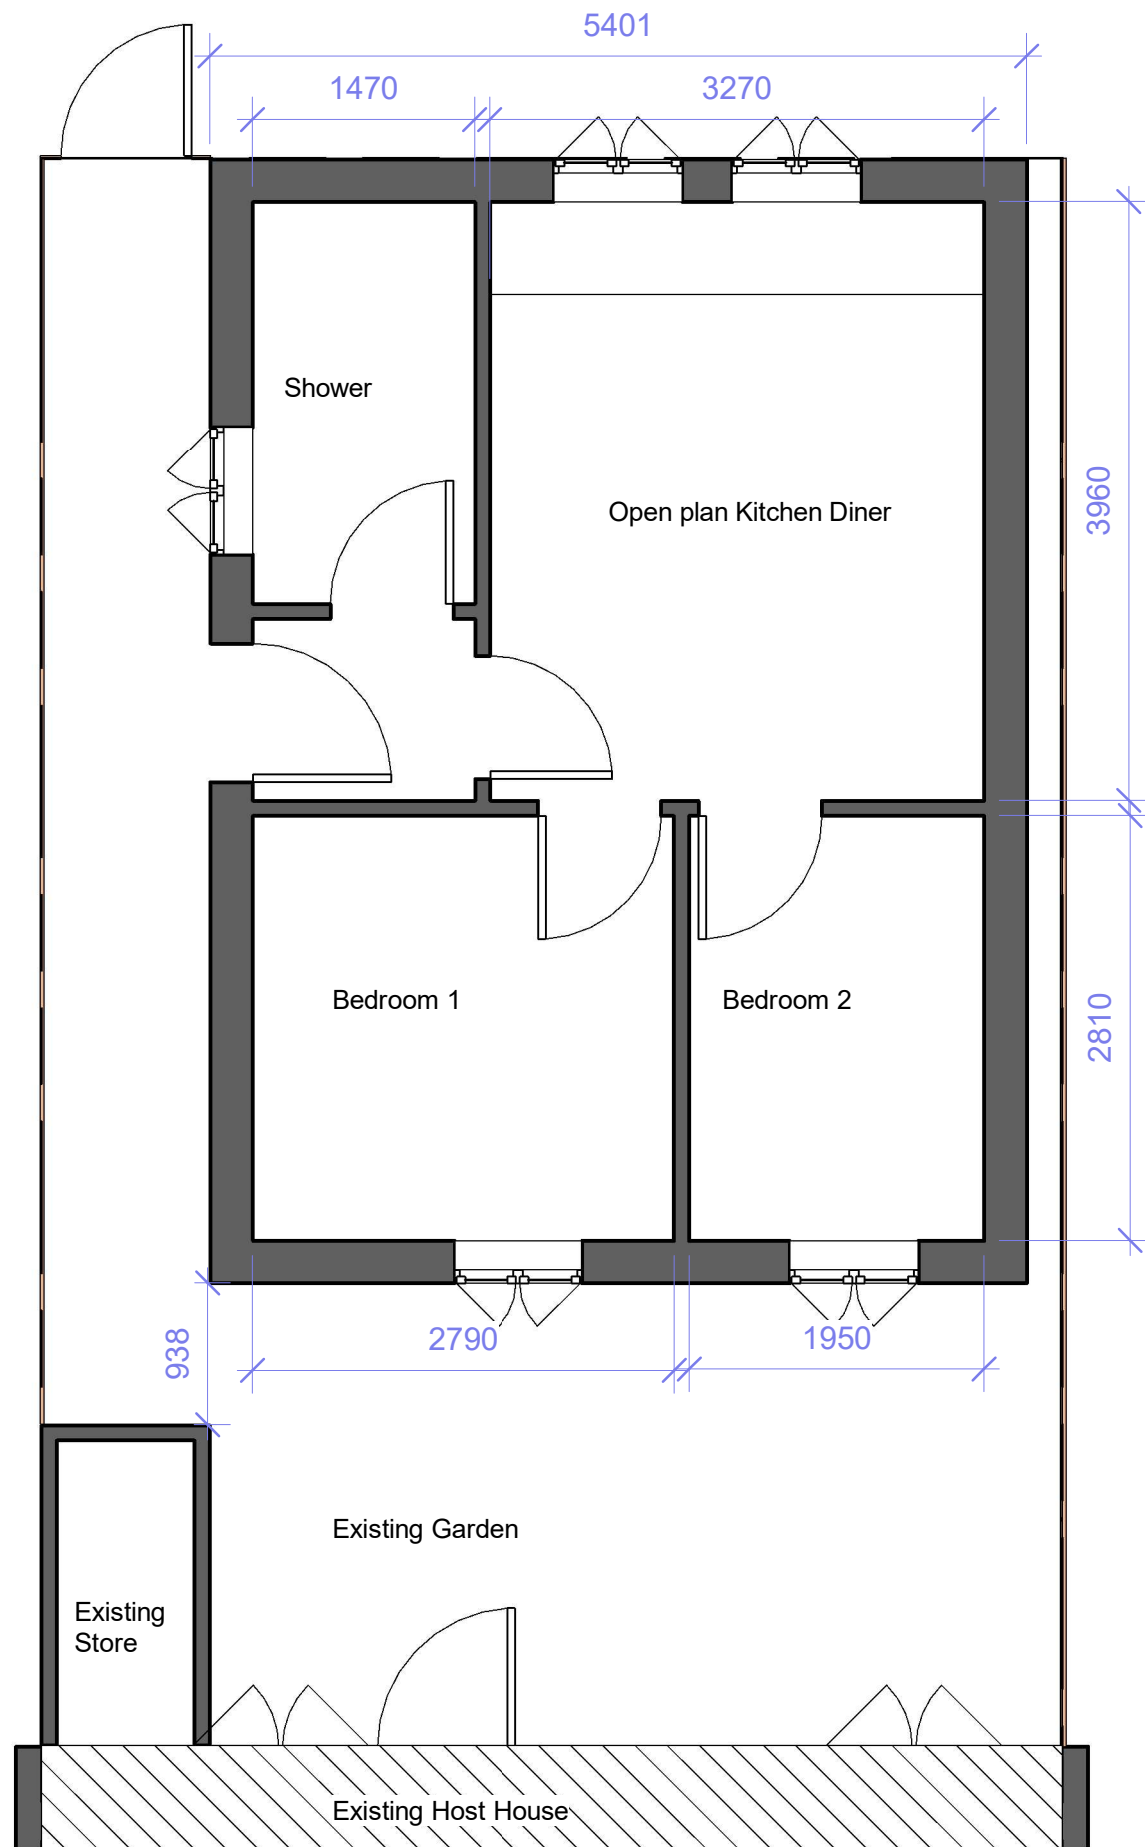


00 Ground Floor

1 : 50

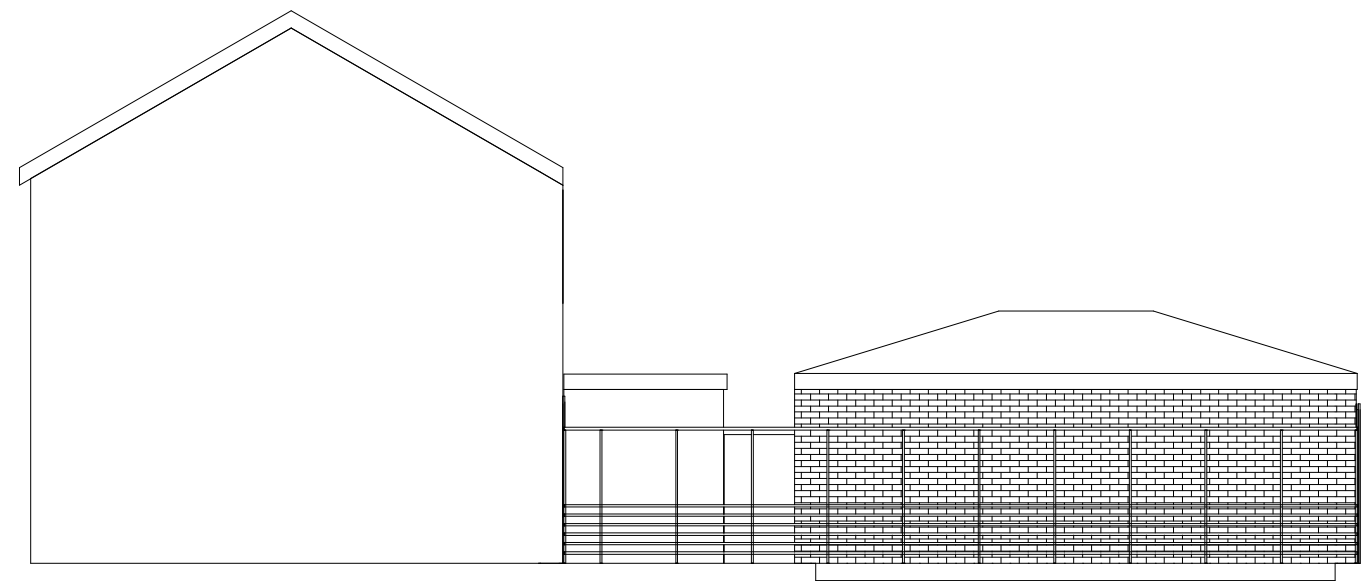


Side Elevation

1 : 100

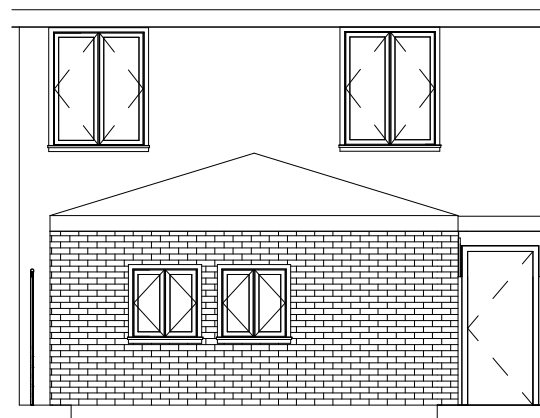

Rear Elevation

1 : 100

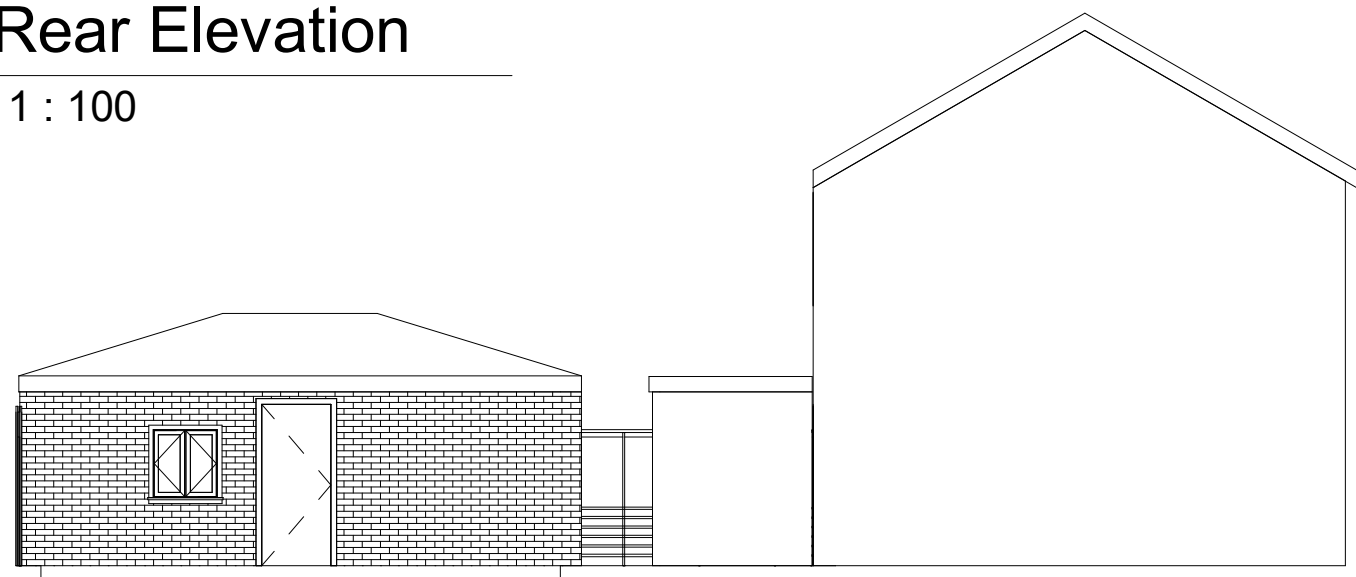


Side elevation

1 : 100

As indicated

Plans and
Elevations

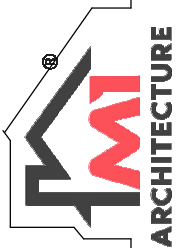

ARCHITECTURE
www.m1architecture.co.uk

01613272011 | 07506237914


179 Princess Rd Manchester M14 4RL

Granny Flat

4 Felling Walk M14 4HR

2178

A101

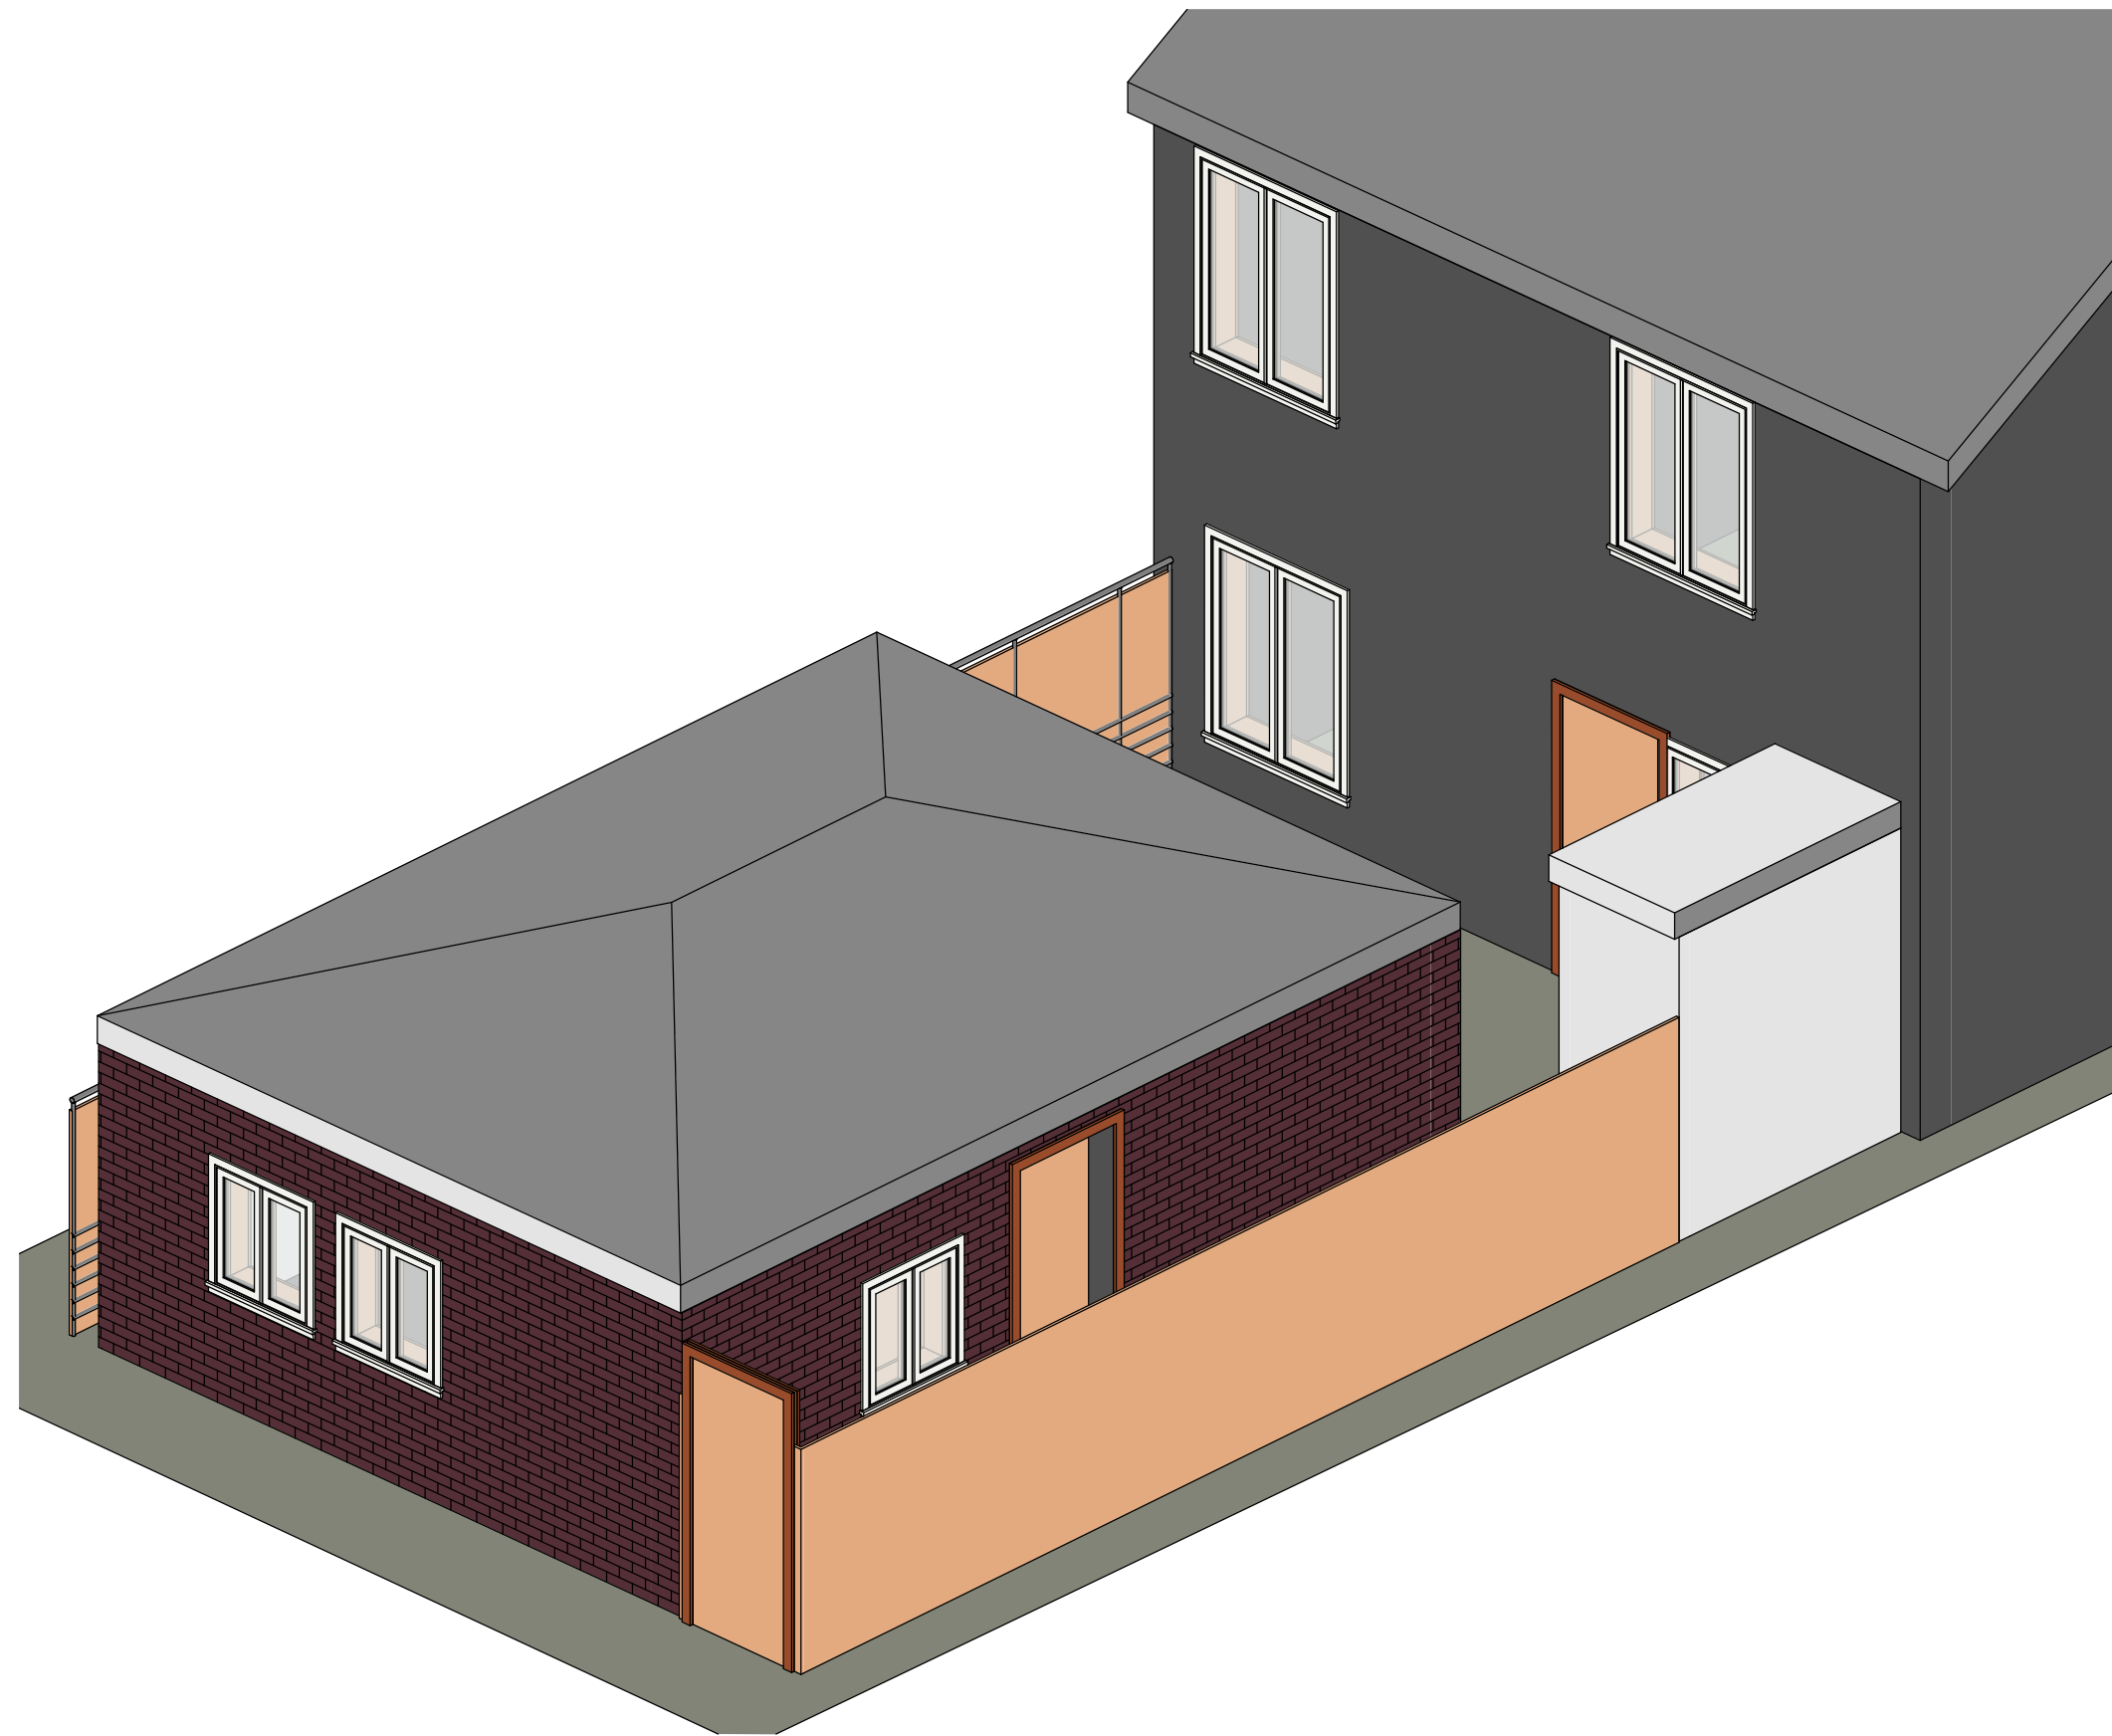

1

3D External View



ARCHITECTURE

www.m1architecture.co.uk

01613272011 | 07506237914

179 Princess Rd Manchester M14 4RL

Granny Flat

4 Felling Walk M14 4HR

2178

A102

3D Drawings