




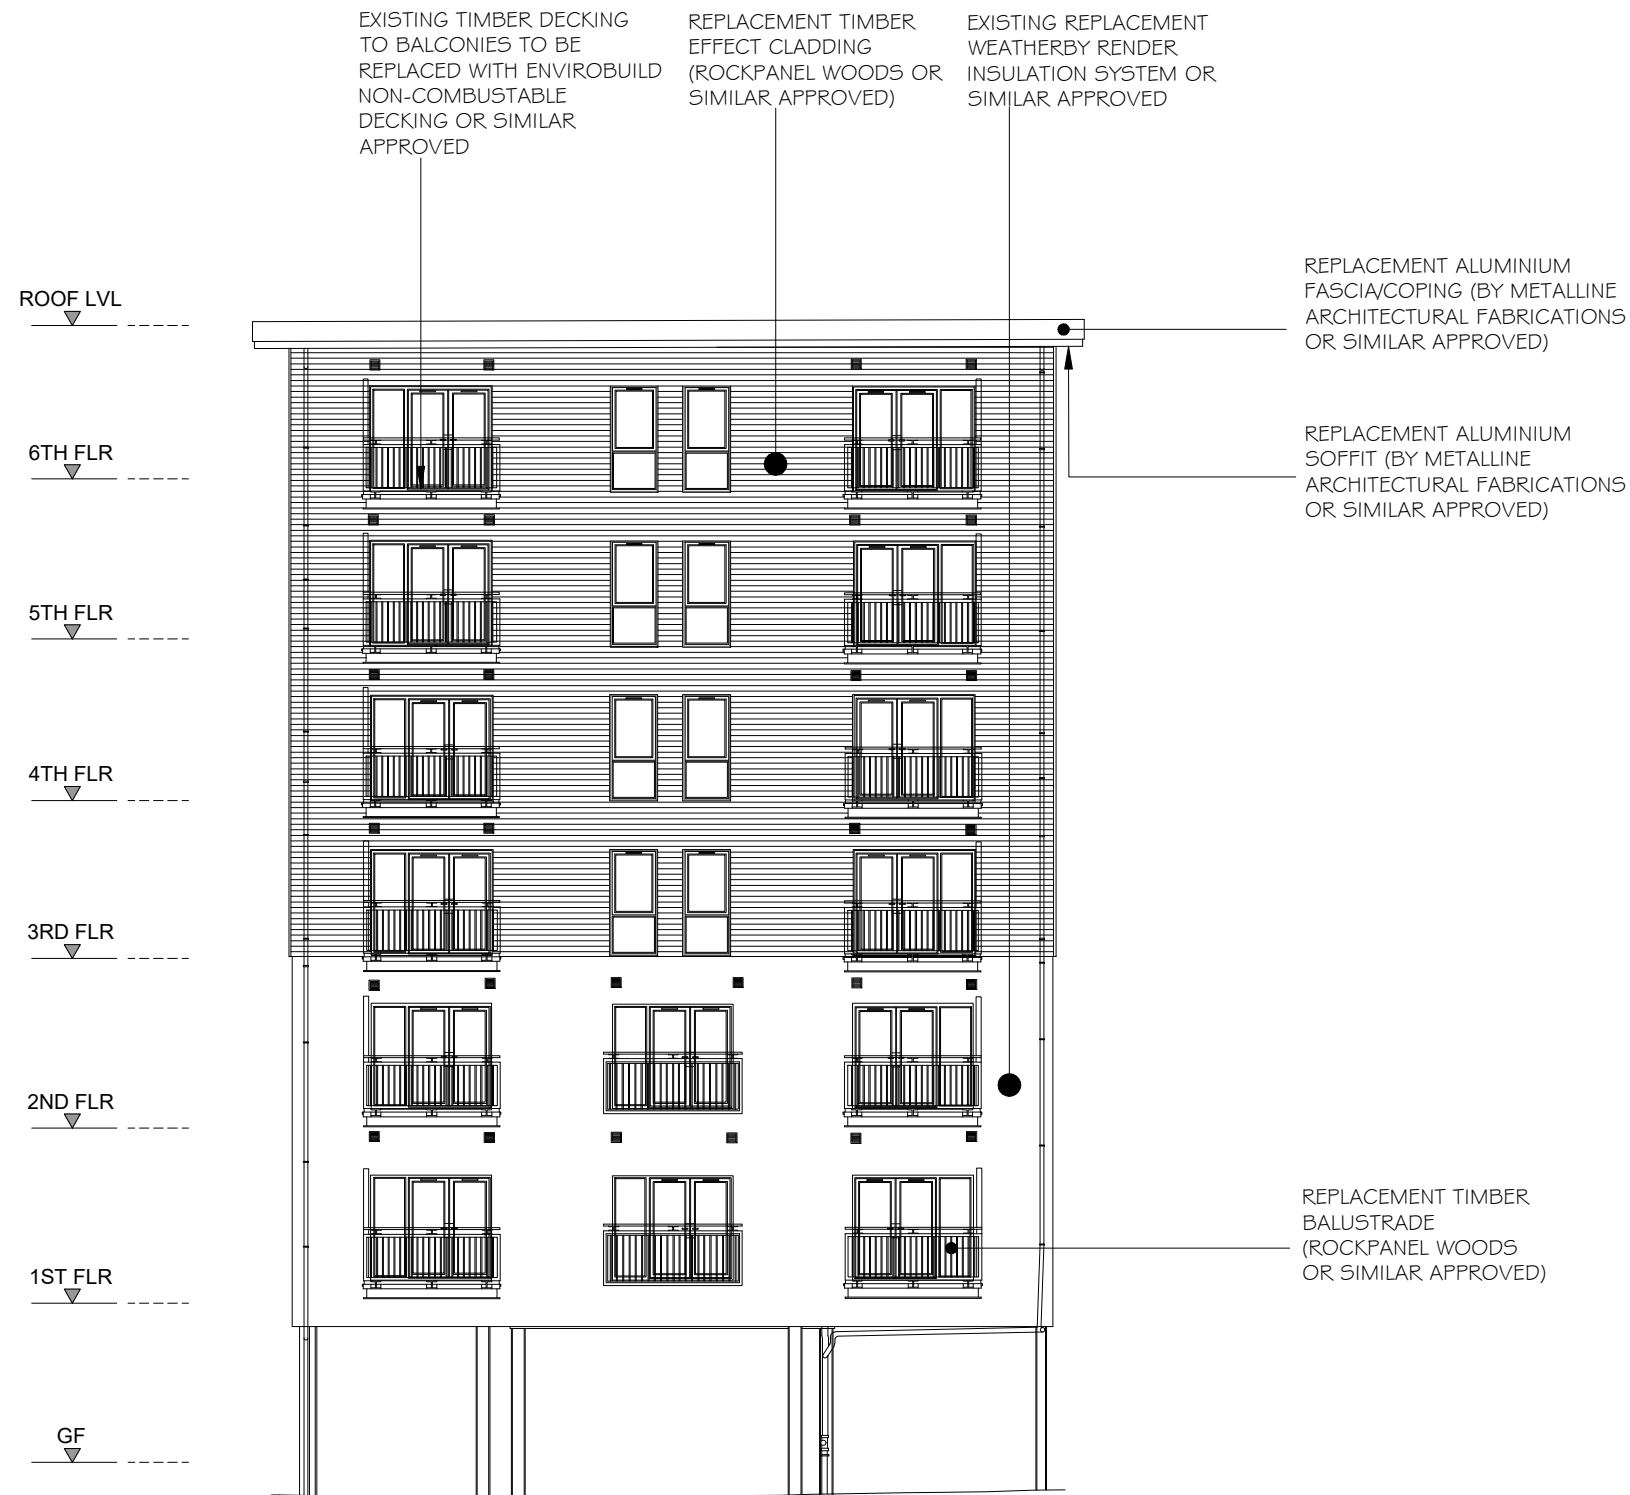

ELEVATION 7

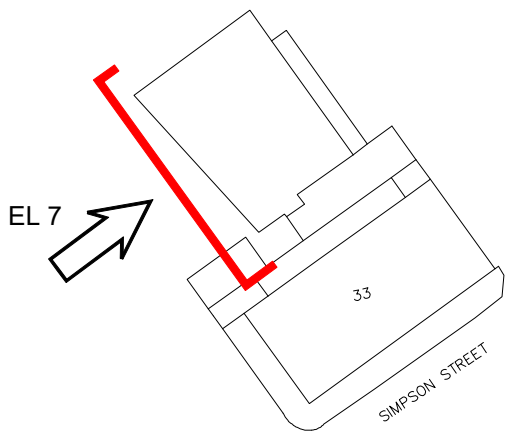

KEY PLAN

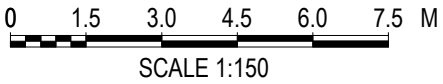

	PROJECT TITLE: 33 SIMPSON ST MANCHESTER M4 4BG	DRAWING TITLE: PROPOSED ELEVATIONS	REVISIONS:	BY:	DRAWING DATE:	DRAWN BY:	DRAWING STATUS: PLANNING	
			P1 - ISSUED FOR PLANNING - 20 OCT 2021	JK	AUG 2021	J KRAUZE		
					Autocad generated drawing AutoCAD - 2020		DRAWING NUMBER: FRC0770-PL16	REVISION: P1
					SCALE @ A3: 1:150	Please do not scale drawing. If in doubt ask		