



Proposed Front Elevation
Scale 1:50

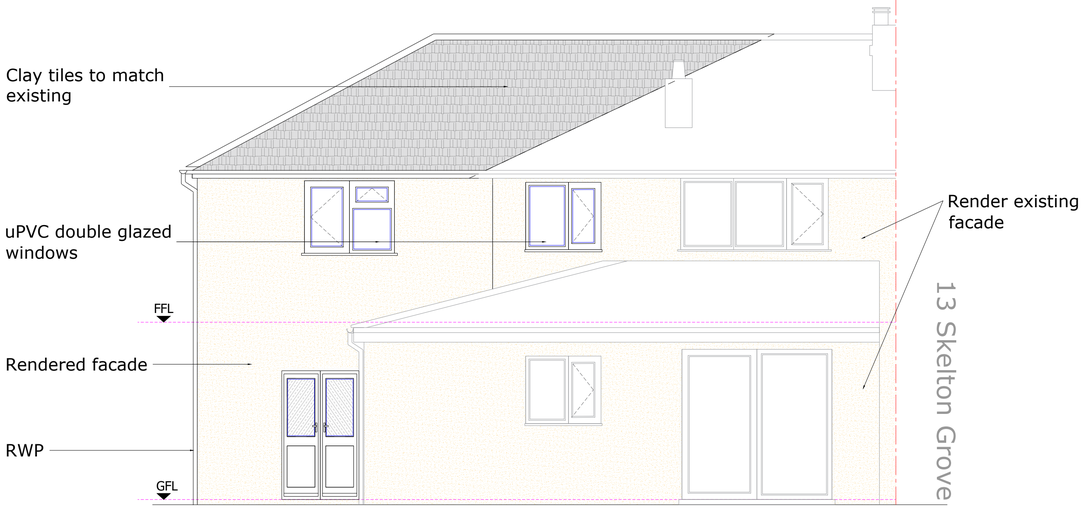

Proposed Rear Elevation
Scale 1:50

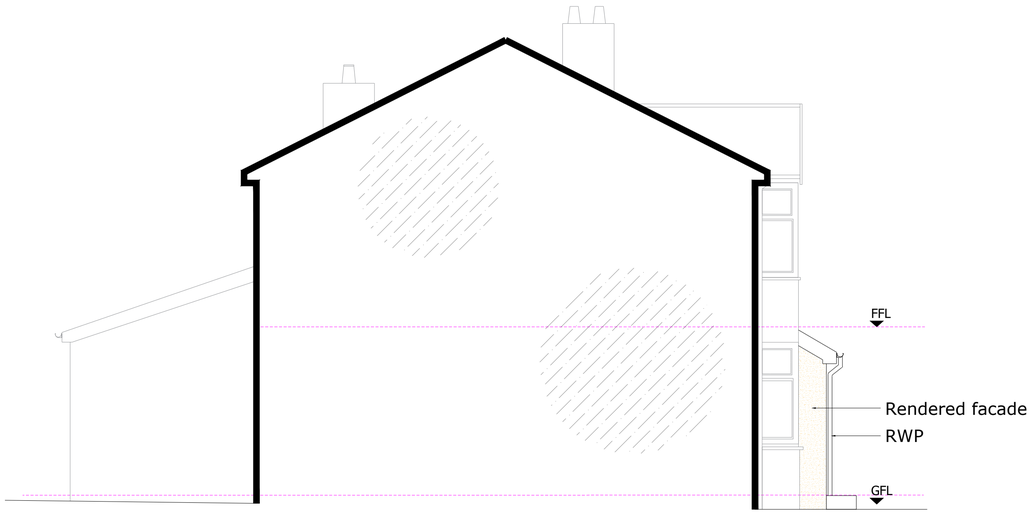

Proposed Side Elevation
Scale 1:50



Proposed Side Elevation
Scale 1:50

GENERAL NOTES

1. The contractor must check the site and the approved drawings before commencing the works and must take any working measurements as necessary and any discrepancy must be reported to the client.
2. Work shall comply with any current relevant BS/codes of practices and confirm to the Building Regulations including the latest amendment. The contractor is responsible for setting out the works.

PROJECT ADDRESS

15 Skelton Grove
Manchester
M13 0UL

PROJECT

Double Storey Side extension
Porch Installation

KEY

RWP	Rain water pipe
SVP	Soil Vent Pipe
I.C	Inspection Chamber
BIG	back inlet gully
_ _ _	Boundary
DW	Dish Washer
WM	Washing Machine
TD	Tumble Dryer

Drawing No.
PP124(4)21

Scale
1:50 @ A1

Date
29.12.21

Drawn by
at

AT A. Design
Address:
12 Hastings Gardens
Stockport
SK5 8BF
T. 07830039347
E. ata_design@hotmail.com