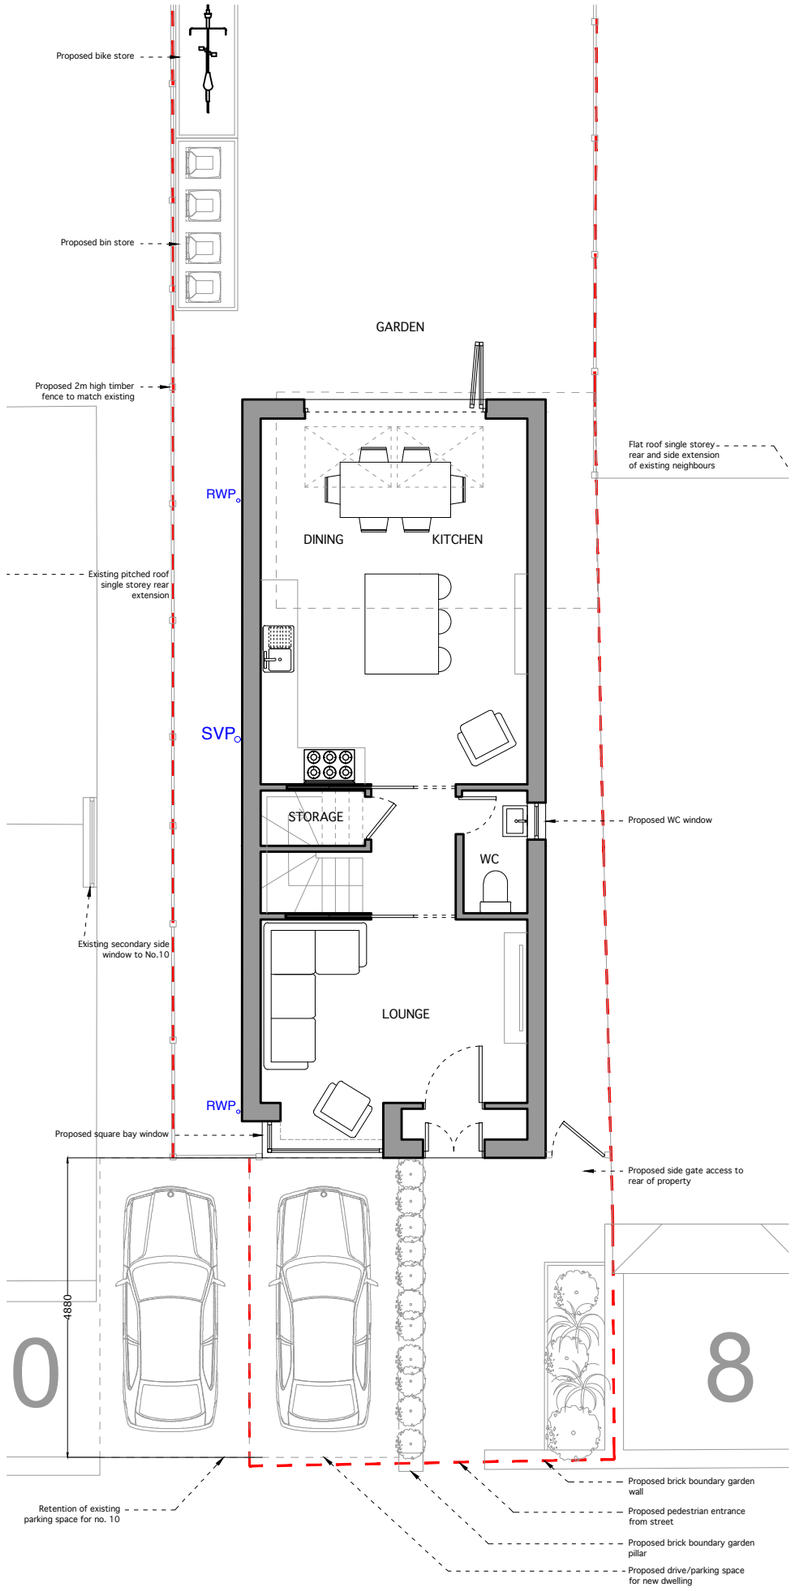

PROPOSED GROUND FLOOR PLAN

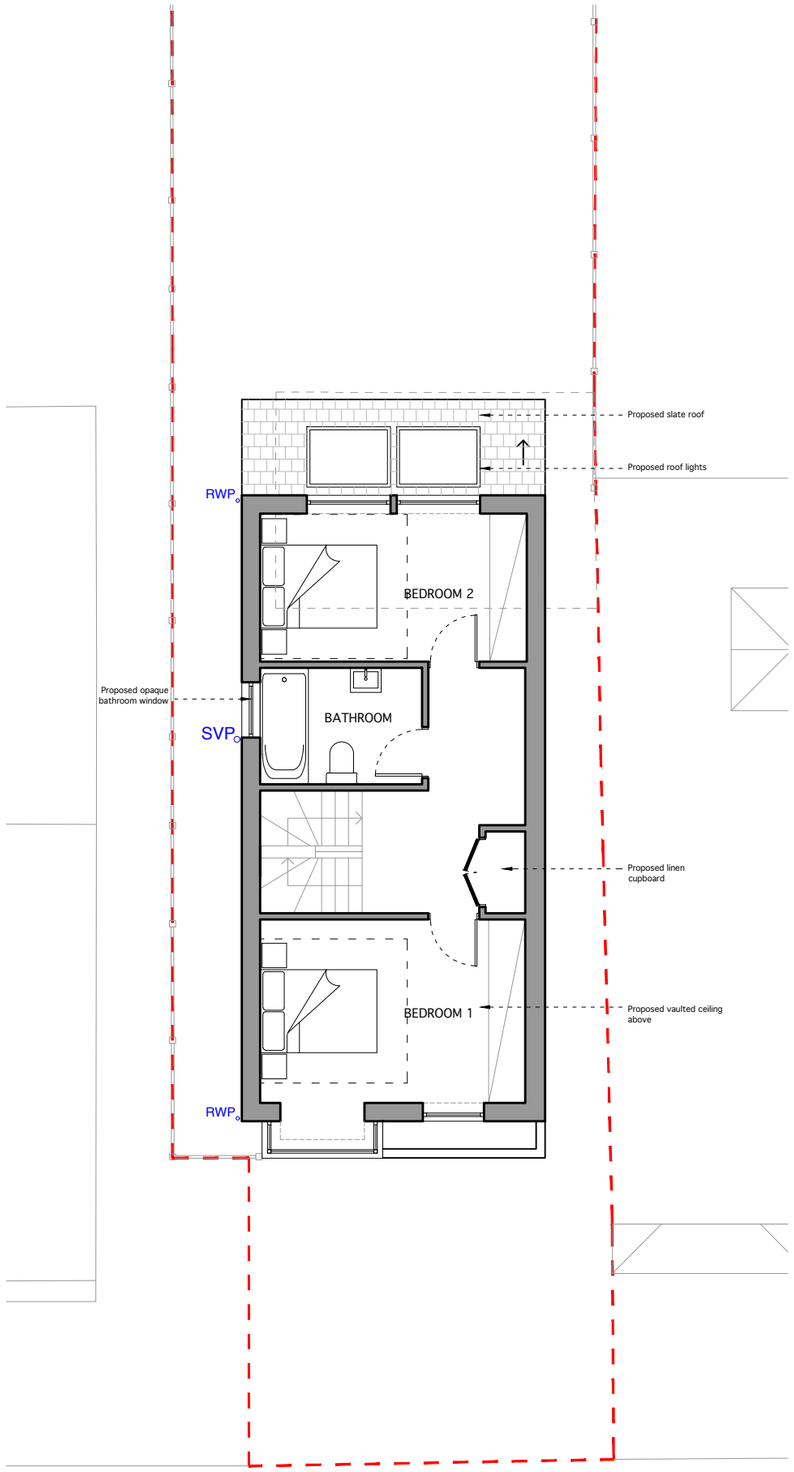

PROPOSED FIRST FLOOR PLAN

TITLE

PROPOSED GROUND & FIRST FLOOR PLANS

DWG.NO.

2246 - PL - PR - 100

SCALE	1:100 @ A3
ISSUE	PLANNING
DATE	21-06-2021

REVISION	JOB NO.
02	2246

NOTES

Rev	Date	Description
00	21/06/21	Issue to CLIENT
01	29/07/21	Issue to PLANNING
02	11/11/21	Re-Issue to PLANNING

CLIENT	Khalid Ashraf
ADDRESS	10 Polruan Road, Chorlton, Manchester, M21 9NR
PROJECT DESCRIPTION	Proposed 2 storey detached property on an infill site
PROJECT ADDRESS	10 Polruan Road, Chorlton, Manchester, M21 9NR

BUTTERFIELD ARCHITECTURE
ARCHITECTURE \ INTERIORS \ PROJECT MANAGEMENT

W \ WWW.BUTTERFIELD ARCHITECTURE.CO.UK
E \ INFO@BUTTERFIELDARCHITECTURE.CO.UK
M \ +44 (0) 7779302856
102 ROSENEATH ROAD, URMSTON, MANCHESTER, M41 5AZ

© **COPYRIGHT** This drawing is protected by copyright, it may not be reproduced in any form or by any means for any purpose, without gaining written permission from Butterfield Architecture

NOTES This drawing is to be read in conjunction with all relevant Butterfield Architecture, Structural Engineer's, Service Engineer's, and Subcontractor drawings. Review all drawings and report any discrepancies to Butterfield Architecture prior to consulting. All structural walls to be confirmed by SE / Contractor on site. Do not scale from this drawing. All dimensions and levels including any abutment to existing structures to be checked on site prior to commencement. All dimensions in millimetres unless stated otherwise. Work from figured dimensions only. No deviation from details shown on this drawing is allowed without Butterfield Architecture's prior permission in writing. All work is to be carried out in accordance with British Standard Codes of Practice, Statutory requirements and the Contract Documents.

0 1m 2m 3m 4m 5m

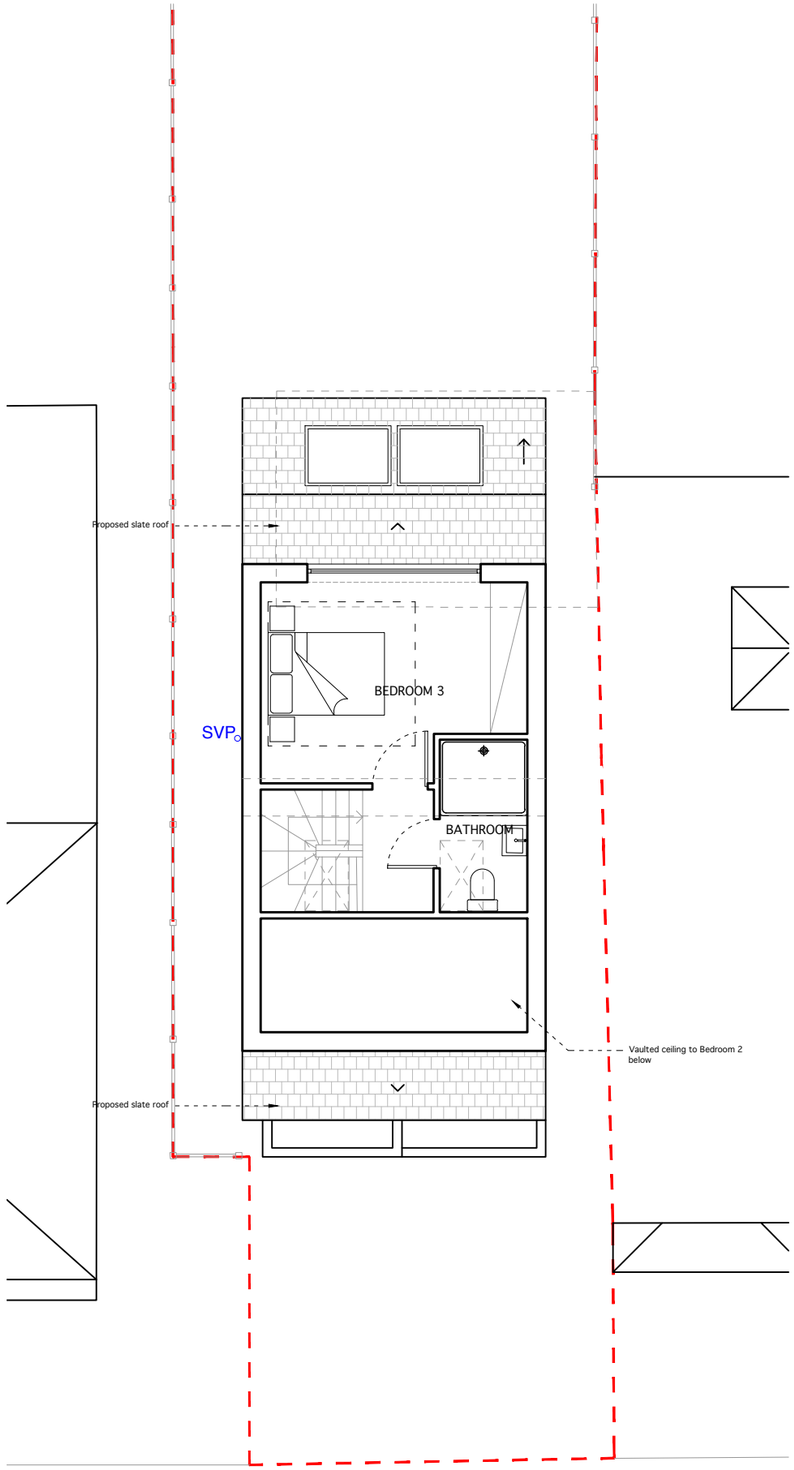

PROPOSED SECOND FLOOR PLAN

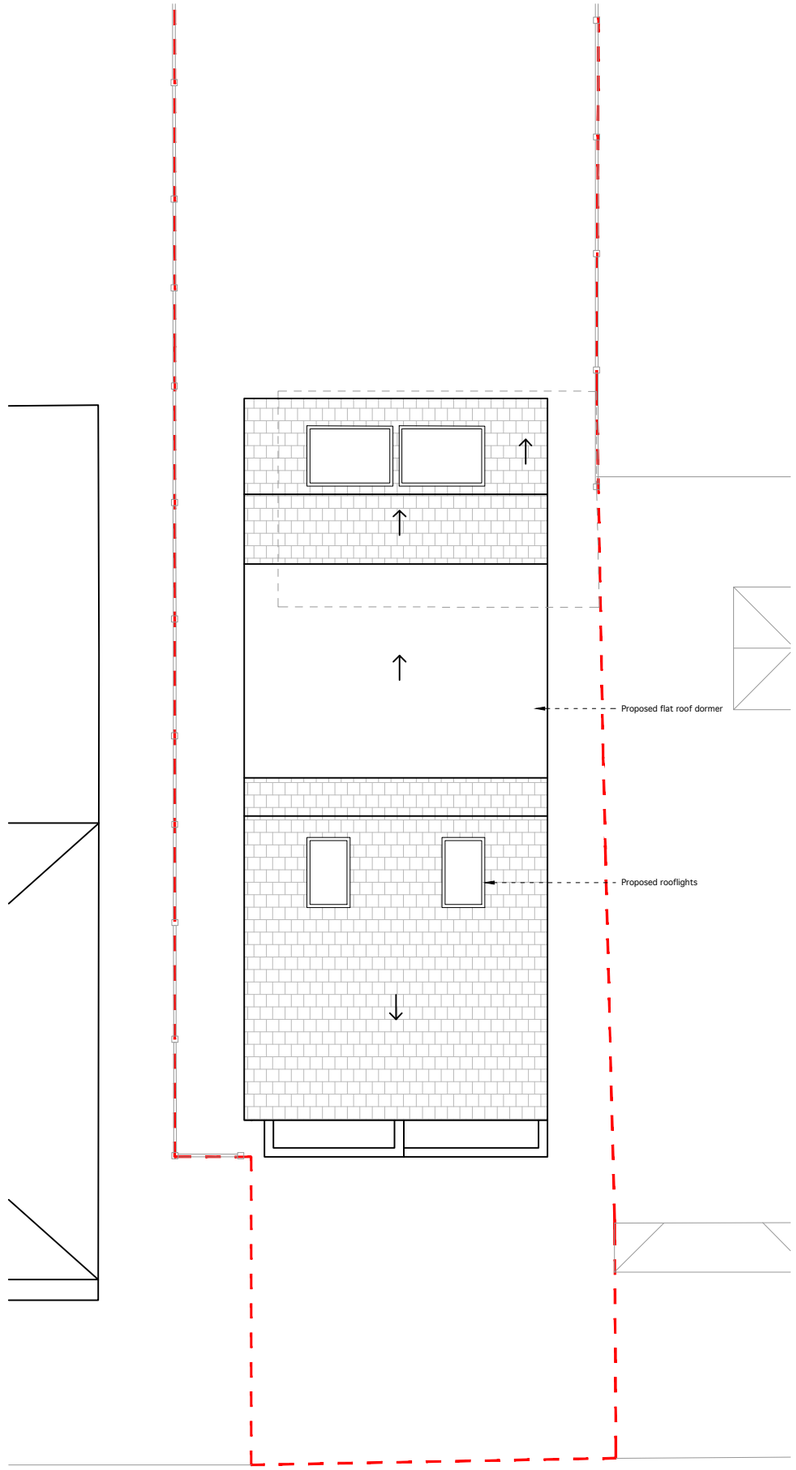

PROPOSED ROOF PLAN

TITLE

PROPOSED SECOND FLOOR & ROOF PLANS

DWG.NO.

2246 - PL - PR - 101

SCALE	1:100 @ A3
ISSUE	PLANNING
DATE	21-06-2021

REVISION	JOB NO.
02	2246

NOTES

Rev	Date	Description
00	21/06/21	Issue to CLIENT
01	29/07/21	Issue to PLANNING
02	11/11/21	Re-Issue to PLANNING

CLIENT	Khalid Ashraf
ADDRESS	10 Polruan Road, Chorlton, Manchester, M21 9NR
PROJECT DESCRIPTION	Proposed 2 storey detached property on an infill site
PROJECT ADDRESS	10 Polruan Road, Chorlton, Manchester, M21 9NR

BUTTERFIELD ARCHITECTURE

ARCHITECTURE \ INTERIORS \ PROJECT MANAGEMENT

W \ WWW.BUTTERFIELD ARCHITECTURE.CO.UK
E \ INFO@BUTTERFIELDARCHITECTURE.CO.UK
M \ +44 (0) 7779302856
102 ROSENEATH ROAD, URMSTON, MANCHESTER, M41 5AZ

© **COPYRIGHT** This drawing is protected by copyright, it may not be reproduced in any form or by any means for any purpose, without gaining written permission from Butterfield Architecture

NOTES This drawing is to be read in conjunction with all relevant Butterfield Architecture, Structural Engineer's, Service Engineer's, and Subcontractor drawings. Review all drawings and report any discrepancies to Butterfield Architecture prior to consulting. All structural walls to be confirmed by SE / Contractor on site. Do not scale from this drawing. All dimensions and levels including any abutment to existing structures to be checked on site prior to commencement. All dimensions in millimetres unless stated otherwise. Work from figured dimensions only. No deviation from details shown on this drawing is allowed without Butterfield Architecture's prior permission in writing. All work is to be carried out in accordance with British Standard Codes of Practice, Statutory requirements and the Contract Documents.

0 1m 2m 3m 4m 5m

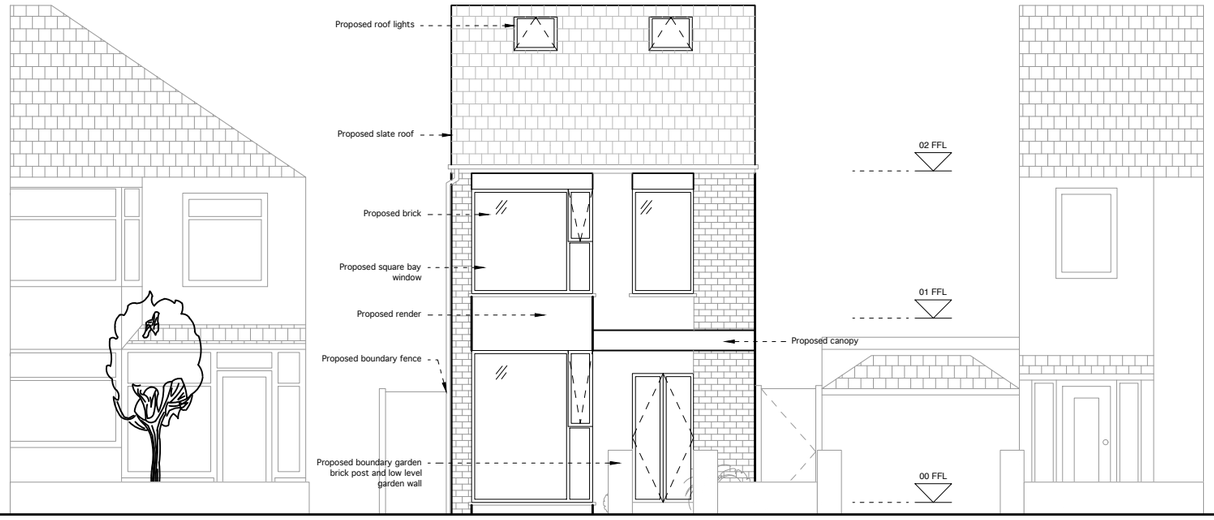

FRONT ELEVATION

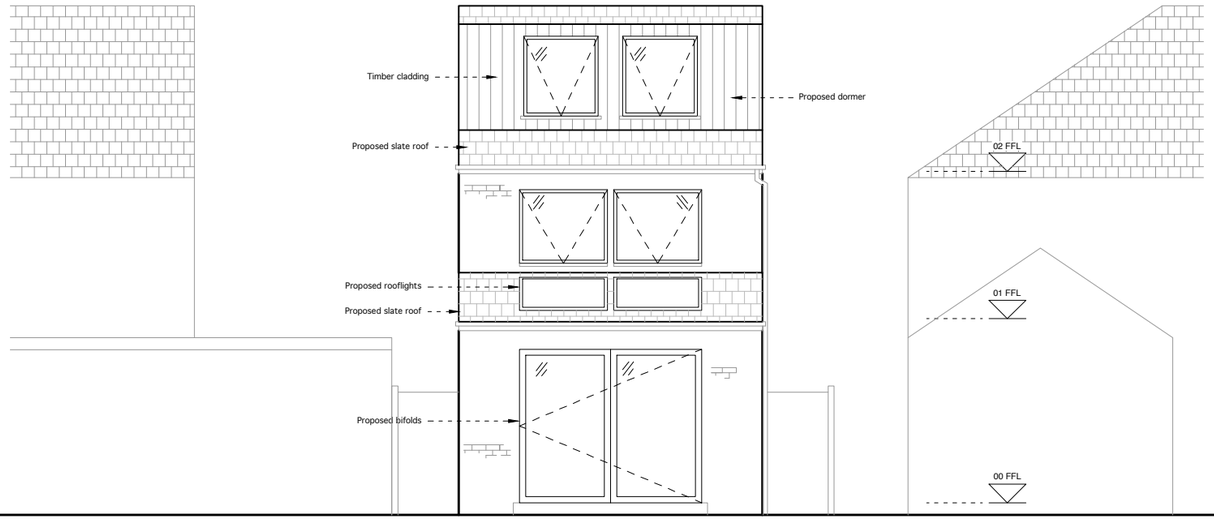

REAR ELEVATION

TITLE

PROPOSED FRONT AND REAR ELEVATION

DWG.NO.

2246 - PL - PR - 200

SCALE	1:100 @ A3
ISSUE	PLANNING
DATE	21-06-2021
REVISION 02	JOB NO. 2246

NOTES

Rev	Date	Description
00	21/06/21	Issue to CLIENT
01	29/07/21	Issue to PLANNING
02	11/11/21	Re-Issue to PLANNING

CLIENT	Khalid Ashraf
ADDRESS	10 Polruan Road, Chorlton, Manchester, M21 9NR
PROJECT DESCRIPTION	Proposed 2 storey detached property on an infill site
PROJECT ADDRESS	10 Polruan Road, Chorlton, Manchester, M21 9NR

BUTTERFIELD ARCHITECTURE

ARCHITECTURE \ INTERIORS \ PROJECT MANAGEMENT

W \ WWW.BUTTERFIELD ARCHITECTURE.CO.UK
E \ INFO@BUTTERFIELDARCHITECTURE.CO.UK
M \ +44 (0) 7779302856
102 ROSENEATH ROAD, URMSTON, MANCHESTER, M41 5AZ

© **COPYRIGHT** This drawing is protected by copyright, it may not be reproduced in any form or by any means for any purpose, without gaining written permission from Butterfield Architecture

NOTES This drawing is to be read in conjunction with all relevant Butterfield Architecture, Structural Engineer's, Service Engineer's, and Subcontractor drawings. Review all drawings and report any discrepancies to Butterfield Architecture prior to consulting. All structural walls to be confirmed by SE / Contractor on site. Do not scale from this drawing. All dimensions and levels including any abutment to existing structures to be checked on site prior to commencement. All dimensions in millimetres unless stated otherwise. Work from figured dimensions only. No deviation from details shown on this drawing is allowed without Butterfield Architecture's prior permission in writing. All work is to be carried out in accordance with British Standard Codes of Practice, Statutory requirements and the Contract Documents.

0 1m 2m 3m 4m 5m

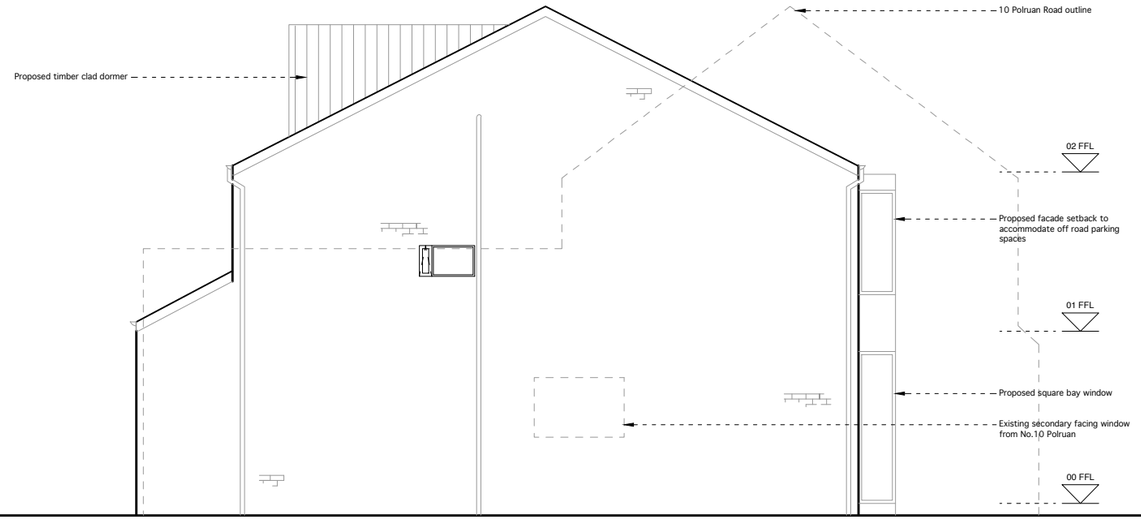

NORTH ELEVATION

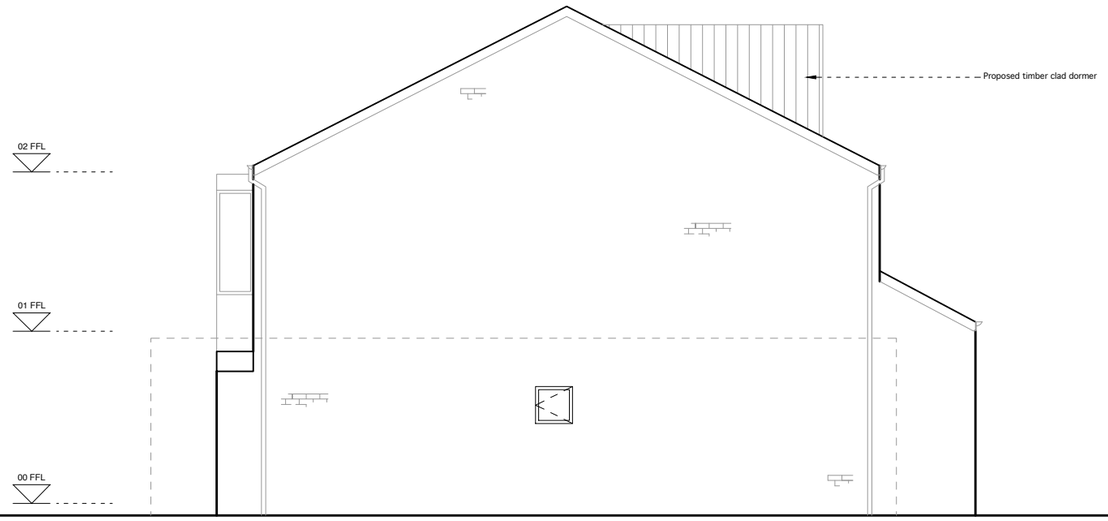

SOUTH ELEVATION

TITLE

PROPOSED NORTH AND SOUTH ELEVATION

DWG.NO.

2246 - PL - PR - 201

SCALE	1:100 @ A3
ISSUE	PLANNING
DATE	21-06-2021

REVISION	JOB NO.
02	2246

NOTES

Rev	Date	Description
00	21/06/21	Issue to CLIENT
01	29/07/21	Issue to PLANNING
02	11/11/21	Re-Issue to PLANNING

CLIENT	Khalid Ashraf
ADDRESS	10 Polruan Road, Chorlton, Manchester, M21 9NR
PROJECT DESCRIPTION	Proposed 2 storey detached property on an infill site
PROJECT ADDRESS	10 Polruan Road, Chorlton, Manchester, M21 9NR

BUTTERFIELD ARCHITECTURE

ARCHITECTURE \ INTERIORS \ PROJECT MANAGEMENT

W \ WWW.BUTTERFIELD ARCHITECTURE.CO.UK
E \ INFO@BUTTERFIELDARCHITECTURE.CO.UK
M \ +44 (0) 7779302856
102 ROSENEATH ROAD, URMSTON, MANCHESTER, M41 5AZ

© **COPYRIGHT** This drawing is protected by copyright, it may not be reproduced in any form or by any means for any purpose, without gaining written permission from Butterfield Architecture

NOTES This drawing is to be read in conjunction with all relevant Butterfield Architecture, Structural Engineer's, Service Engineer's, and Subcontractor drawings. Review all drawings and report any discrepancies to Butterfield Architecture prior to consulting. All structural walls to be confirmed by SE / Contractor on site. Do not scale from this drawing. All dimensions and levels including any abutment to existing structures to be checked on site prior to commencement. All dimensions in millimetres unless stated otherwise. Work from figured dimensions only. No deviation from details shown on this drawing is allowed without Butterfield Architecture's prior permission in writing. All work is to be carried out in accordance with British Standard Codes of Practice, Statutory requirements and the Contract Documents.

0 1m 2m 3m 4m 5m