
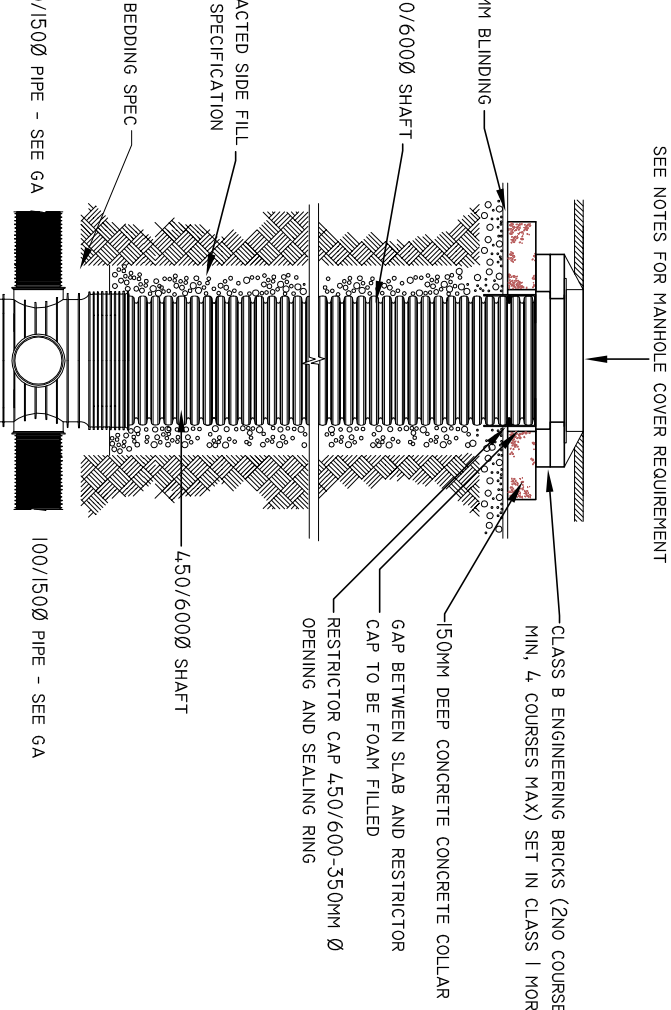
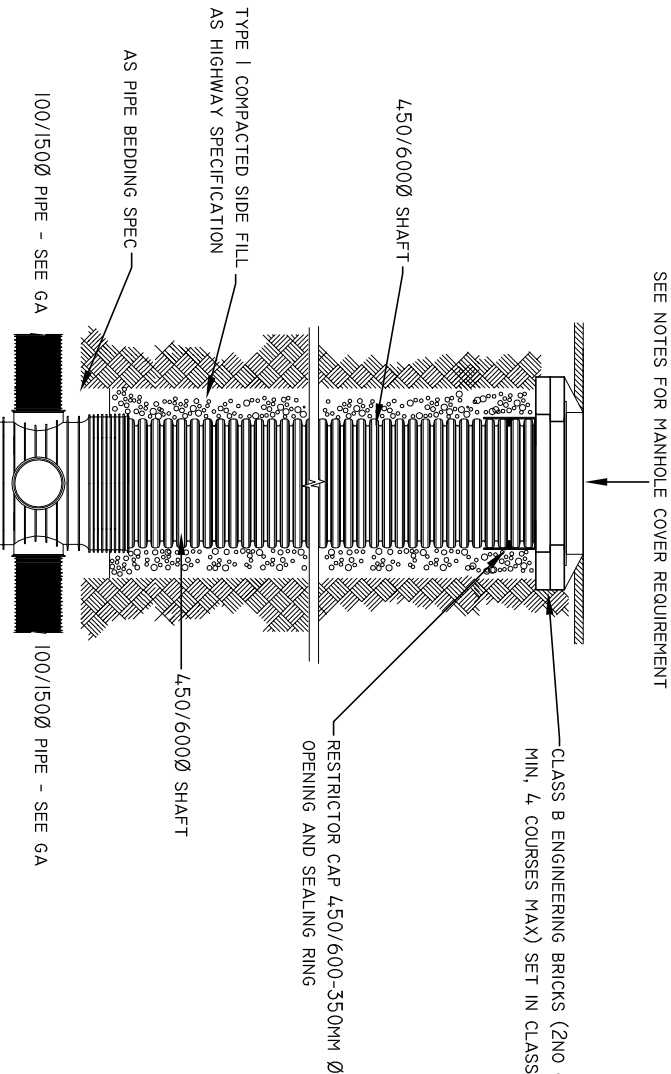
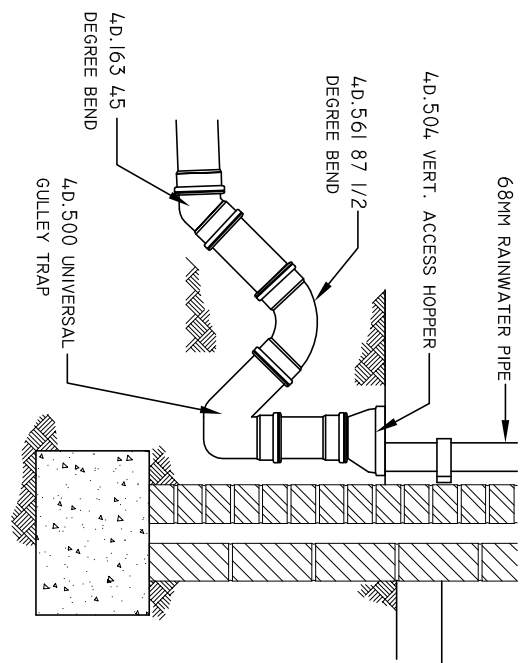


NOTES:

1. THIS DRAWING IS COPYRIGHT AND THE PROPERTY OF BELL MUNRO CONSULTING LTD. THE DRAWING MUST NOT BE REPRODUCED IN PART OR IN WHOLE WITHOUT PRIOR WRITTEN AUTHORITY.
2. THIS DRAWING MUST NOT BE SCALED BY EITHER CONTRACTORS OR OTHER CONSULTANTS ANY DIMENSIONAL OR SETTING - OUR DISCREPANCIES ARE TO BE REPORTED TO BELL MUNRO CONSULTING PRIOR TO CONSTRUCTION / FABRICATION COMMENCING.
3. THIS DRAWING MUST BE READ IN CONJUNCTION WITH THE RELEVANT BMC SPECIFICATIONS TOGETHER WITH THE APPROPRIATE ARCHITECTS AND SERVICES CONSULTANTS DRAWINGS AND SPECIFICATIONS.
4. FOR DRAINAGE GENERAL ARRANGEMENT SEE DRAWING J6957/EX01

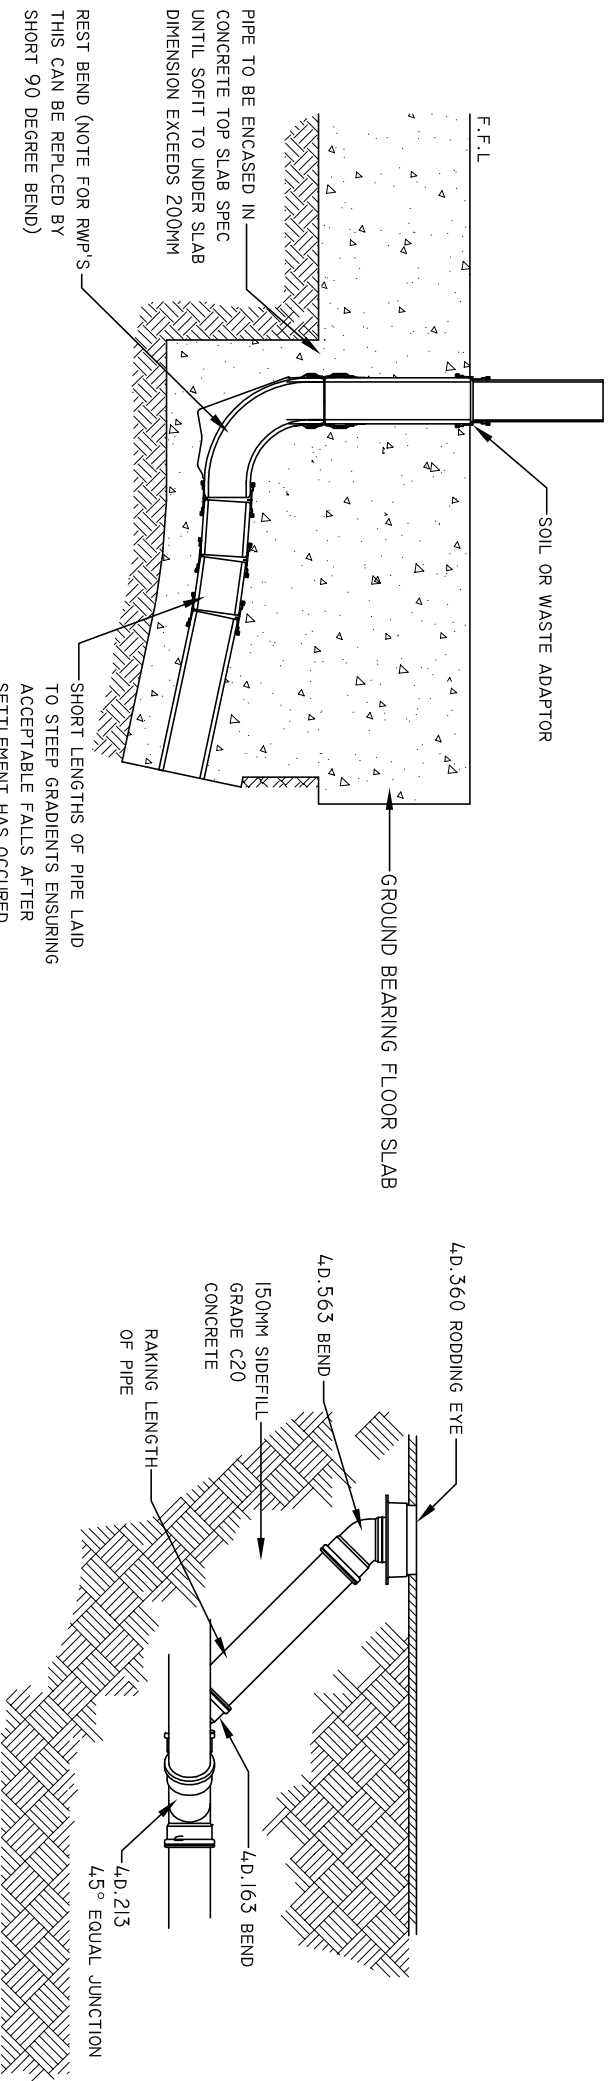


REST BEND CONNECTION DETAIL

RODDING EYE DETAIL

EXTERNAL R.W.P. TO DRAIN

TYPICAL SHALLOW 450/6000 PIC DETAIL IN SOFT LANDSCAPED AREA

TYPICAL SHALLOW 450/6000 PIC DETAIL IN HARD LANDSCAPED AREA

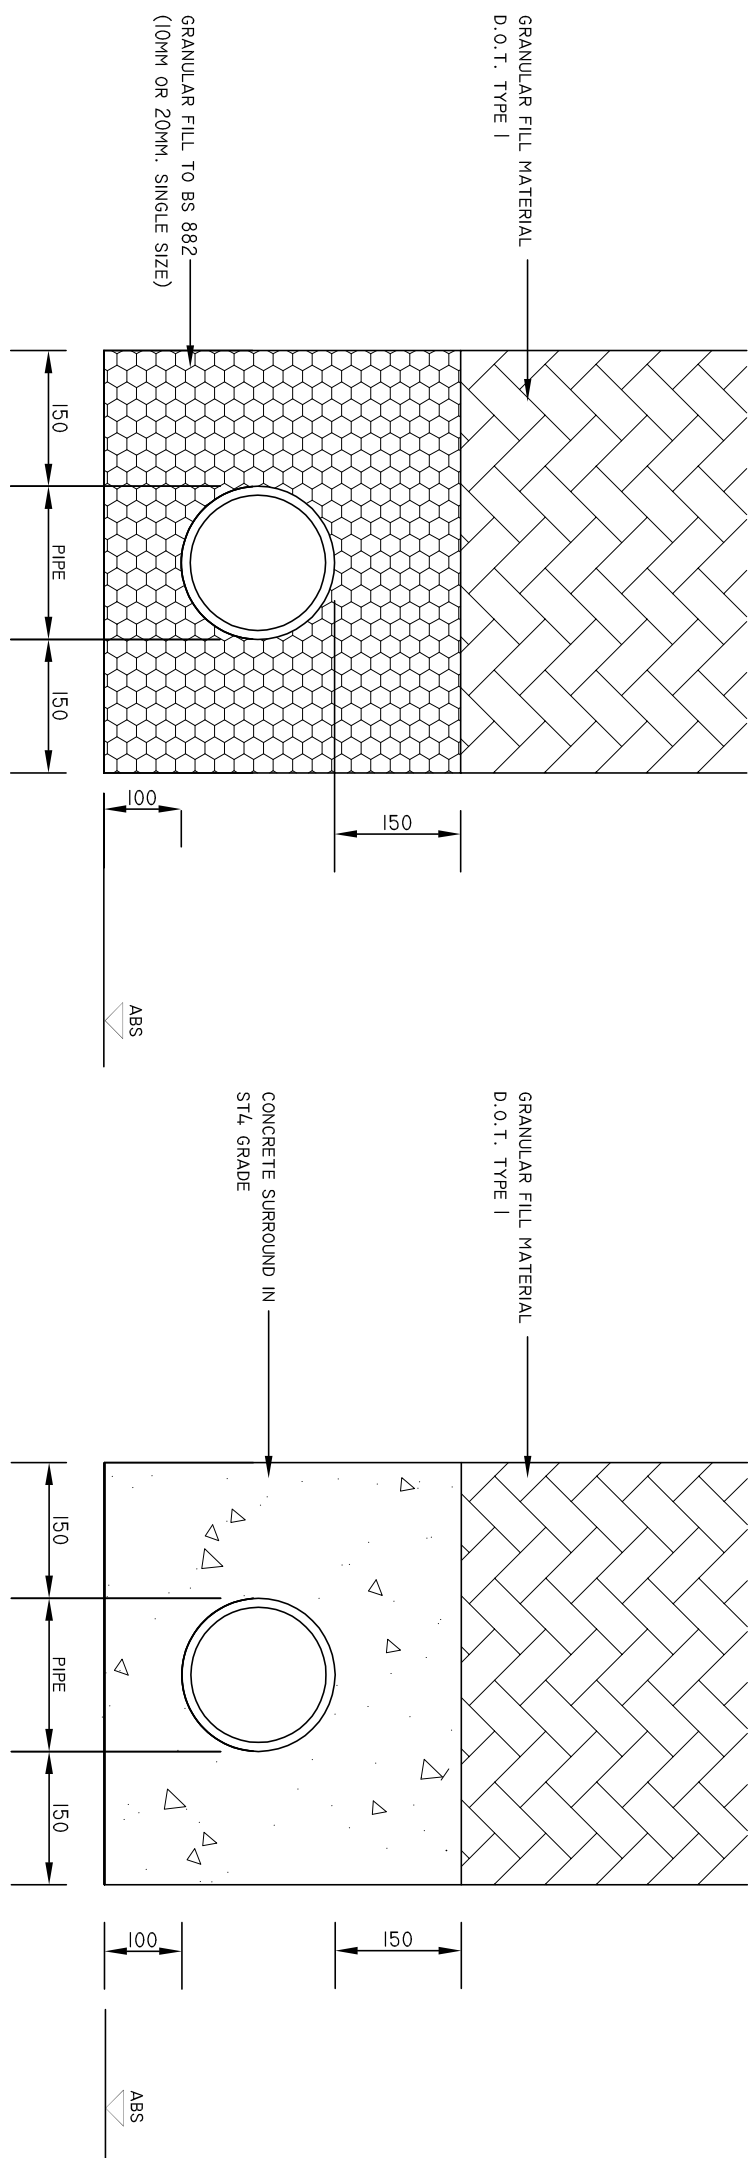


CLASS S BEDDING

CLASS Z BEDDING

ALL AREAS NOT REQUIRING CLASS Z BEDDING


UNDER EXTERNAL AREAS WHERE PIPE CROWN IS LESS THAN 750MM BELOW SURFACE OF AREAS ACCESSIBLE TO TRAFFIC OR LESS THAN 1400MM BELOW SURFACE IN ANY OTHER AREA (N.B. FORM VERTICAL CONSTRUCTION JOINTS AT 1 FACE OF ALL FLEXIBLE PIPE JOINTS IN 100MM COMPRESSIBLE BOARD)

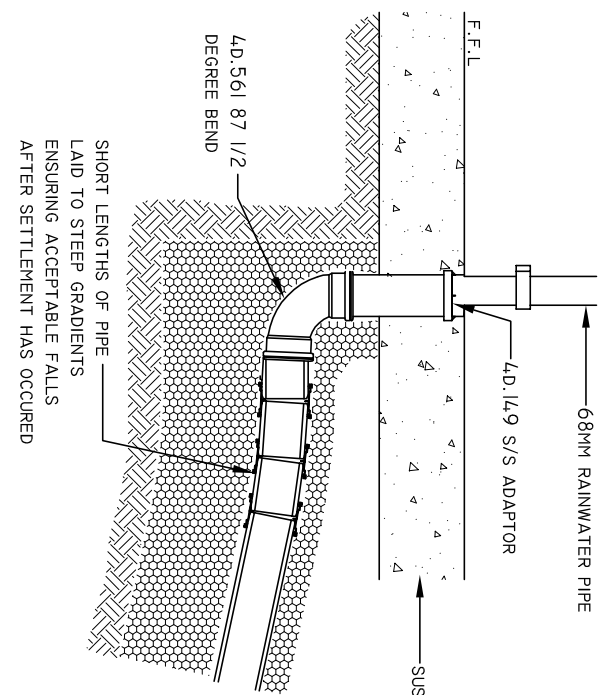

INTERNAL RWP TO DRAIN



ROCKER PIPE DETAIL

TO BE USED WHERE PIPES CROSS THROUGH WALLS OR OTHER SOLID OBJECTS, OR PASS INTO CONCRETE MANHOLES, OR CHANGE FROM CLASS S TO CLASS Z BEDDING

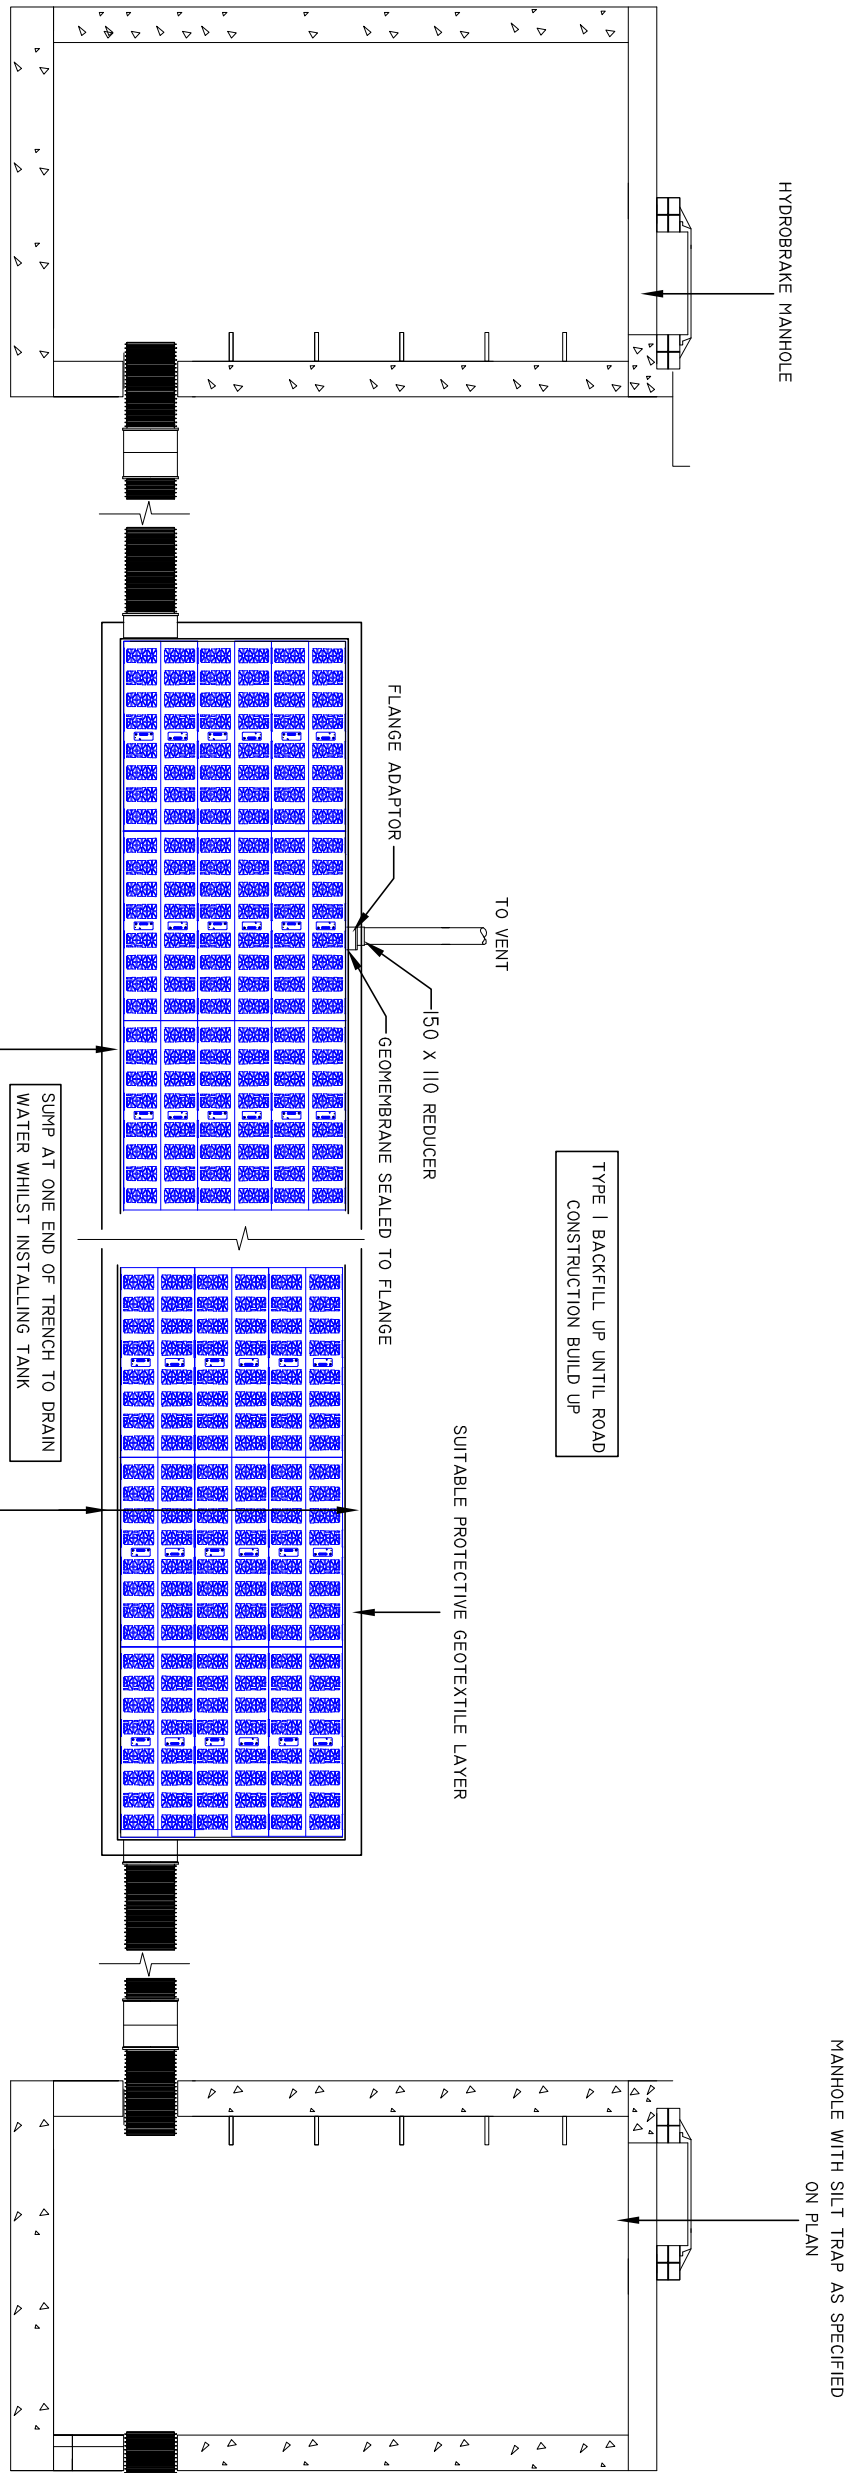

SECTION THROUGH ATTENUATION

AIR VENT DETAIL

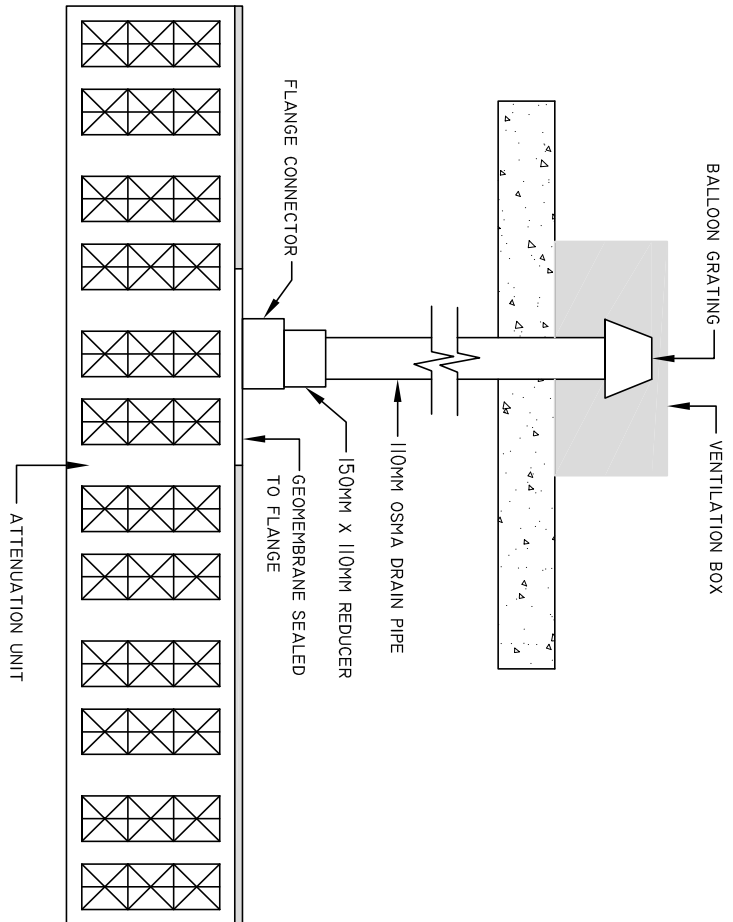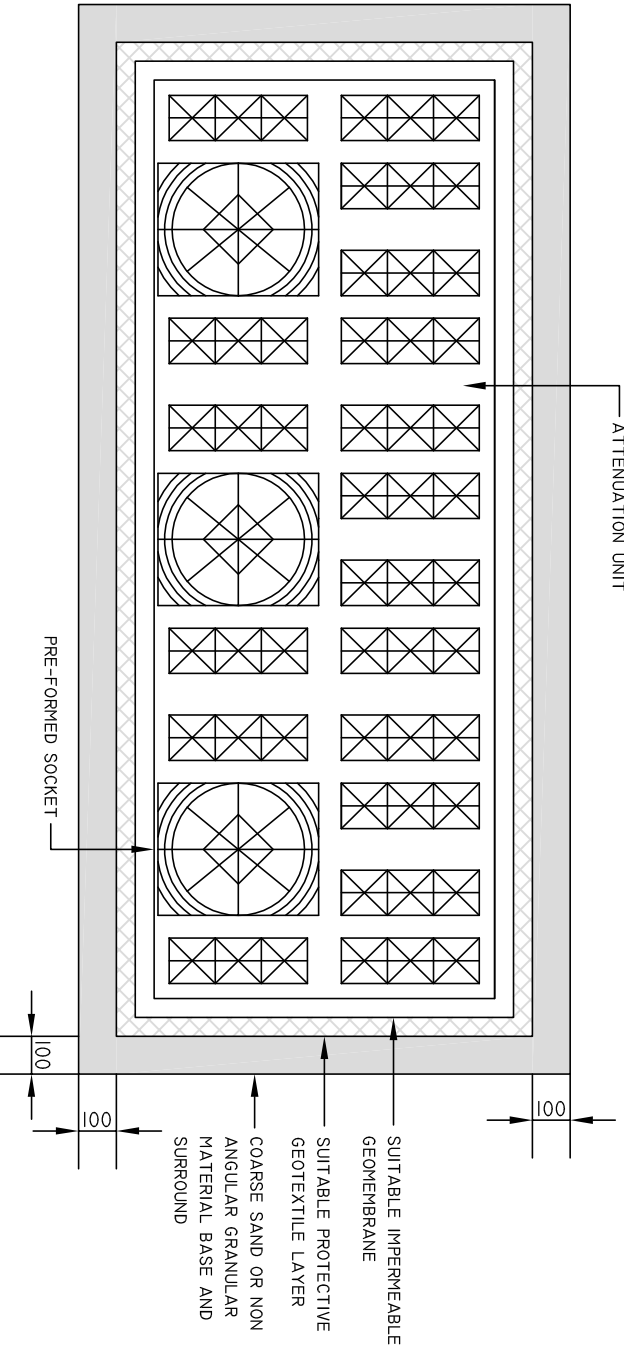

SHEET		COMMENTS		DATE		BY					
1		BMC		BELL MUNRO CONSULTING LTD CONSULTING CIVIL & STRUCTURAL ENGINEERS TRADING HOUSE 3, DODDINGTON THE BELL MUNRO GROUP TEL: 01603 250000 FAX: 01603 250033 EMAIL: CIVIL@BELLMUNRO.CO.UK WWW.BELLMUNRO.CO.UK CADD MR DARMESH NAUSIRAJ 77, ERMWOOD ROAD, MANCHESTER TITLE DRAINAGE DETAILS DRAWN BY CHECKED BY SCALE DATE 09.21 DRAWING NUMBER J7056/EX02 REVISION -							
RH								SB		NTS	
DRAWING NUMBER								J7056/EX02			
REVISION								-			