




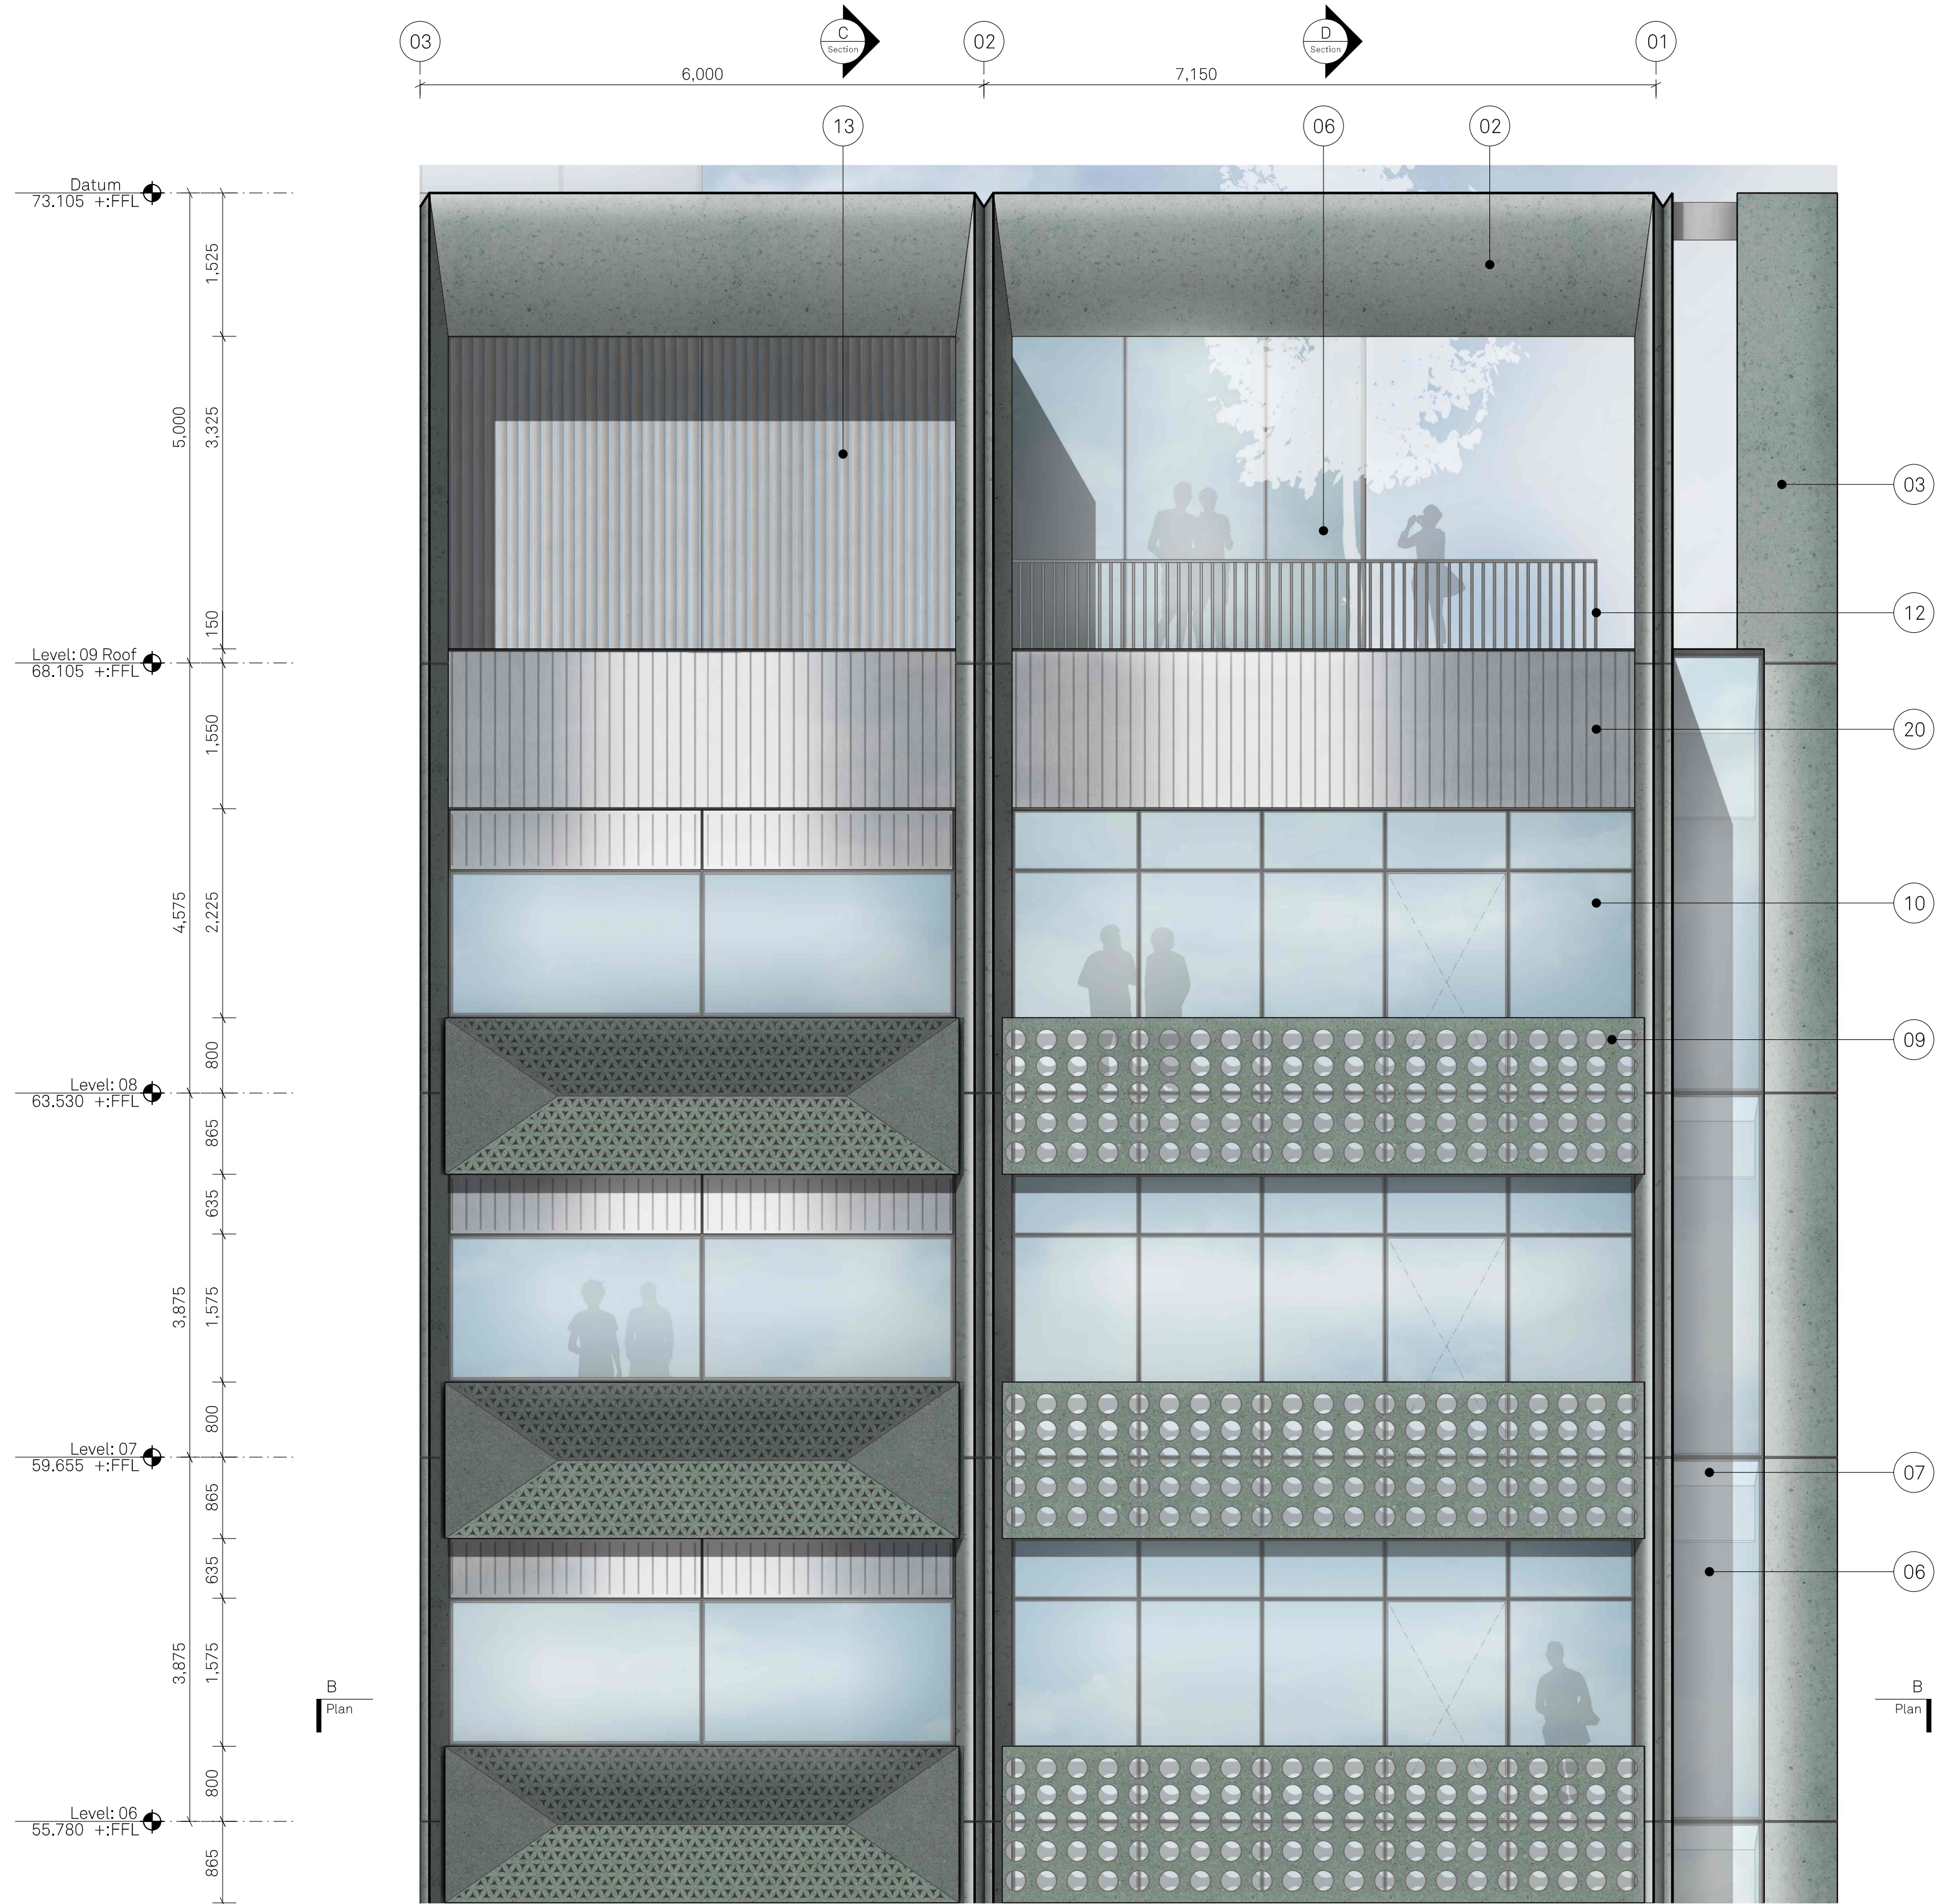


PARTIAL ELEVATION
Winter Gardens

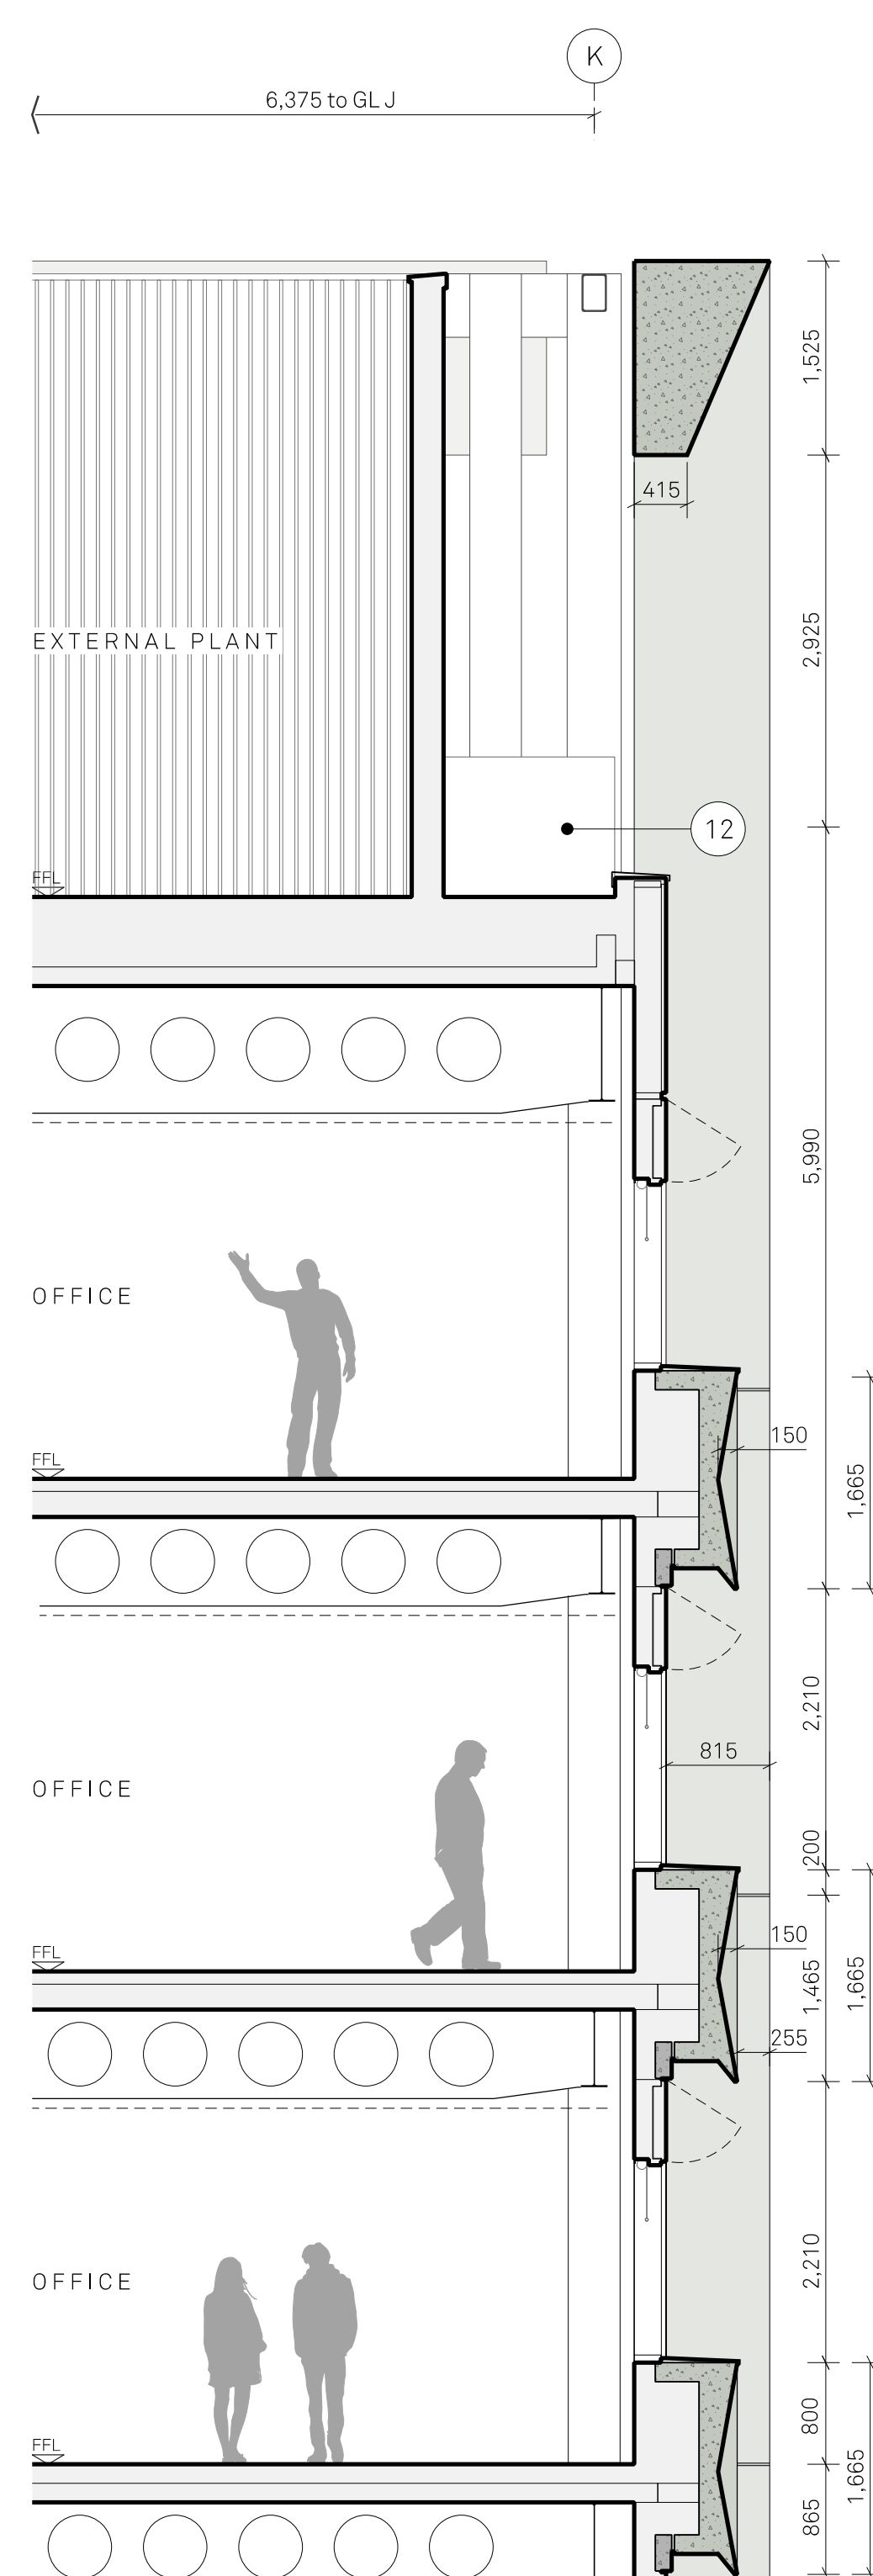


SECTION C
Through office & external plant

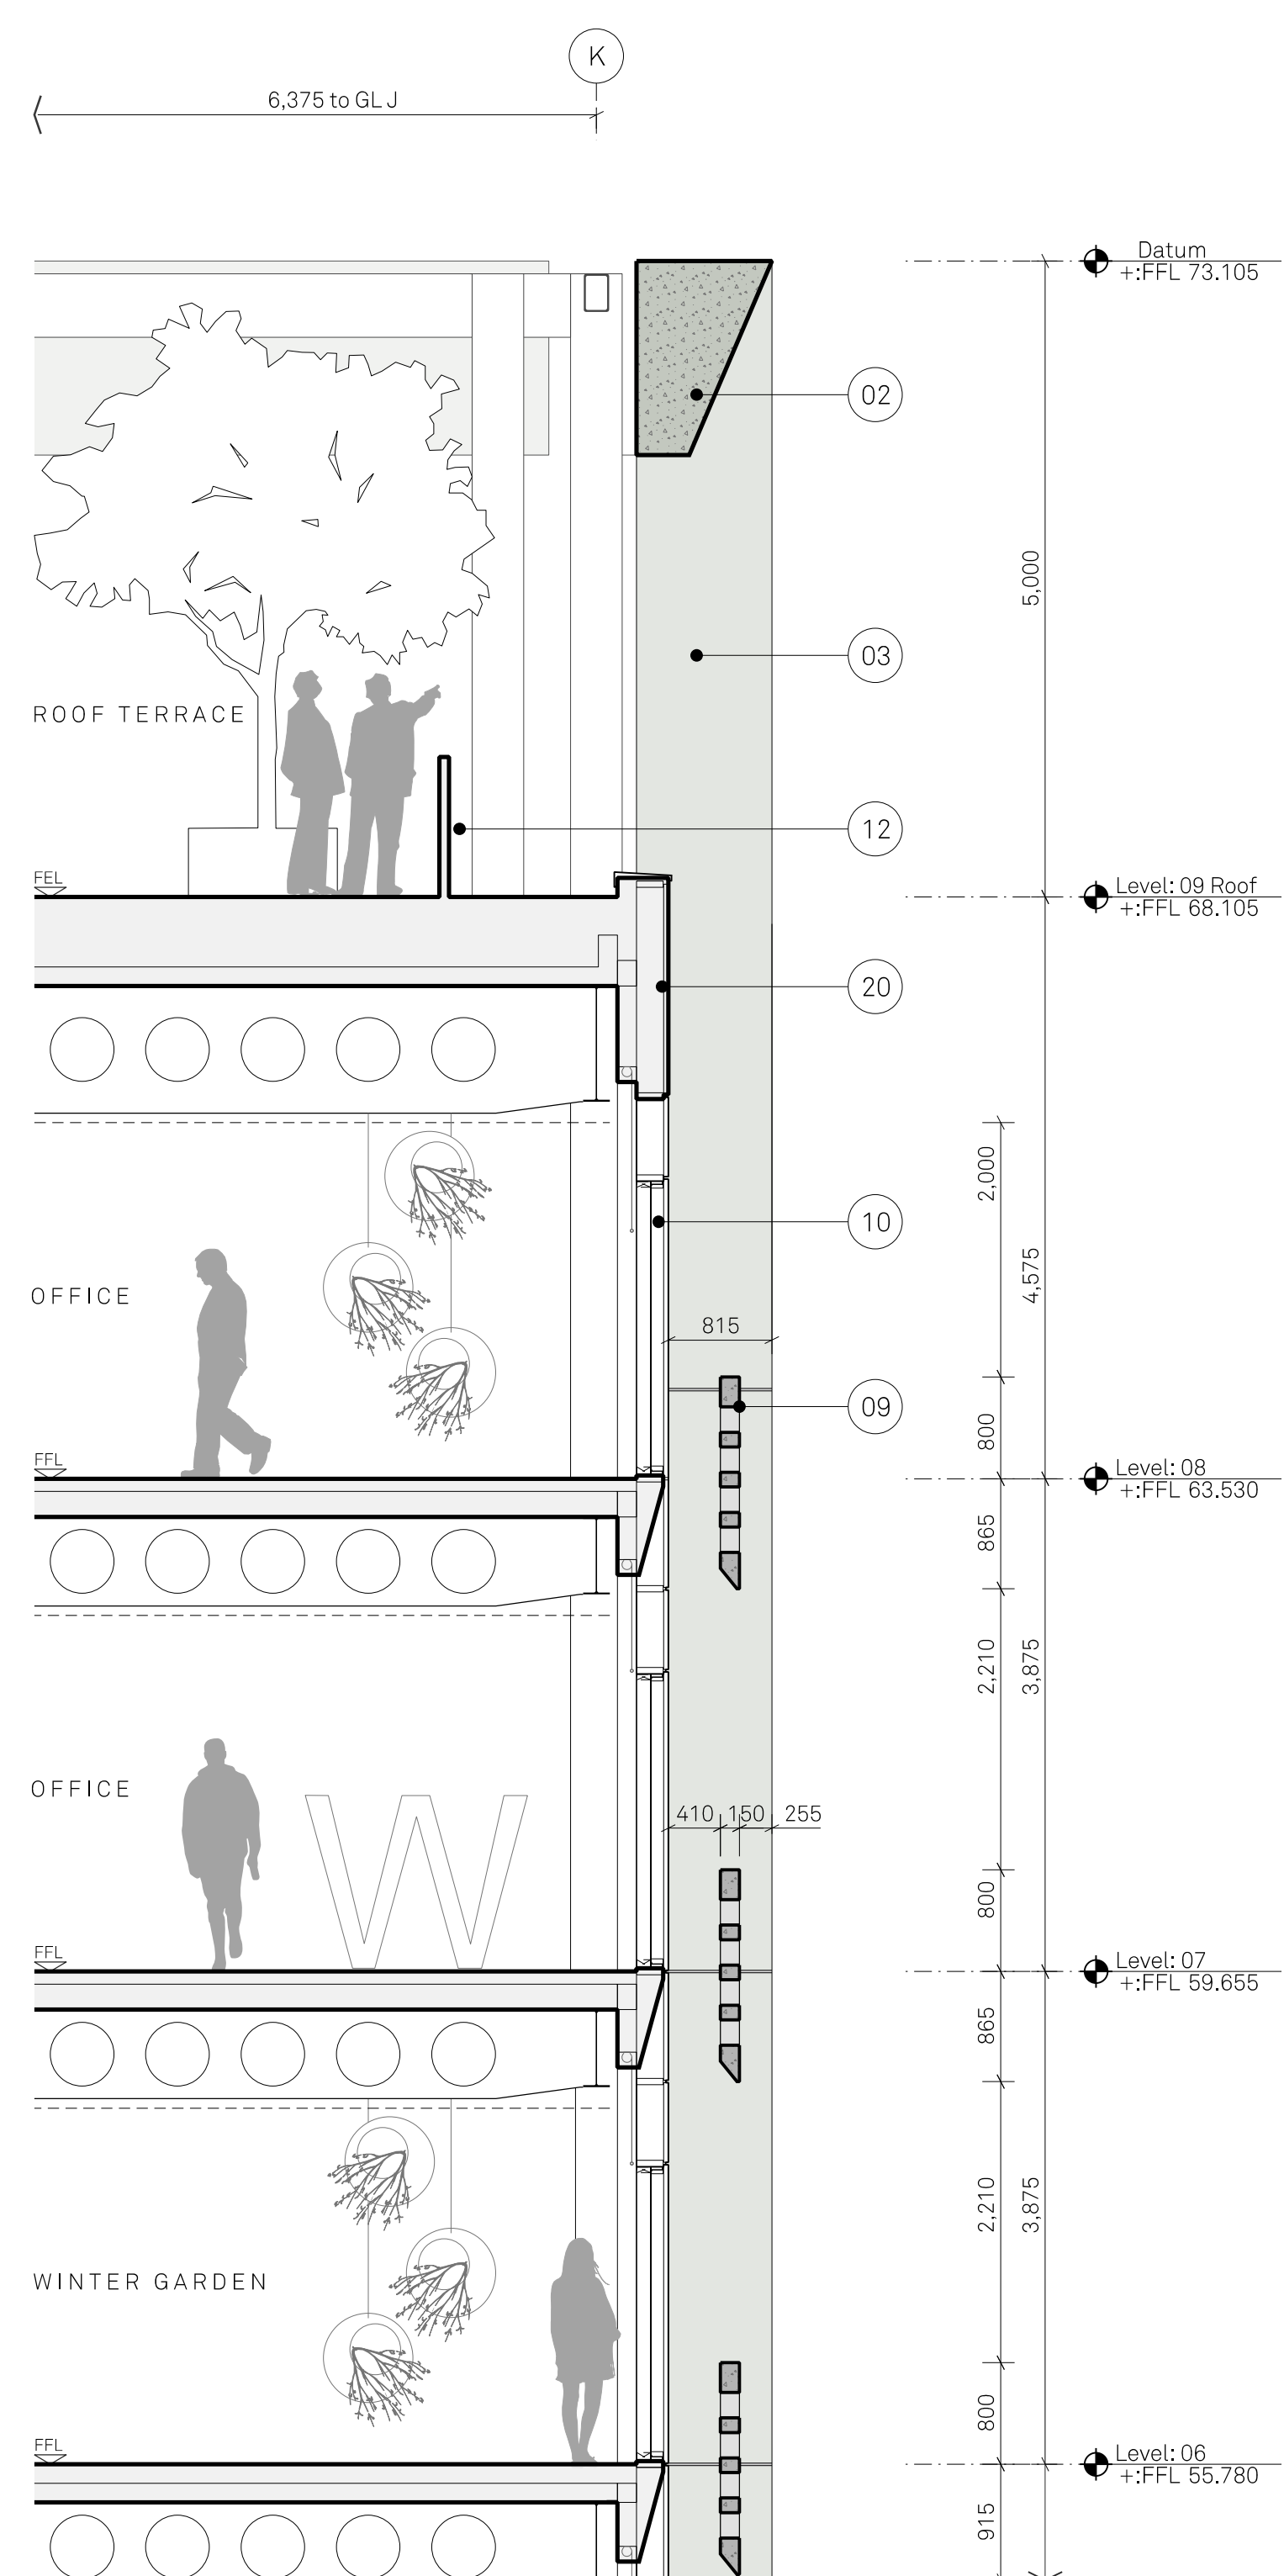

SECTION D
Through winter gardens & roof terrace

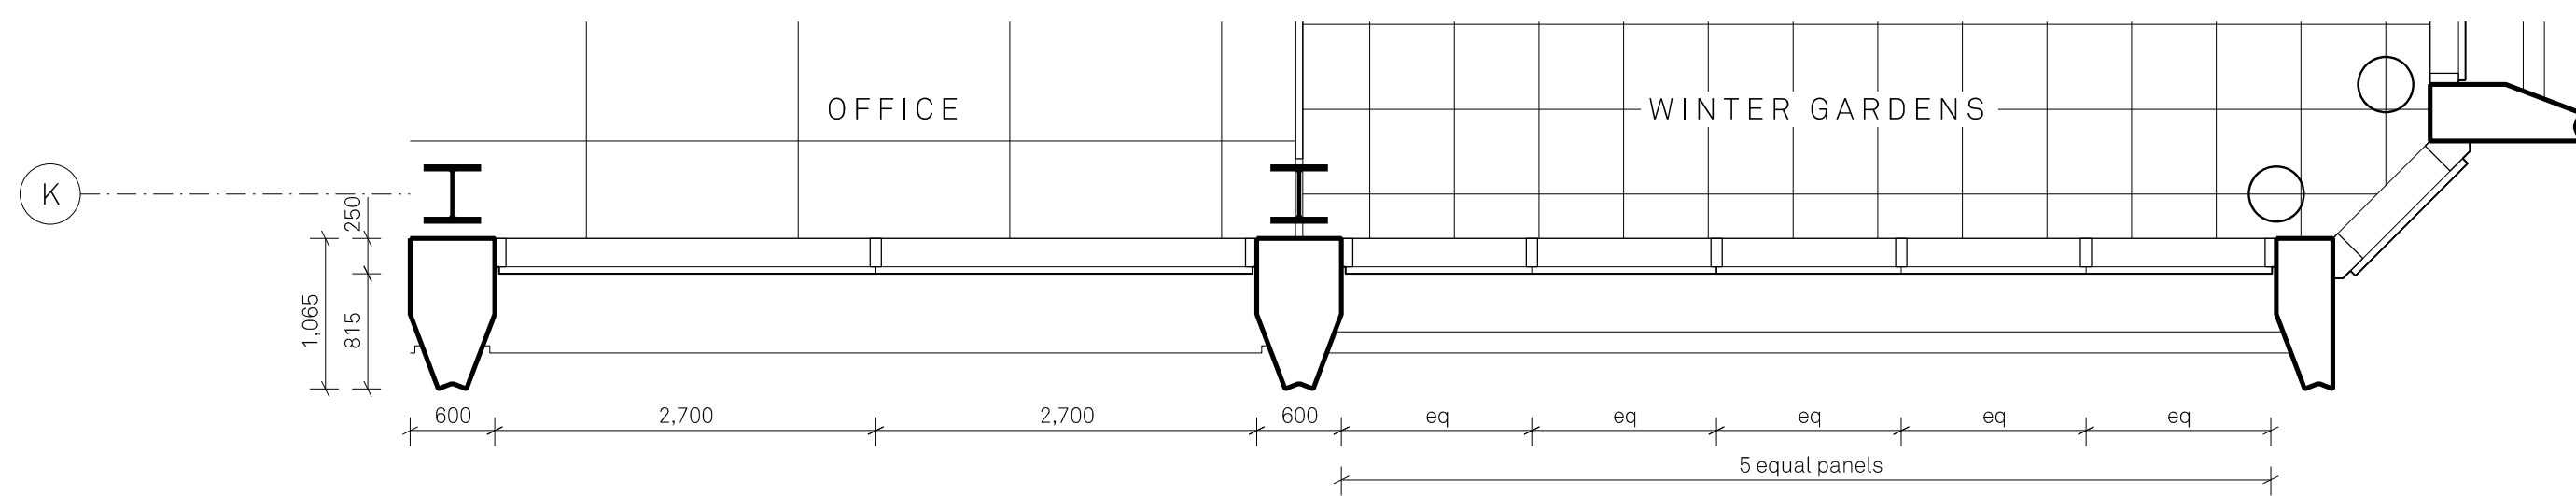

PLAN B
Office & winter garden

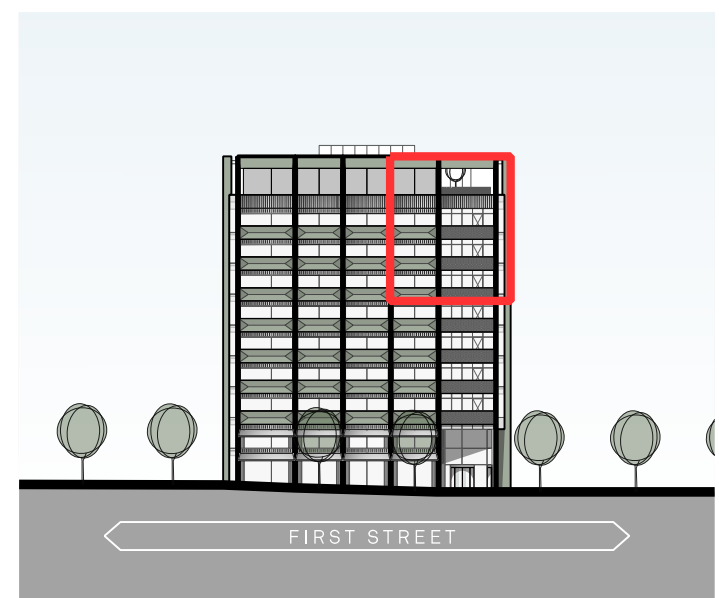

Notes:

MATERIALITY KEY:

- | | | | | | | | | |
|---|--|---|--|---|--|---|---|---|
| 01 Horizontal green pre cast concrete cladding articulated with an inverted envelope profile and ornamental pattern, Acid etched finish | 03 Vertical green pre cast concrete cladding, Polished finish | 05 Capless opening solid vent panel with decorative profile, Metallic mid-dark silver finish | 07 Recessed PPC insulated metal spandrel panel behind glass masking floor construction | 09 Horizontal green pre cast concrete panel with decorative perforations. Panel sits in front of winter garden curtain walling system, Acid etched finish | 11 Back painted glass in a curtain walling system, mid-dark grey frames | 14 Grey vertical pre cast concrete cladding, articulated with a decorative ribbed profile, Acid etched finish | 16 Vertical metal louvre system, mid grey metallic PPC, with integrated service doors as part of system | 19 PPC Aluminium flashing, colour to match green PCC |
| 02 Horizontal green pre cast concrete forming an angled crown at top, Polished finish | 04 Capless fixed glazing set out on a 3m module, Mid-dark grey frames with clear glass | 06 Capless glass to glass curtain walling system set out to a 1.5m & 3m module, Mid-dark grey frames with clear glass. Module width changes to suit full height glazing at building corners | 08 Fully glazed automated powered detection curved sliding door at office entrance, incorporated into curtain walling system | 10 Capless curtain walling system to winter gardens with automated parallel opening panels, Mid-dark grey frames with clear glass | 12 PPC Metal balustrade | 15 Back painted glass screen concealing plant at roof level | 17 Metal ventilation louvres at high level, Metallic mid-dark silver finish | 20 Metal panel with decorative profile, metallic mid-dark silver finish |
| | | | | | 13 Vertical metal louvre system, mid grey metallic PPC, screening external plant | | 18 Decorative metal panel for solar shading with perforated pattern, Metallic mid-dark silver finish | 21 Grey pre cast concrete plinth, Polished finish |

Project Name:
Plot 9a
First Street

Drawn: HM
Checked: MH
Details:

23/12/21

Title:
Bay Study 02
Winter Gardens

Status:
Planning

Issued for Planning

Scale:
1:50 @ A1

Project: 05662
Drawing No: B1_10_4202
Rev: -

Jon Matthews Architects

4th Floor, Centurion House, 129 Deansgate, Manchester, M3 3WR

0161 974 3690

Copyright of this drawing is vested in Jon Matthews Architects and must not be copied or reproduced without written consent. Figured dimensions only are to be taken from this drawing. Don not scale from this drawing. For full company disclosure please visit www.jonmatthewsarchitects.com