


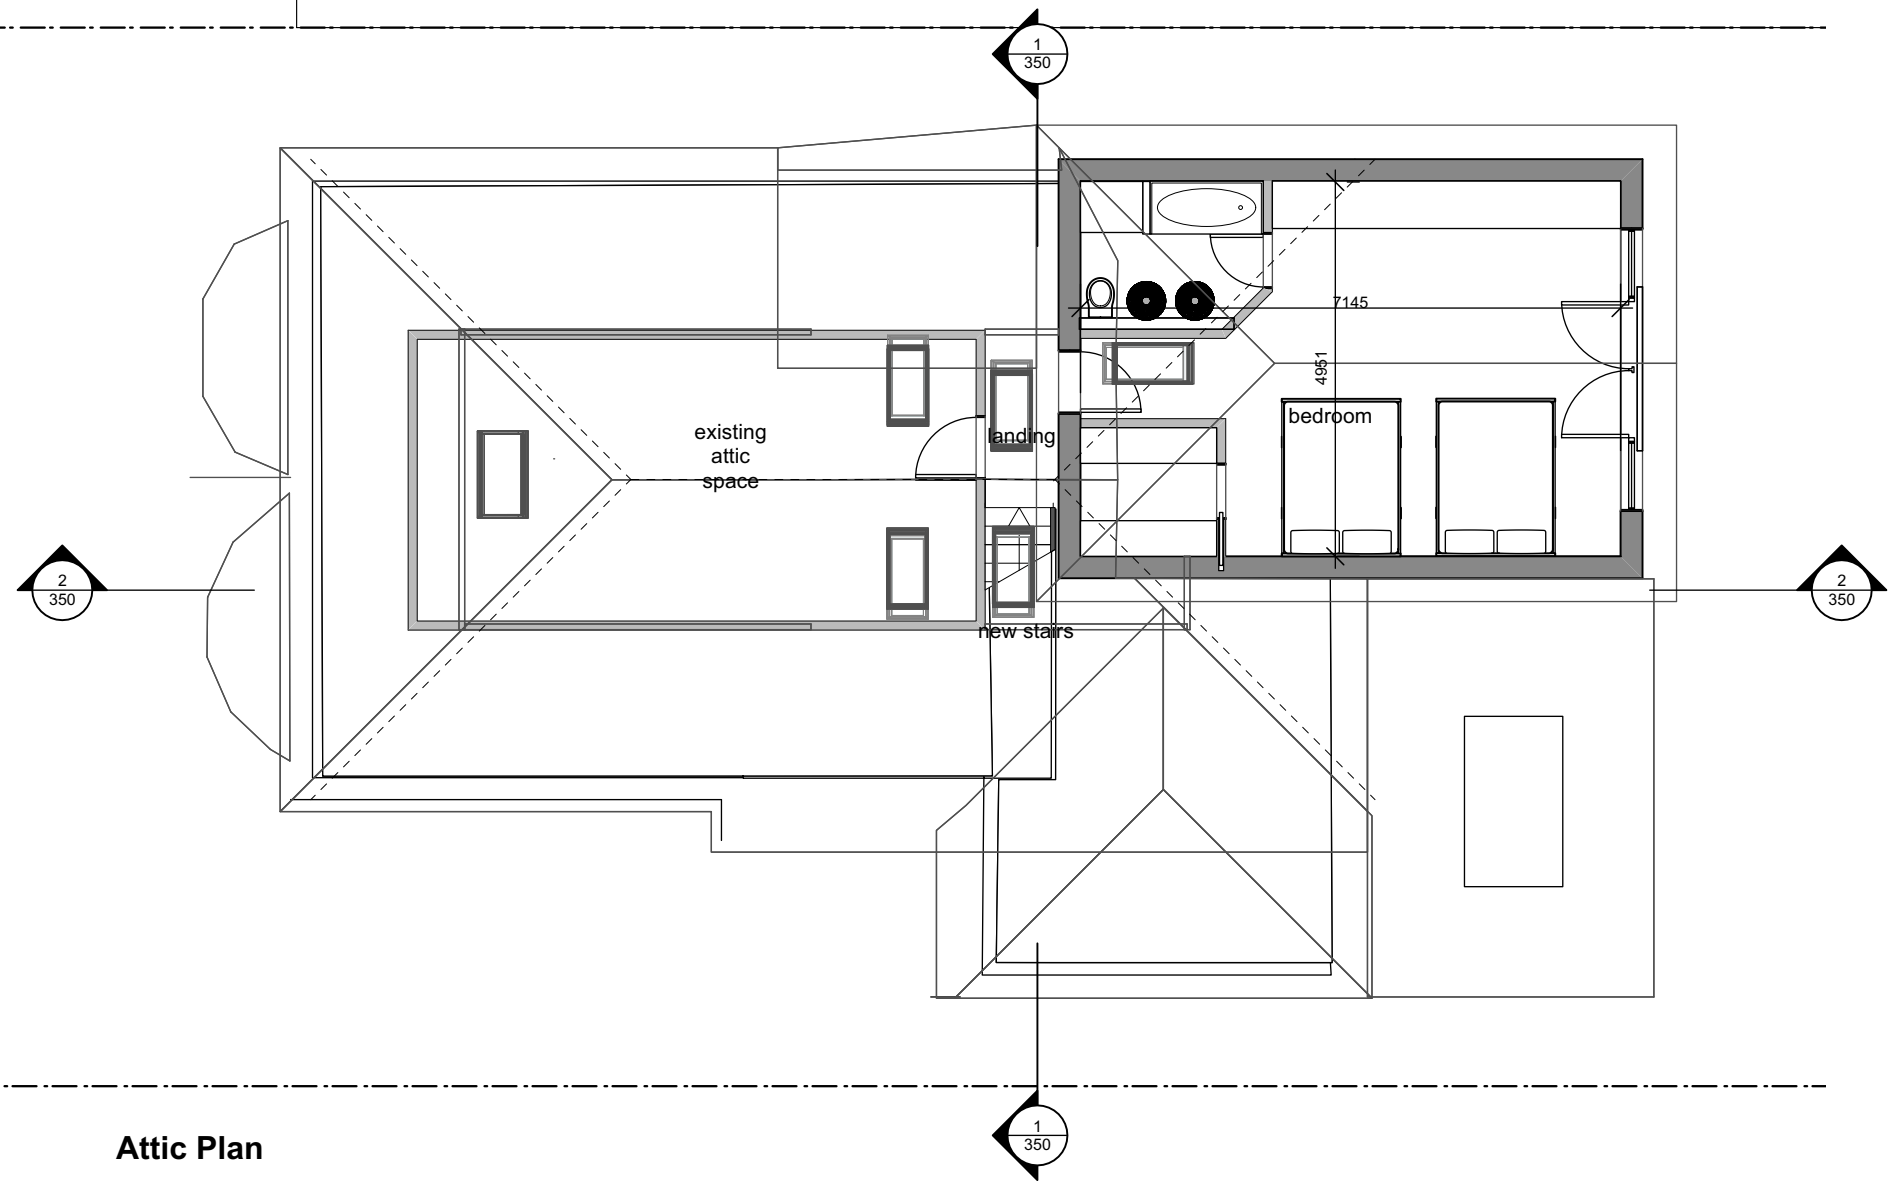

Attic Plan

B 19/12/2021	Front bays revised as existing.	AB
A 15/12/2021	front patio doors replaced with windows	
Rev	Note	DRN CHK

I Park Road

Model Proposed Plans

scheme	208
drwg no.	151
revision	B
scale	1:100