



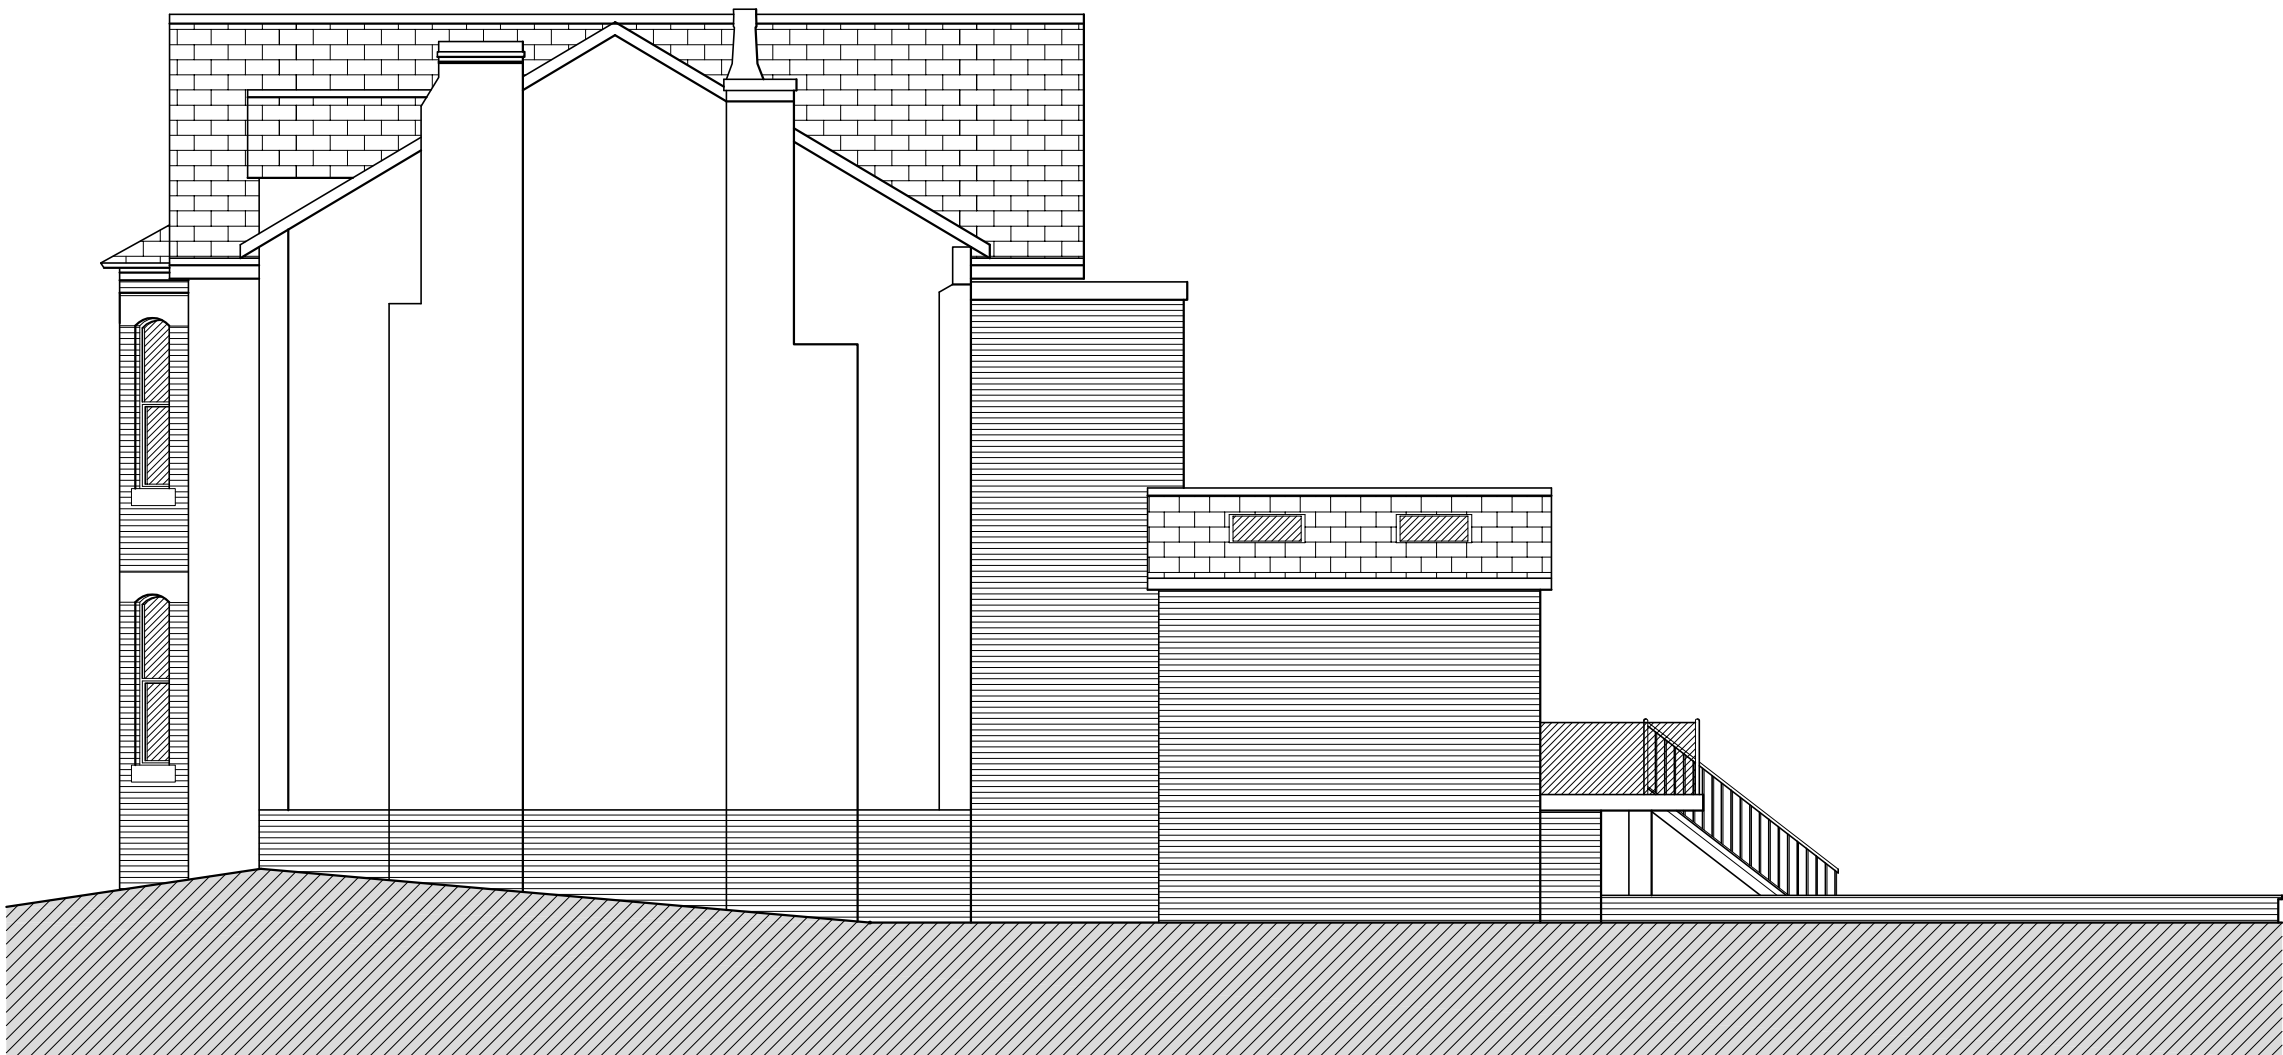

Proposed West Elevation 1:100



Proposed Rear Elevation 1:100

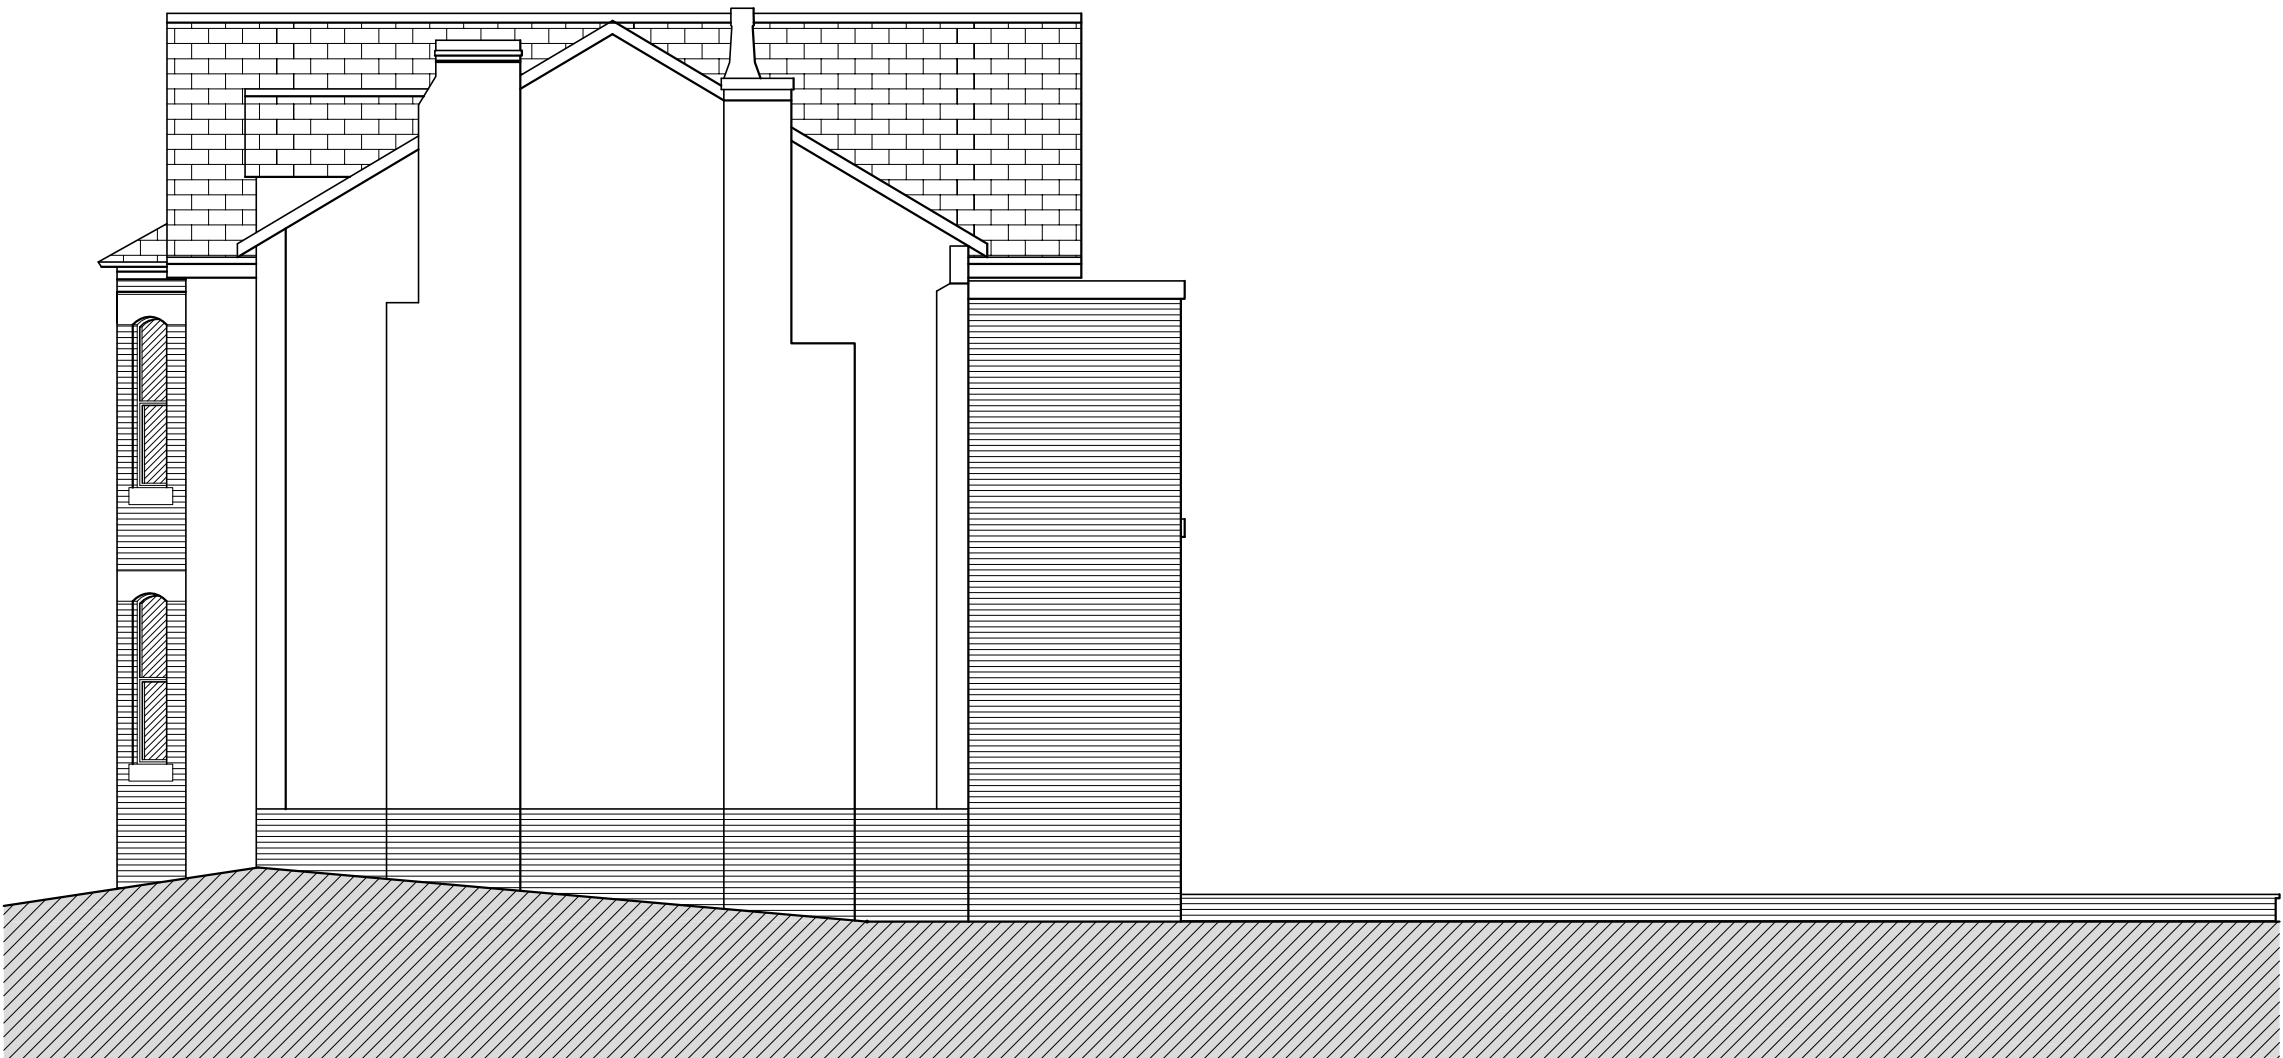

Existing West Elevation 1:100



Existing Rear Elevation 1:100