

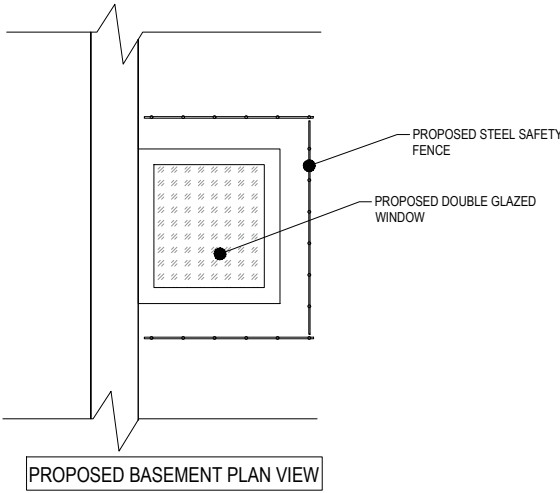
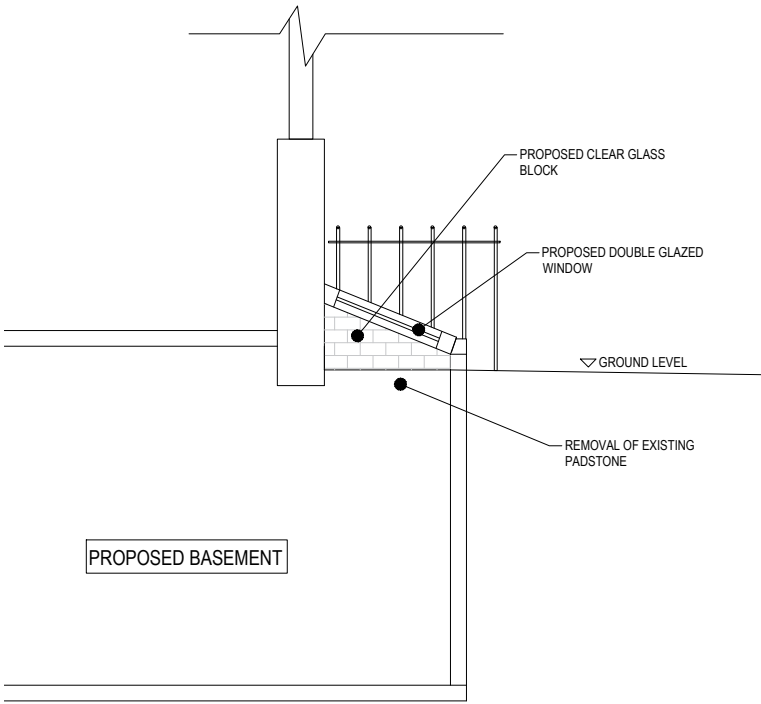
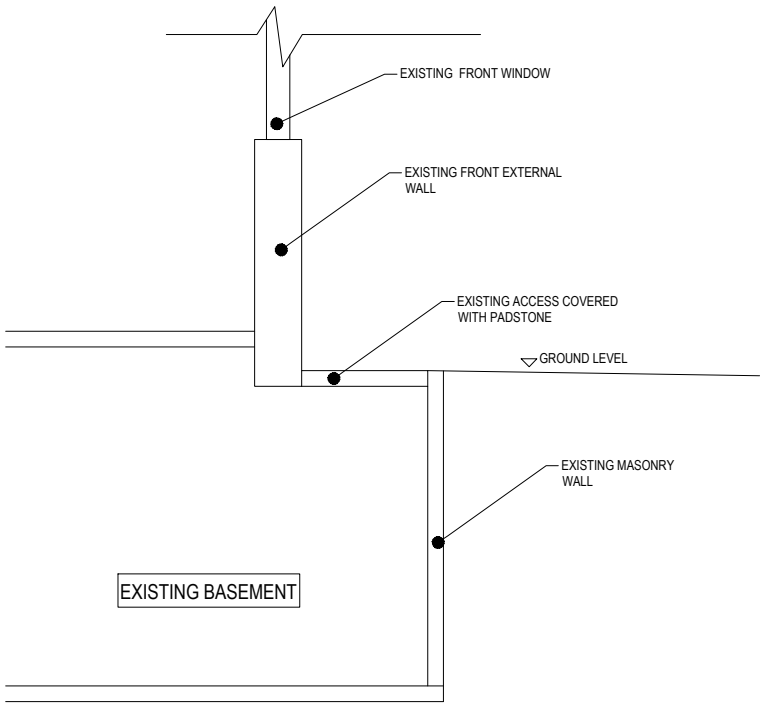


FRONT BASEMENT LIGHTWELL:
EXISTING & PROPOSED

PLANNING DRAWINGS ONLY
NOT TO BE USED ON SITE

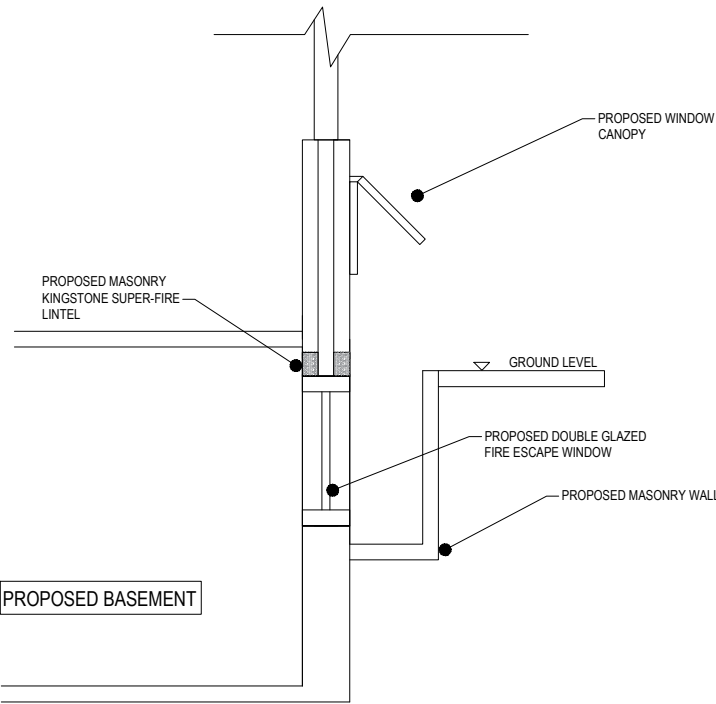

REAR BASEMENT WINDOW:
EXISTING & PROPOSED

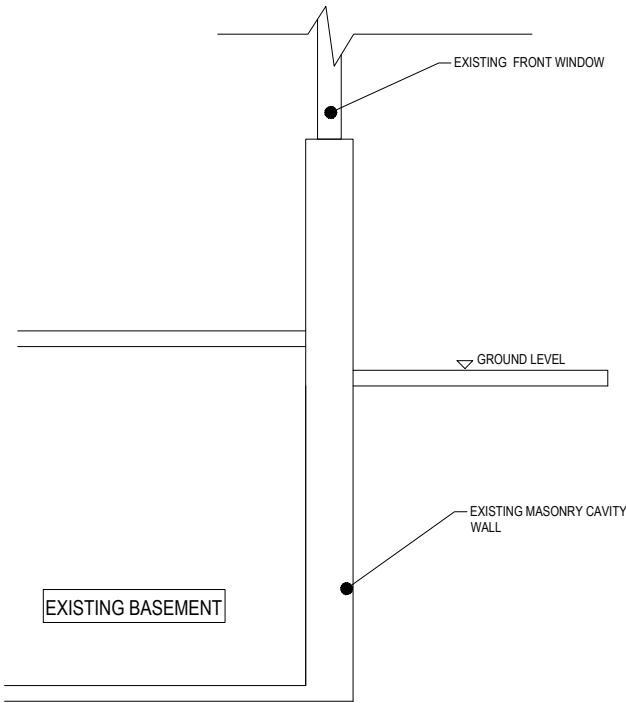

PROJECT: 50 BARLOW ROAD, LEVENSHULME, MANCHESTER, M19 3DA	SCALE: 1:25	DRAWN: VH	DESIGNER: VH
	TITLE: BASEMENT WINDOW/LIGHT WELL DETAILS		
	CLIENT: ISHFAQ HUSSAIN		
	DRAWING NUMBER: 19207		REV: A