



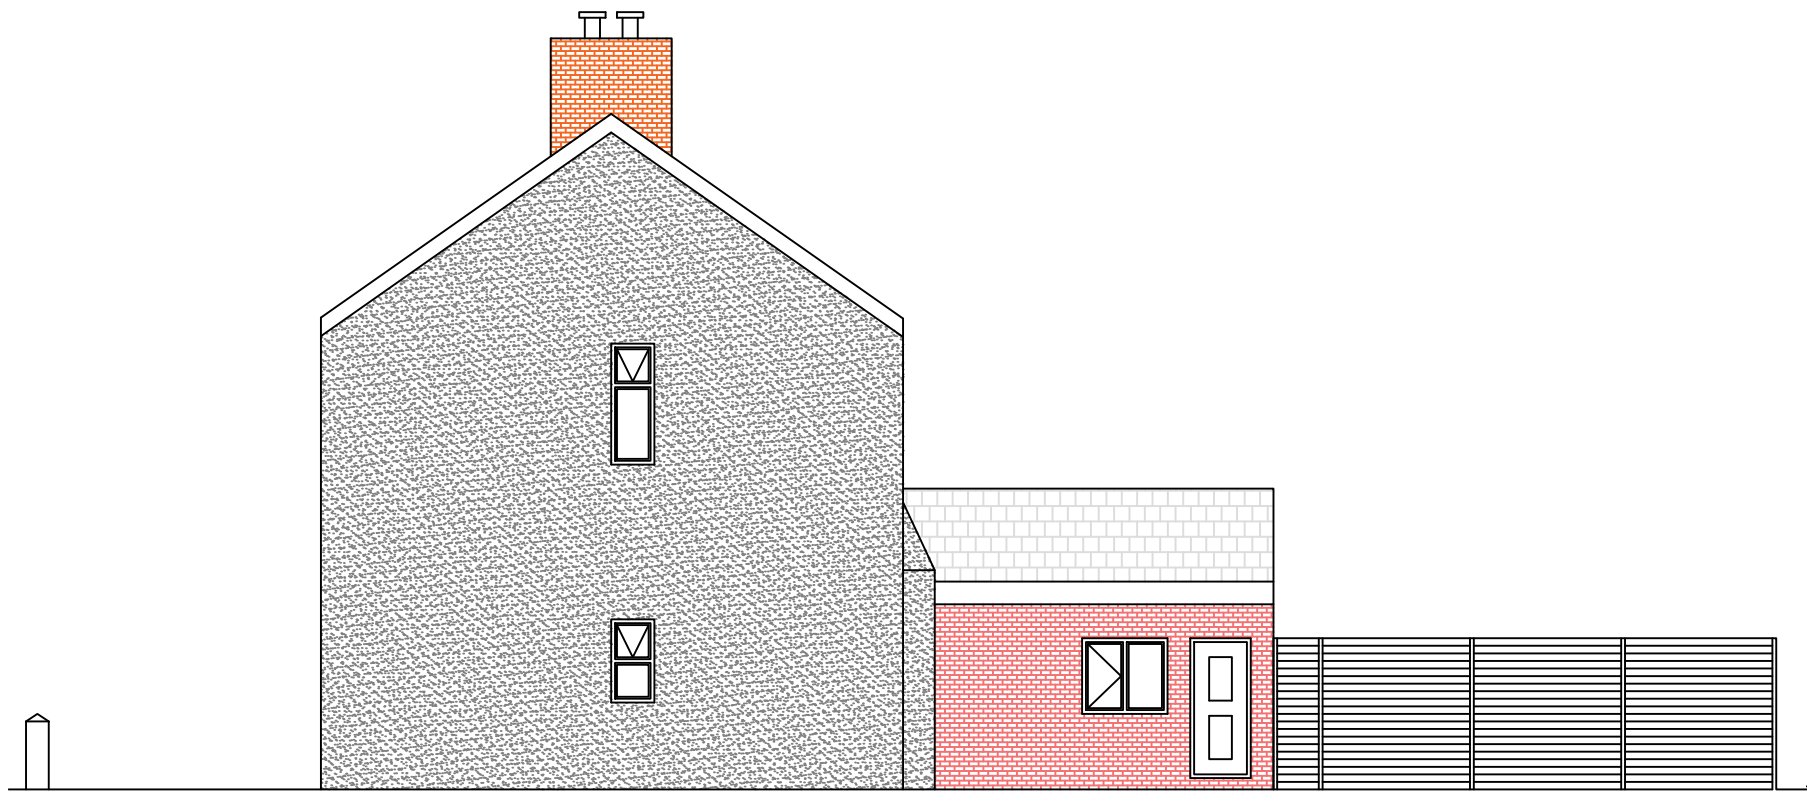


EXISTING VIEW FROM 29 TURNBULL ROAD

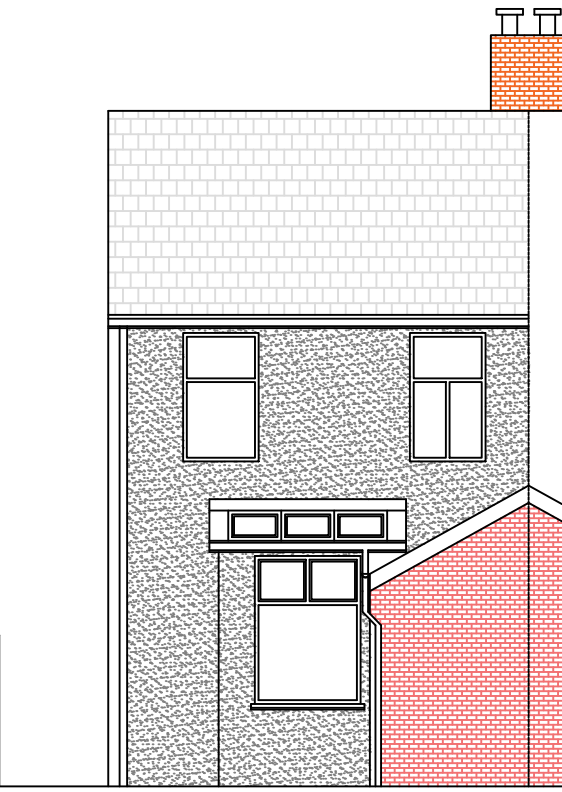

EXISTING REAR VIEW




EXISTING FRONT VIEW

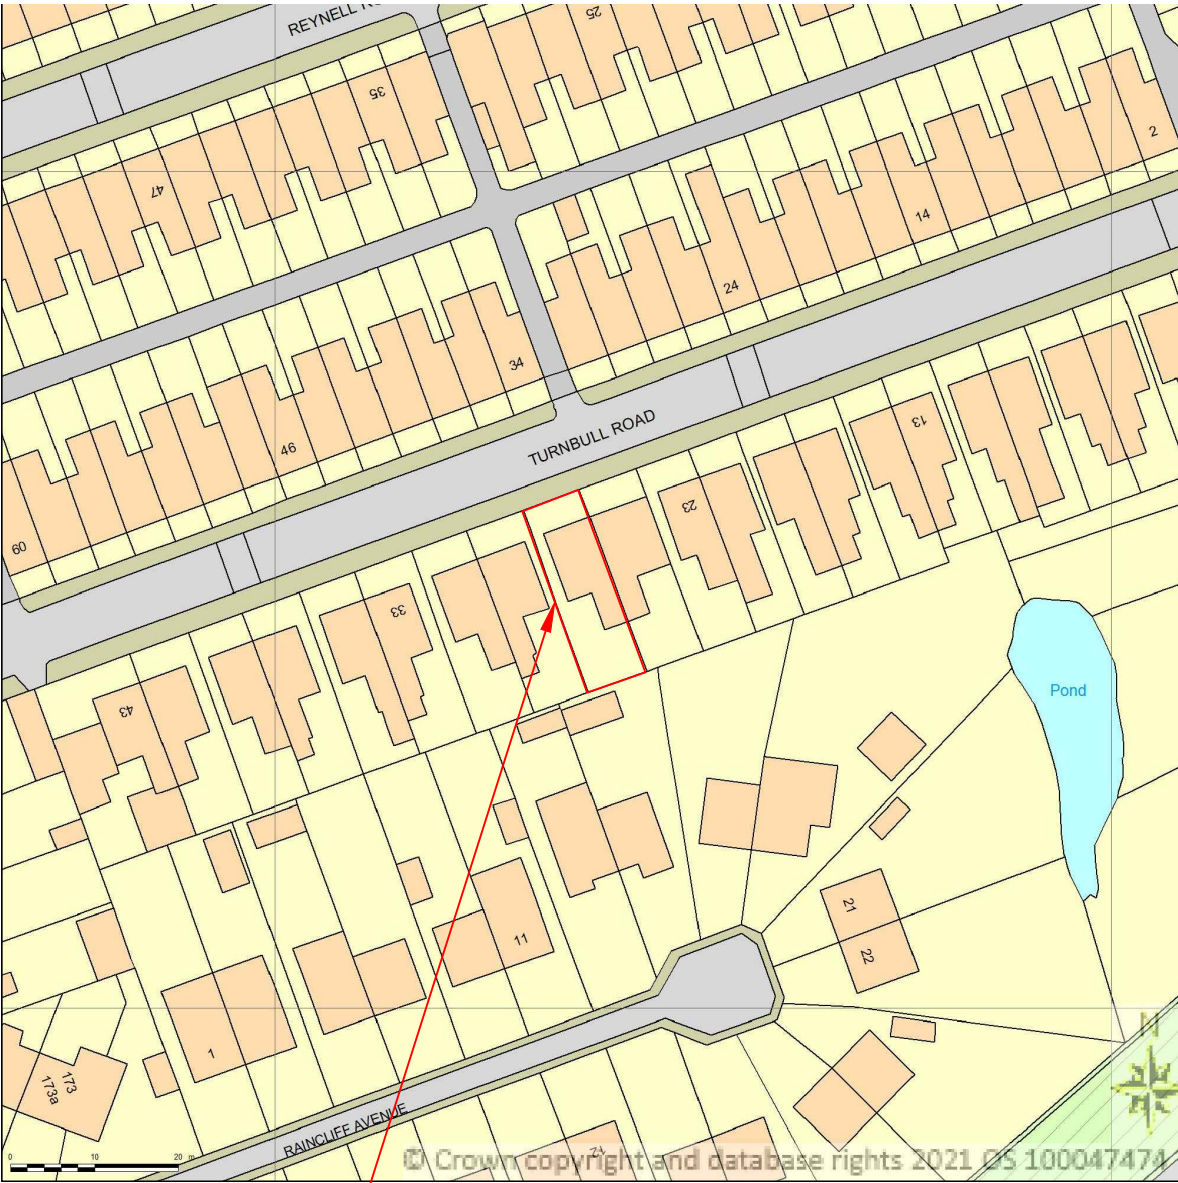


27 TURNBULL ROAD, LONGSIGHT




PROPOSED VIEW FROM 29 TURNBULL ROAD

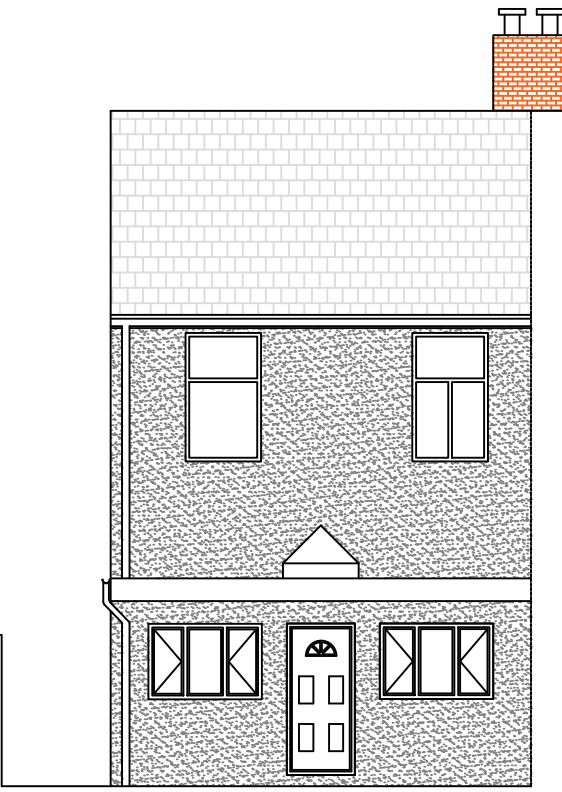


PROPOSED REAR VIEW

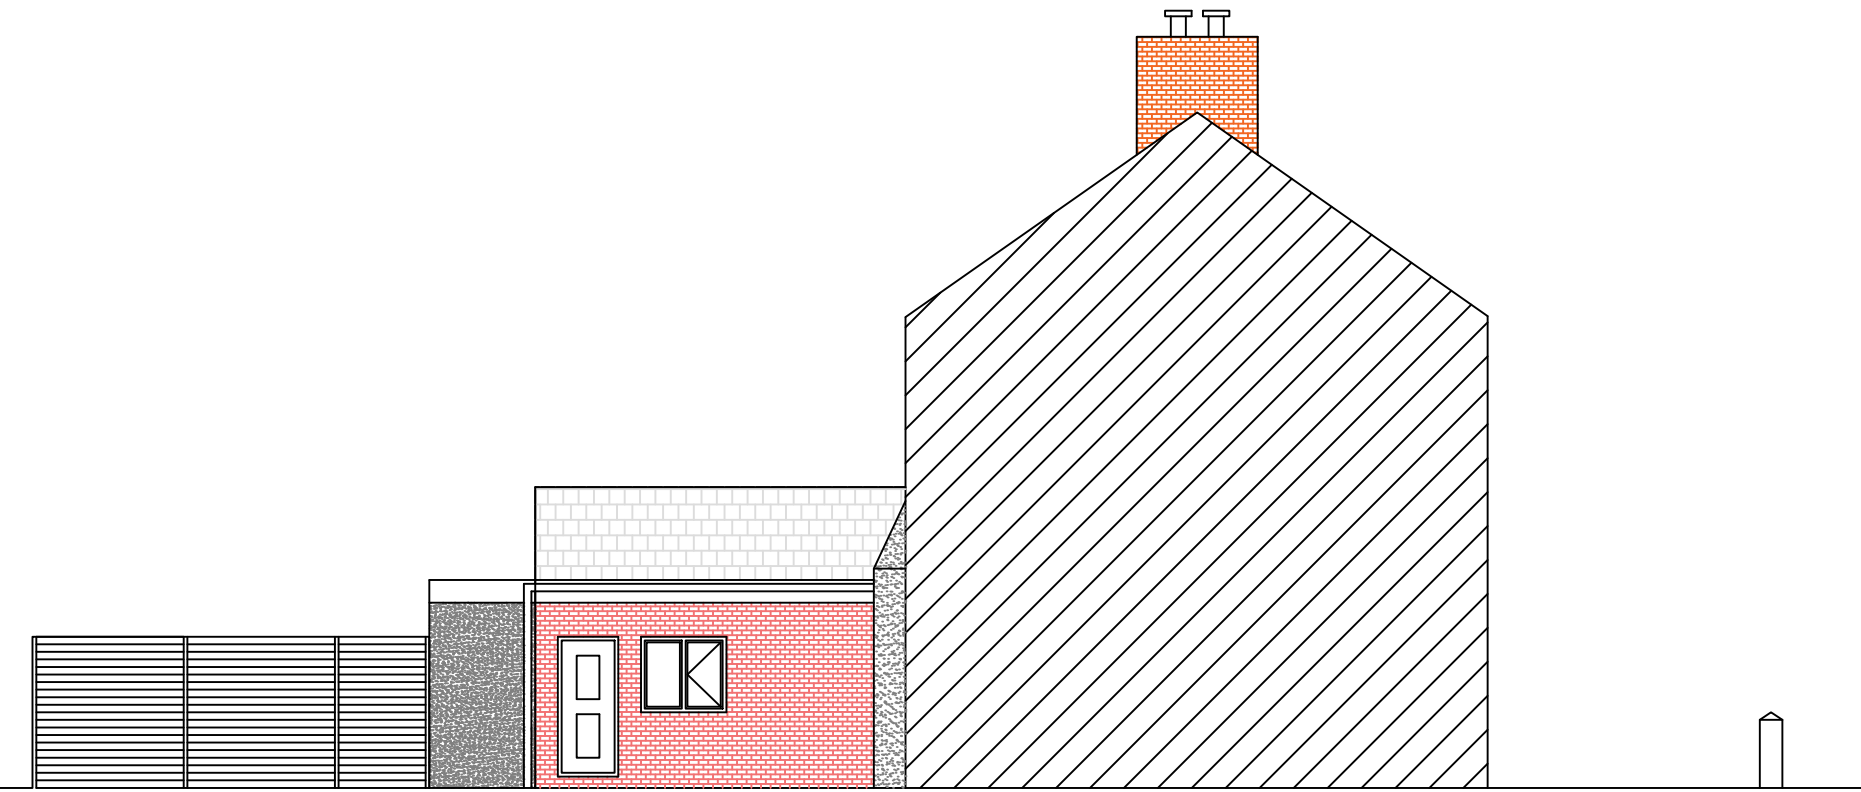

PROPOSED VIEW FROM 25 TURNBULL ROAD

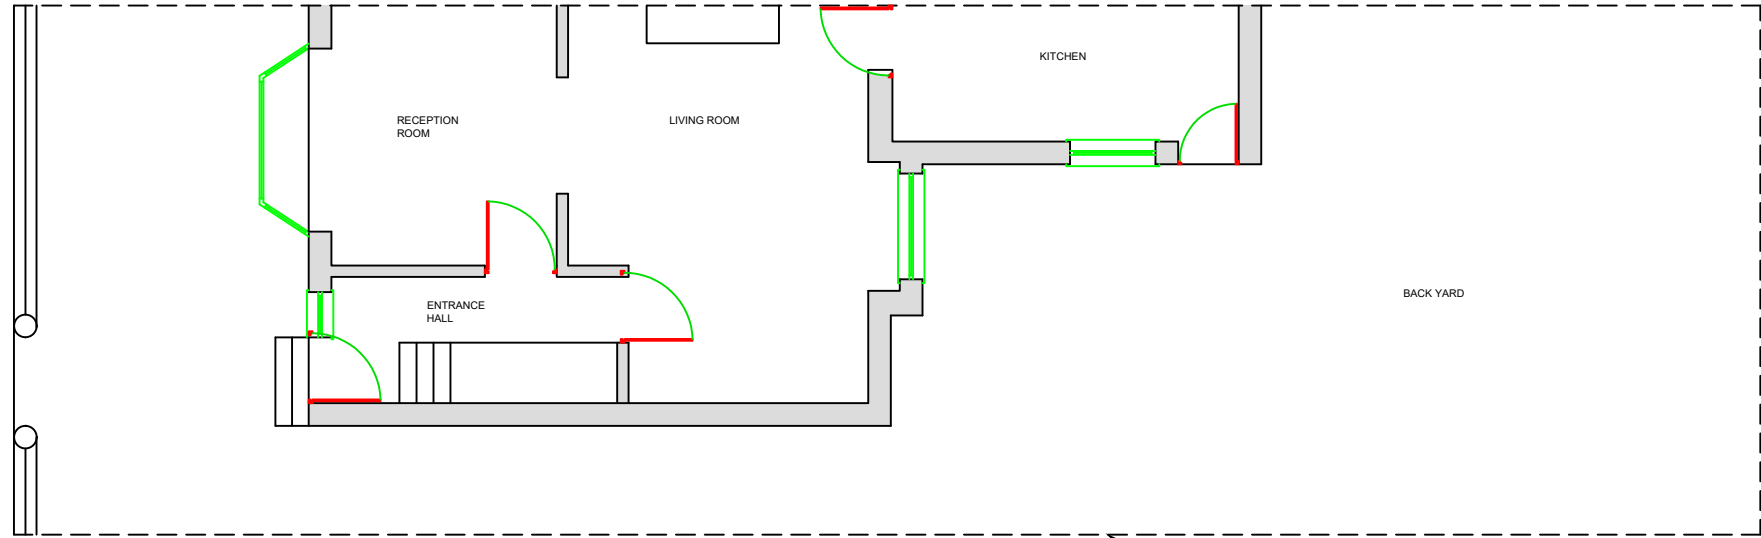

EXISTING GROUND FLOOR

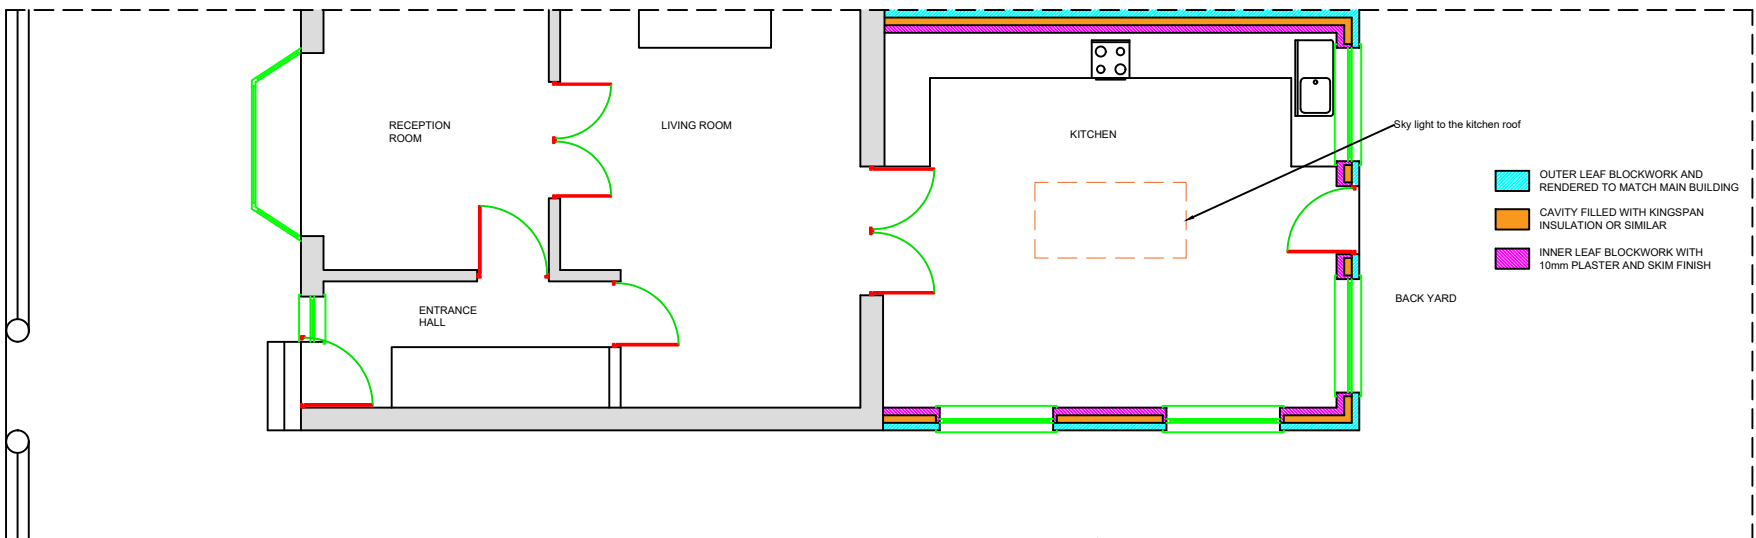

PROPOSED GROUND FLOOR

Client: Mr. Gulam Akhtar Chowdary, 27 Turnbull Road, Longsight, M/C M13 0PZ		
Company: Plans4u 35 Manchester Road, Audenshaw, M/c M34 5PZ		
Site: 27 Turnbull Road, Longsight, M13 0PZ		
Title: Rear extension to kitchen to form additional living area		
Scale: 1:100	Date: 8 Sept 2021	Drawn by: M. Rasul
Project No: 2789	Amended: 5.12.21	