
SITE LOCATION PLAN

Site 4. Hardman Square South Side
MANCHESTER
M3 3EB

Scale 1:1250@A2

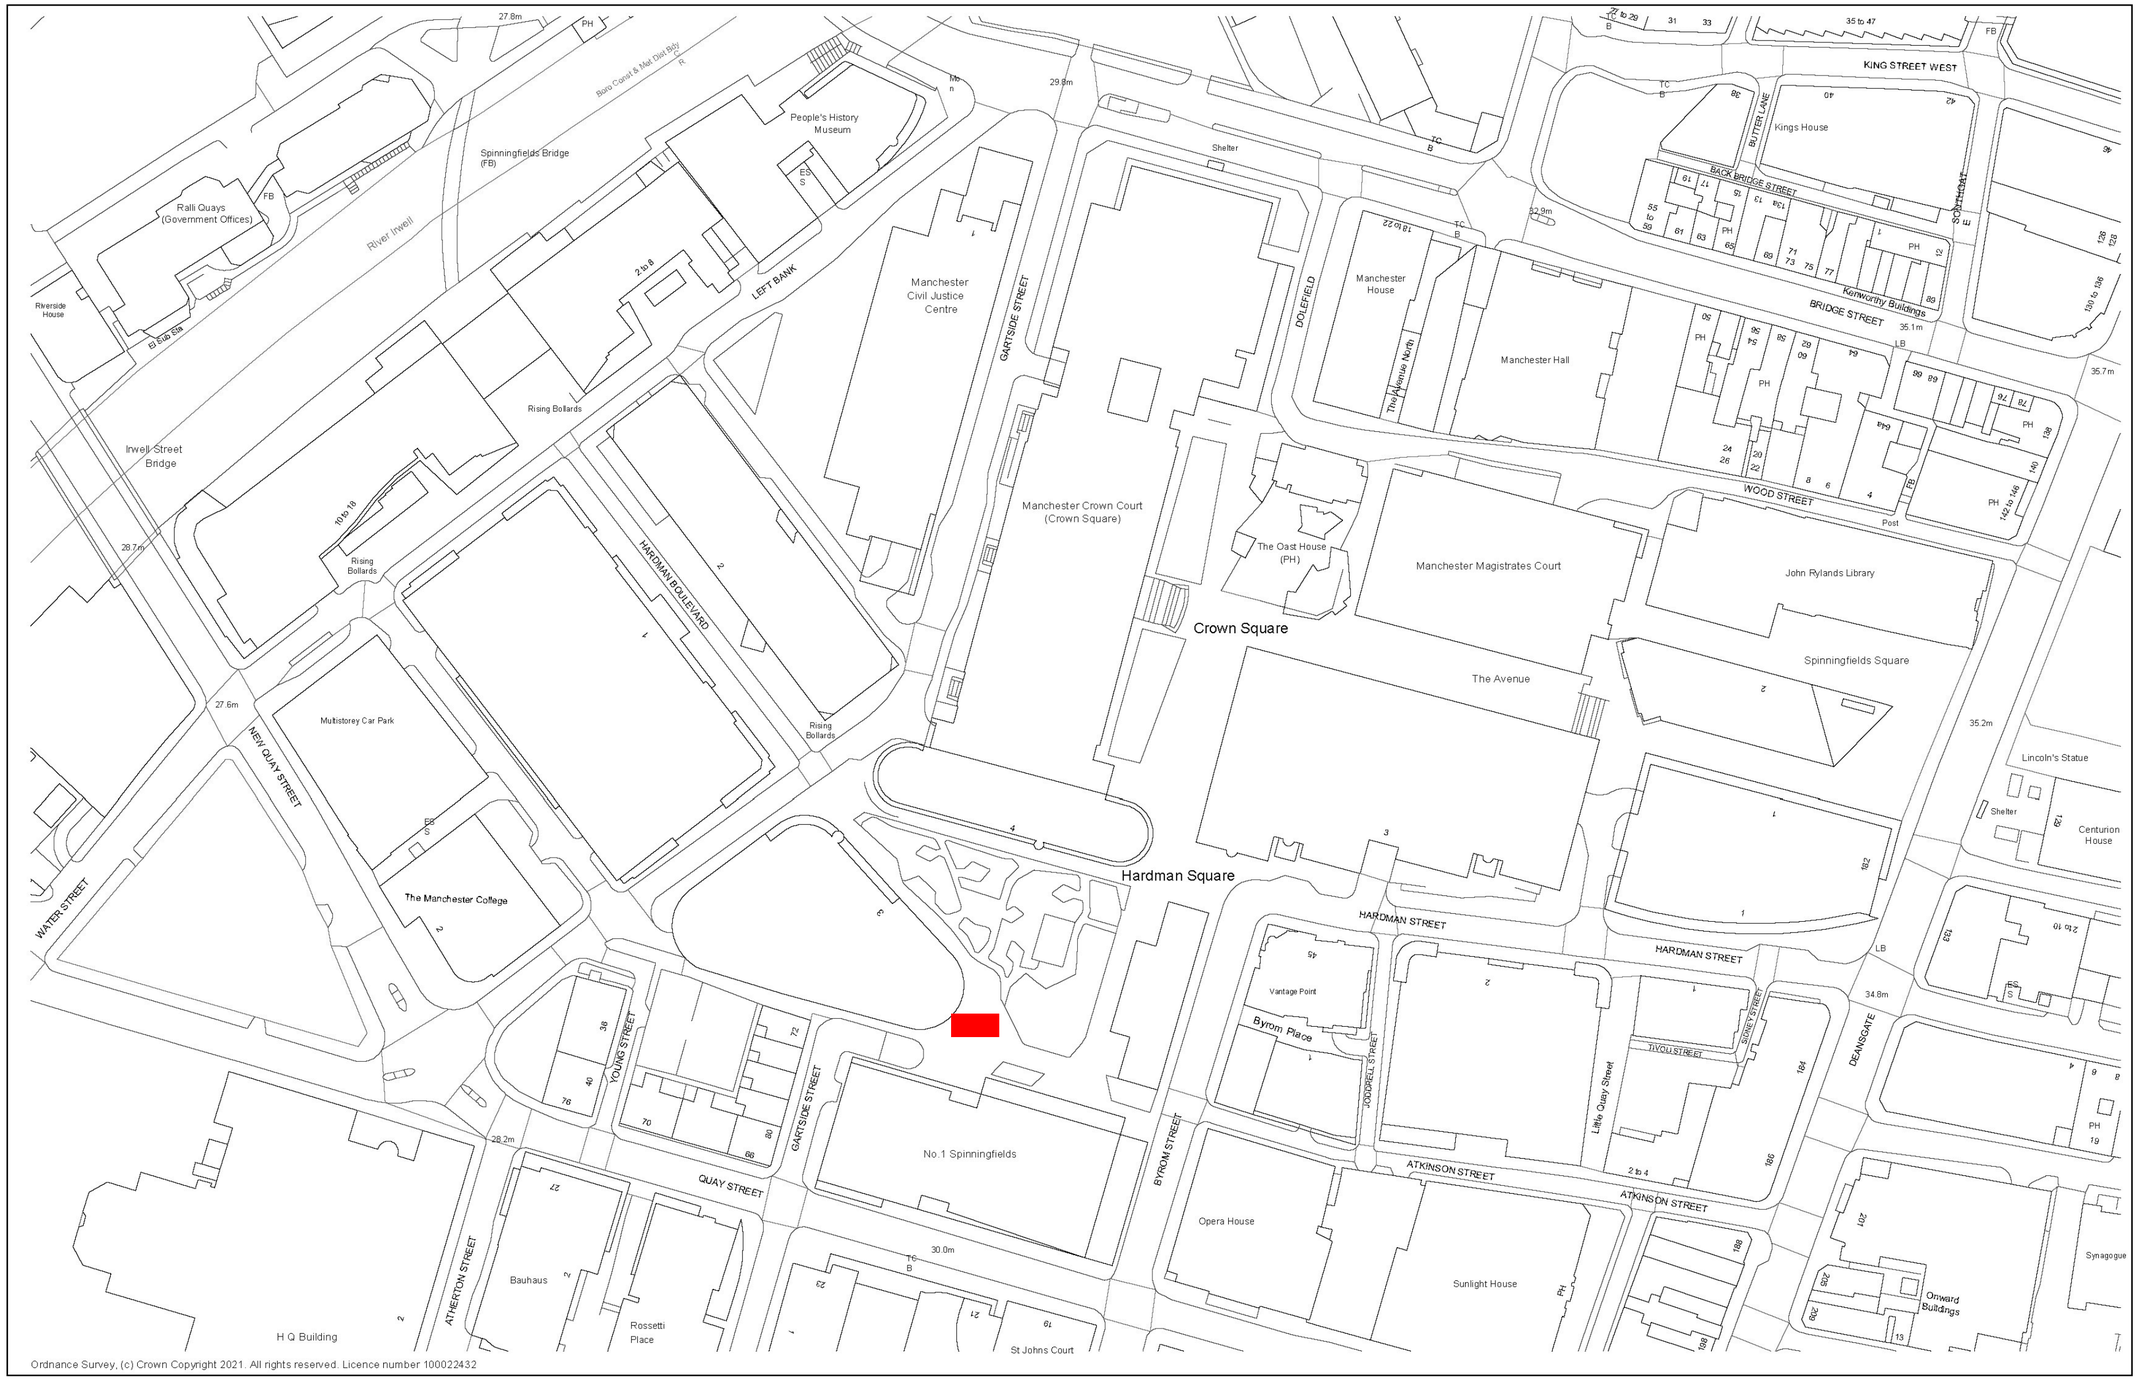

Ordnance Survey, (c) Crown Copyright 2021. All rights reserved. Licence number 100022432

N

metropolis pd as green