



INSET 1 - NORTHERN ACCESS

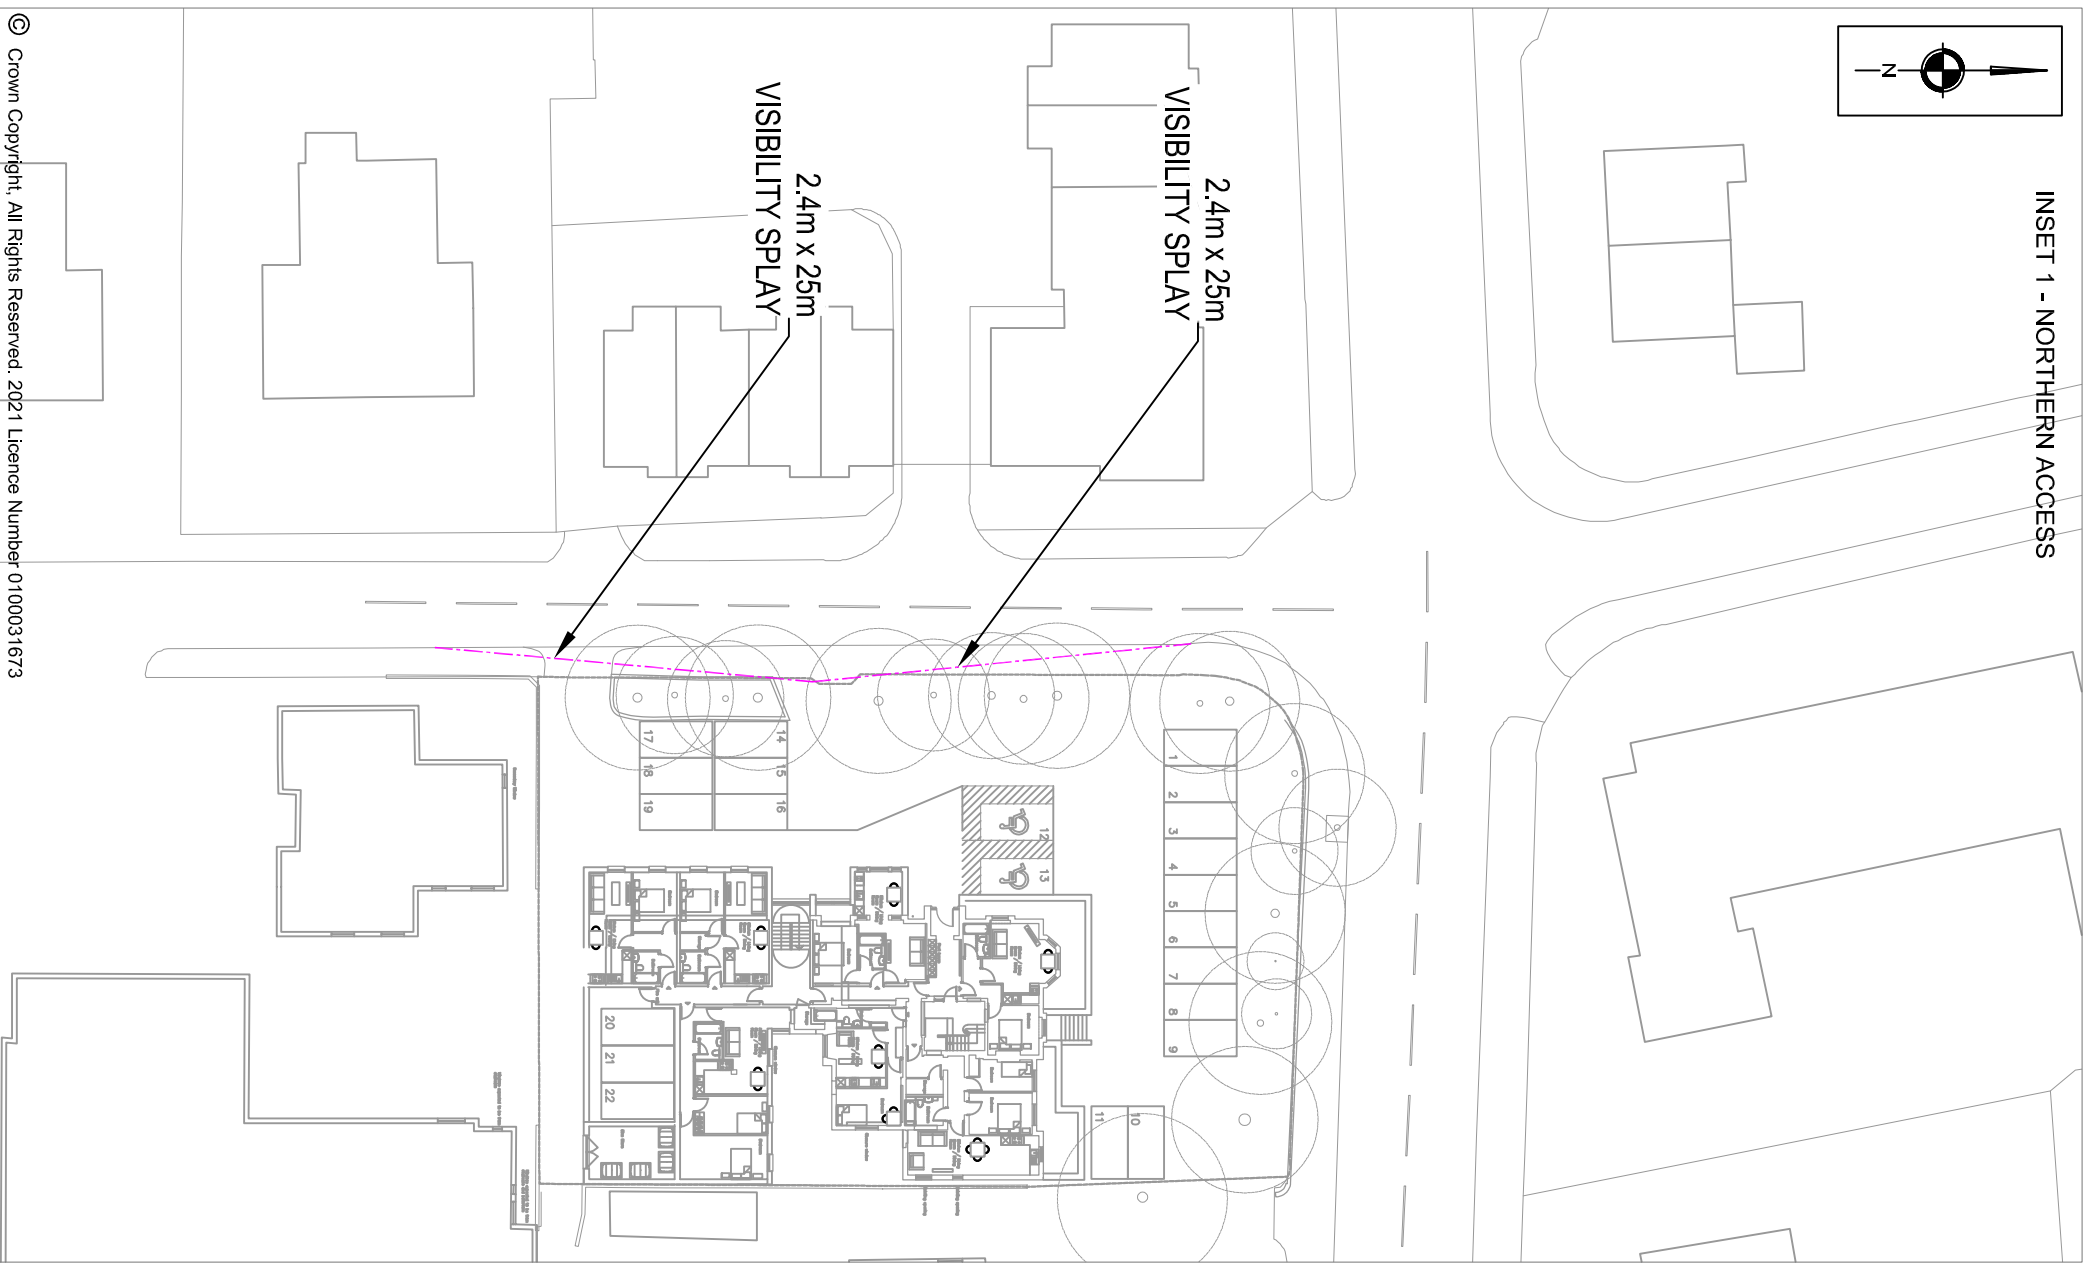


INSET 2 - SOUTHERN ACCESS

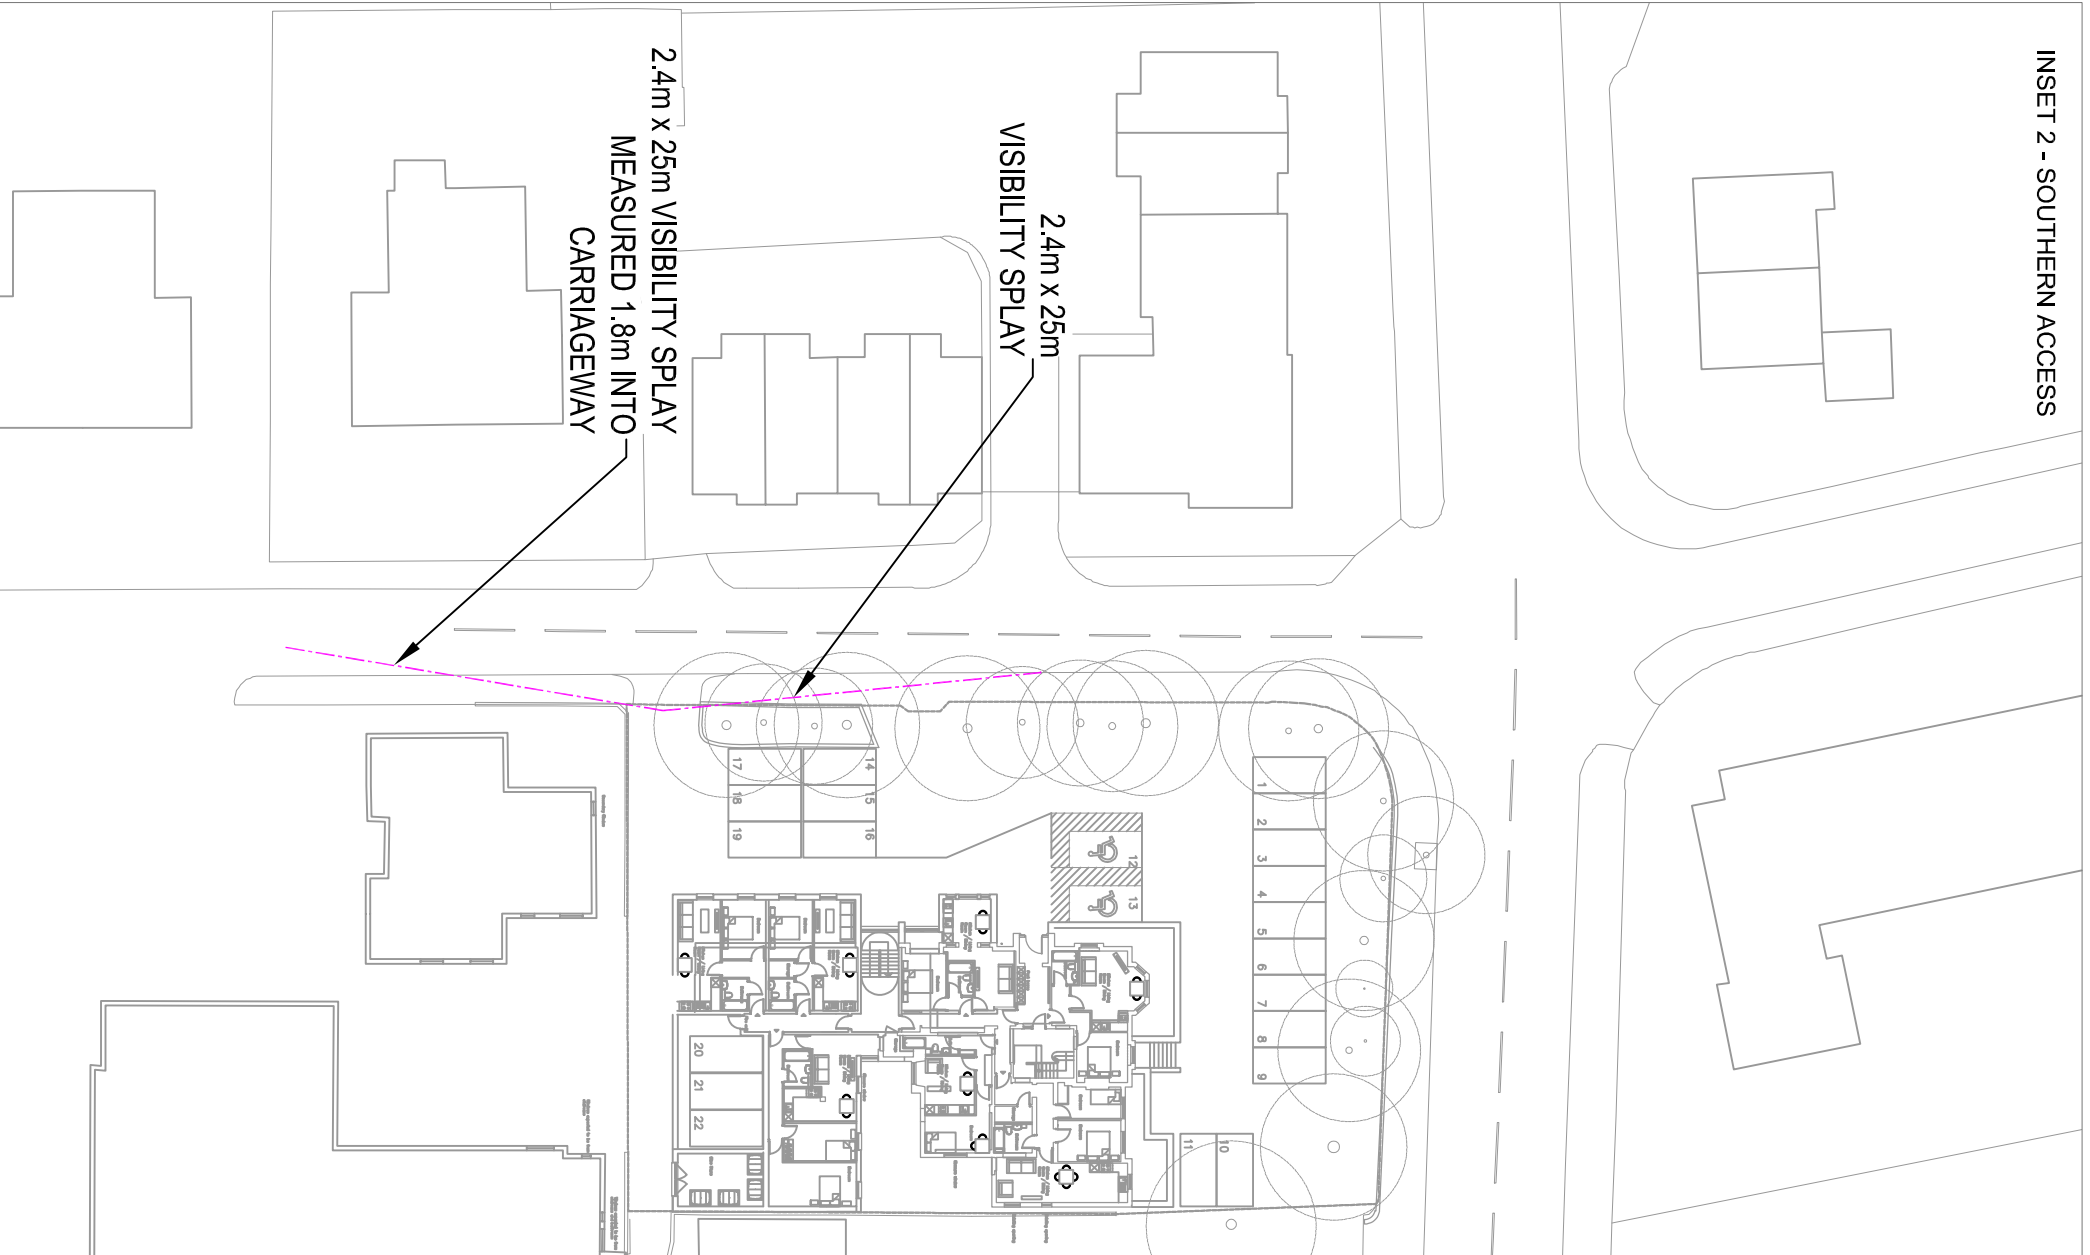

NOTES

REVISIONS

REV	DESCRIPTION	DATE	BY
-	-	-	-

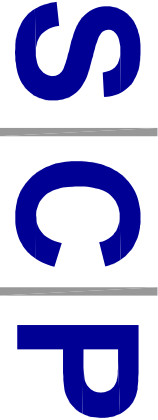

Transportation Planning : Infrastructure Design

Cathryn Chambers, 19 York Street, Manchester, M2 3BA, Tel 0161 832 4400,
www.scptransport.co.uk, Email info@scptransport.co.uk

Client Name:

T&A TEXTILE AND HOSIERY LIMITED

Project Title:

8 POLYGON ROAD, CRUMPSALL,
MANCHESTER

Drawing Title:

VISIBILITY SPLAYS

Drawn By:

MC

Date: 14.05.2021

Checked:

MD

Scale: 1:500 @ A3

Status:

PLANNING

Approved/Unapproved:

Drawing No.

SCP/200772/F01

Rev.

-