


EXISTING AND PROPOSED VIEWS



Existing Loop
Screen Position

Proposed Loop
Screen Relocation

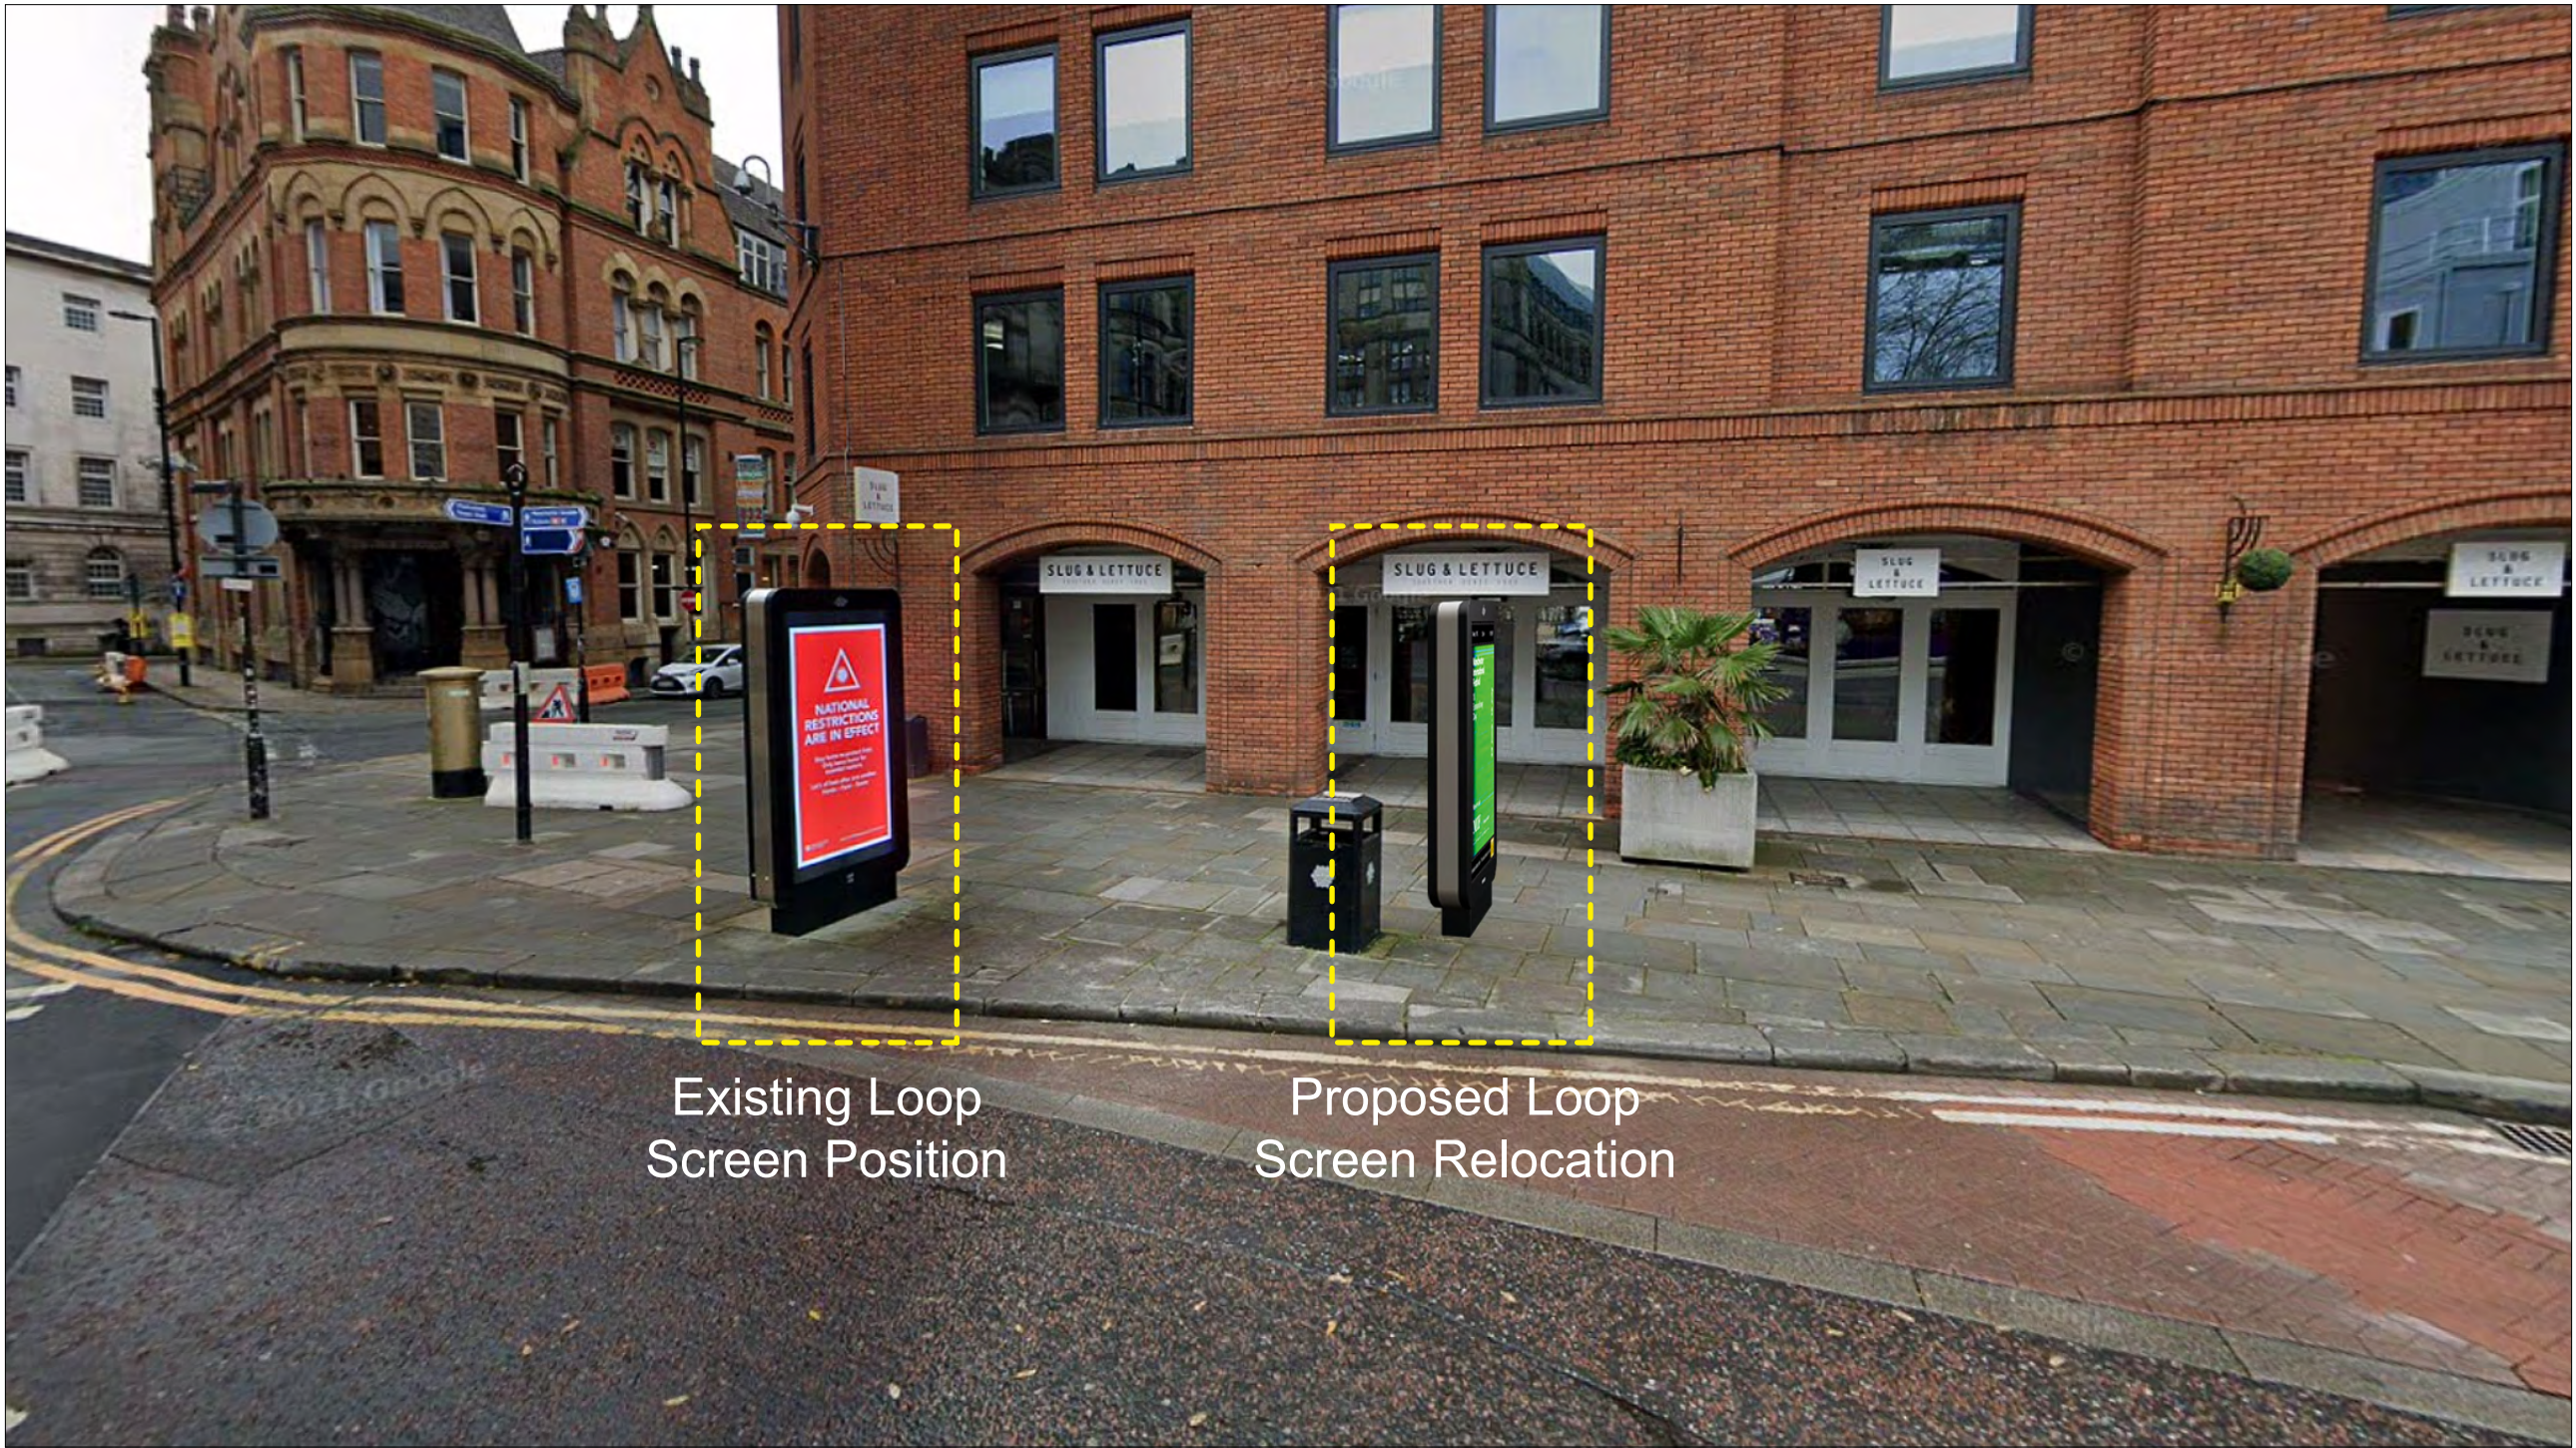

Site:

Loop Screen outside Heron House,
11-12 Albert Sq, Manchester M2 5HD

Proposal:

Relocation of exiting loop screen

Dwg:

Existing & Proposed
Views

Date:

05/08/2021

Dwg. No:

PY4110-005

Scale 1:100@A3

N/A