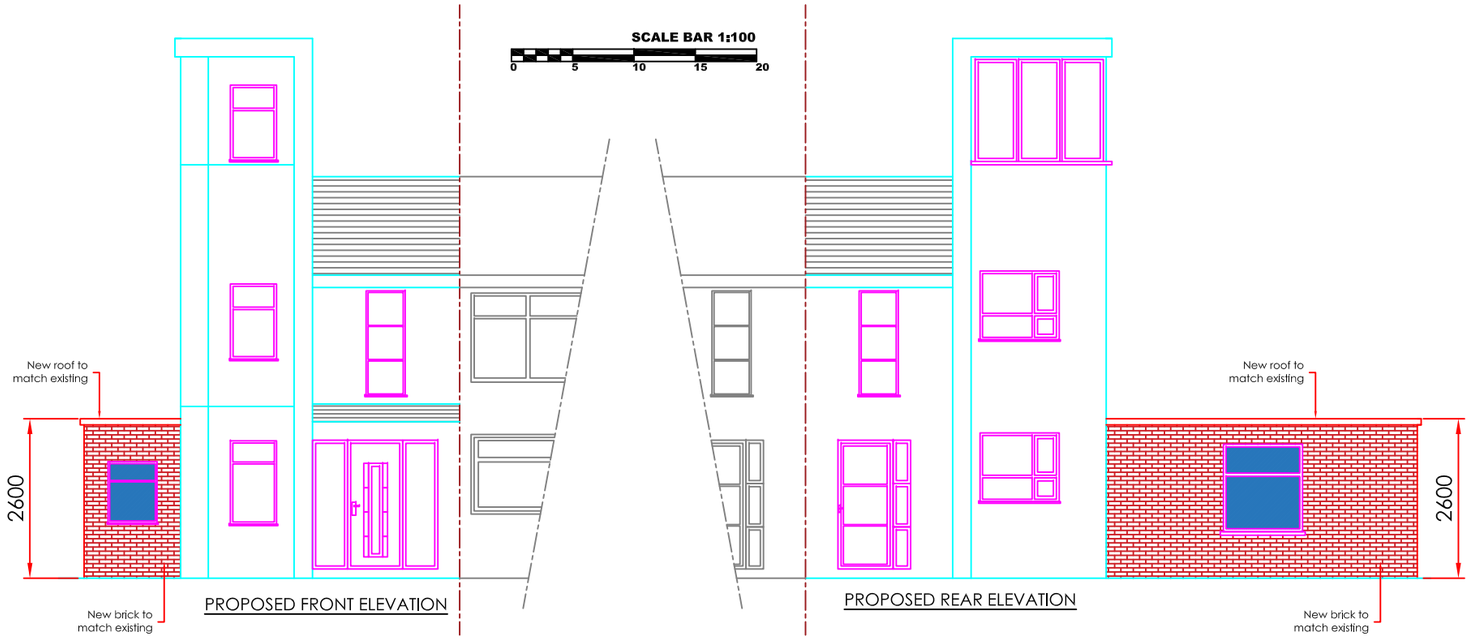

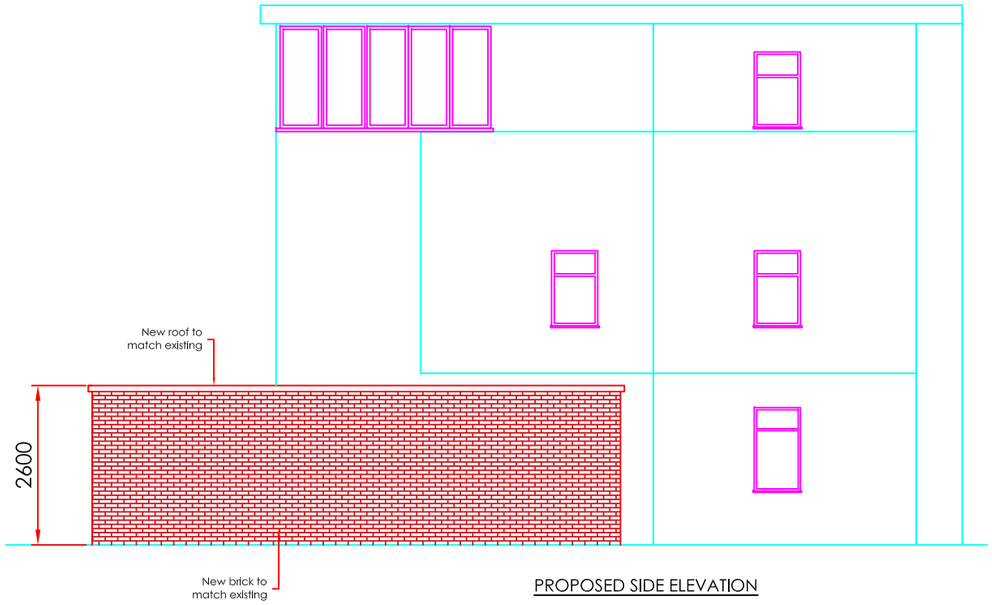

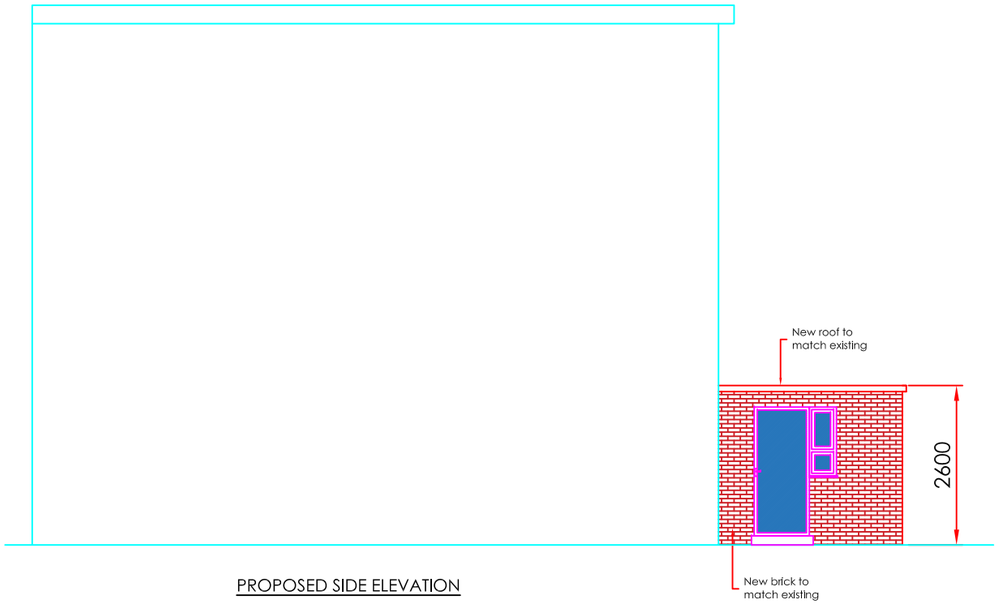

30 Bilsborrow Road
Proposed Elevations
Scale: 1:100 @ A3