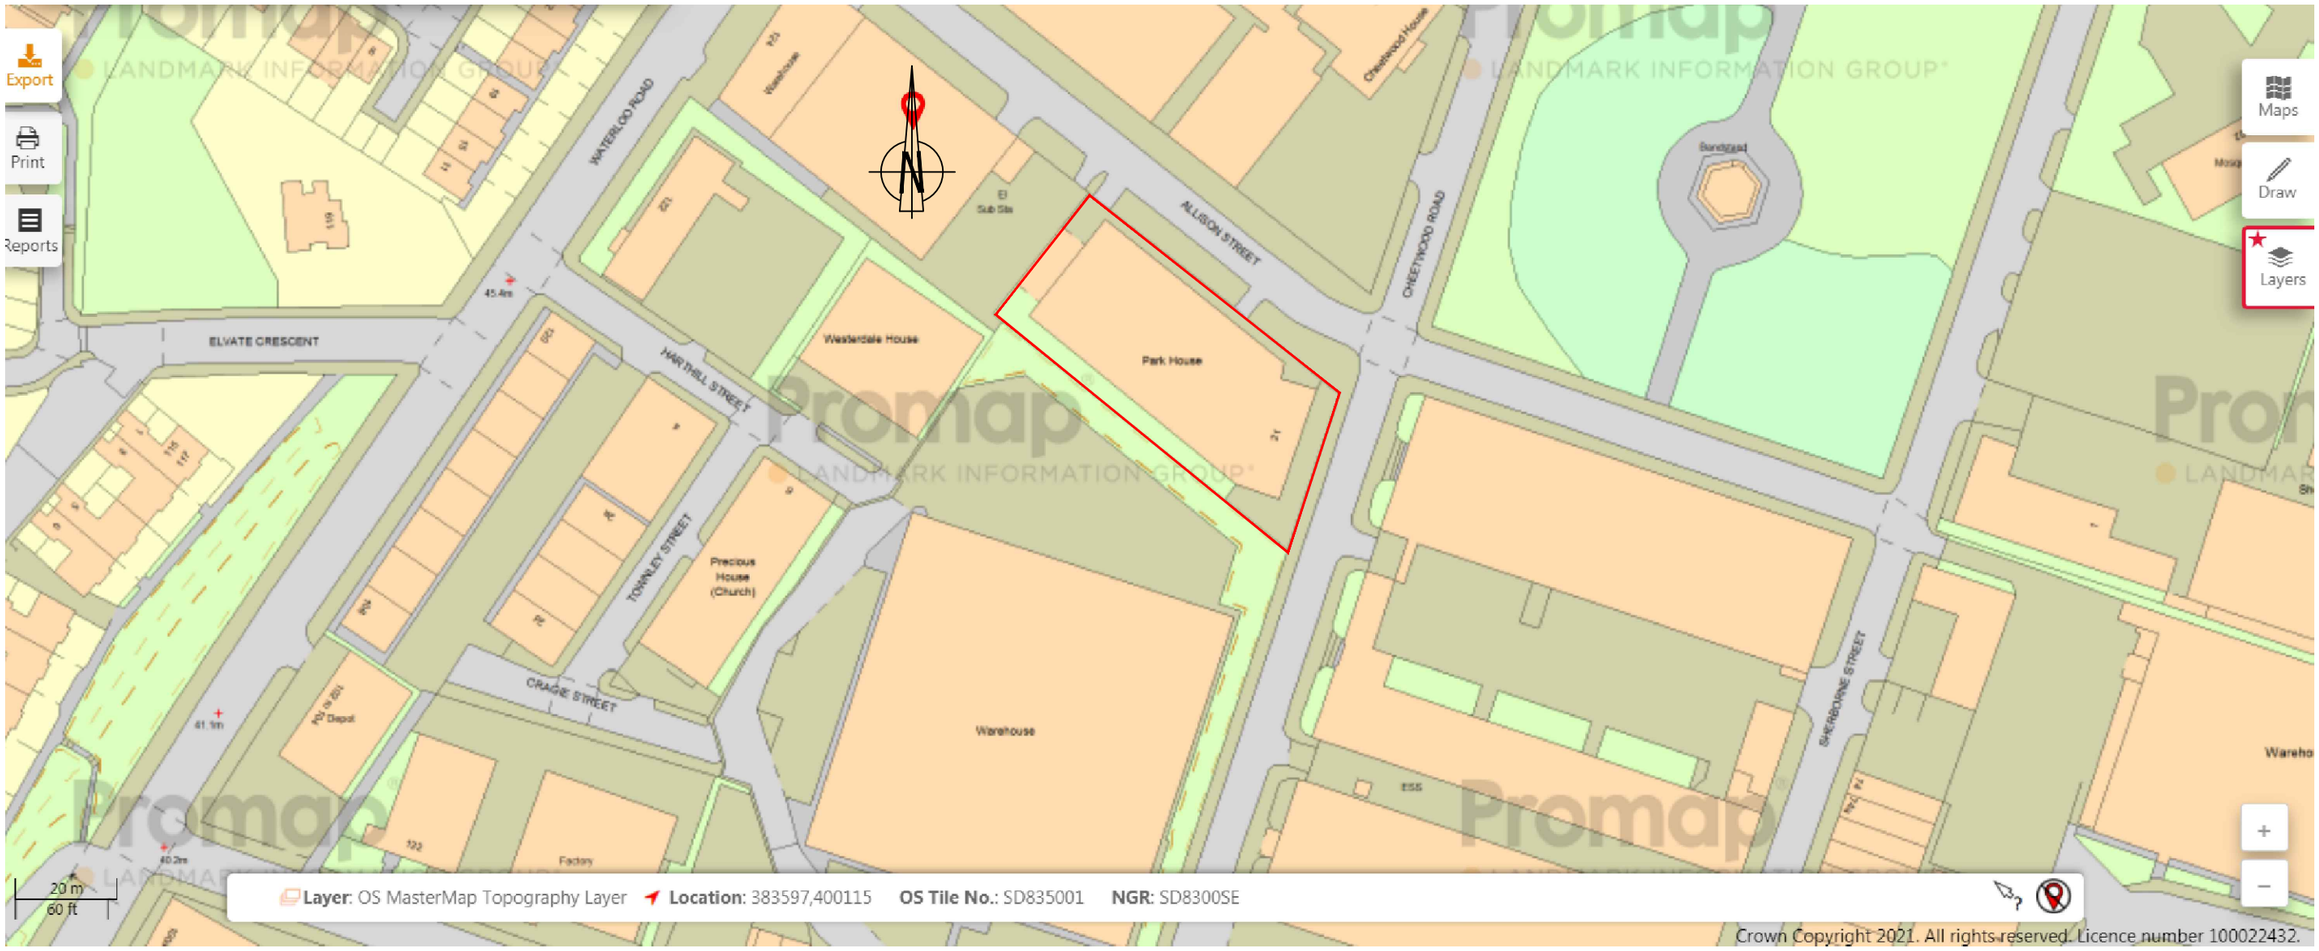

LOCATION PLAN

SUB DIVISION, PARK HOUSE, ALLISON STREET

SCALE 1:1250 @ A3

FOB Design (UK) Ltd
72A Water Lane,
Wilmslow, Cheshire. SK9 5**BB**
01625 251644
office@fob-design.com www.fob-design.com

REV | DATE | DRAWN BY

Copyright of fob design (UK) Ltd, all rights reserved.
All information contained within this drawing remains the property of fob design. The information should not be reproduced in whole or part or modified without written consent of fob design. No information within this drawing should be modified or disclosed or passed onto third parties without written consent of fob design. Do not scale from drawing.

XXX

EMPRESS, ALLISON STREET
PROPOSED GROUND PLAN
XXX

Drawn	XXX	Status	XXX	Date	JULY 21
Checked	XXX	Original	A3	Scale	1:1250@A3

PL 01