


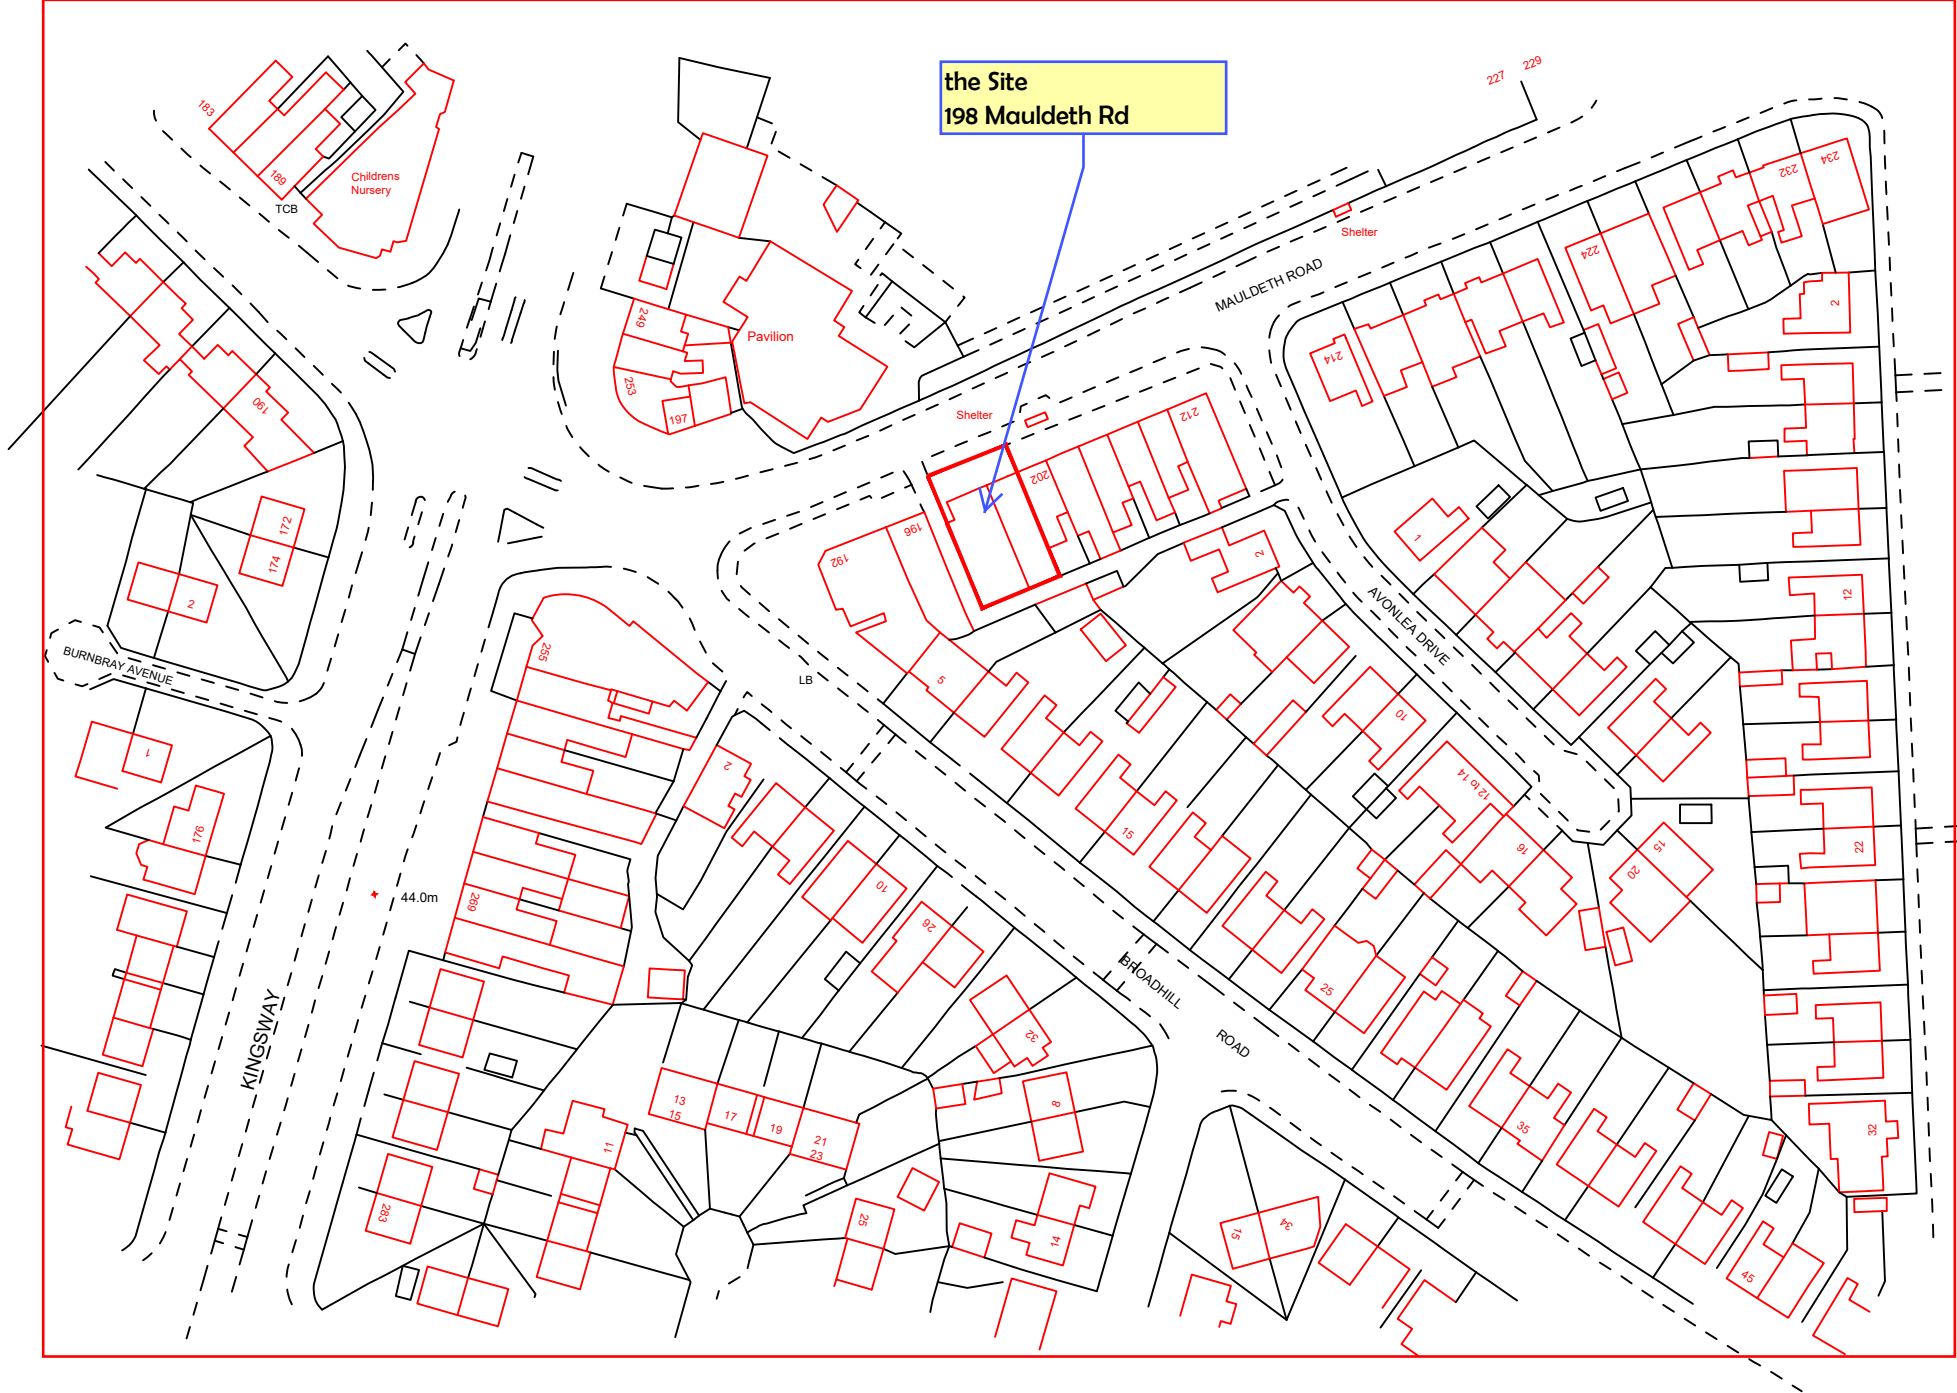

scale 1:1250

Title	Scale	Date	Local authority	Project	Client	Location	Drawing number	Revision
Location Plan	1:1250 @A3	14th dec 2021	MCC	198 Mauldeth Rd Romman	Mr. Ahmed	.		