


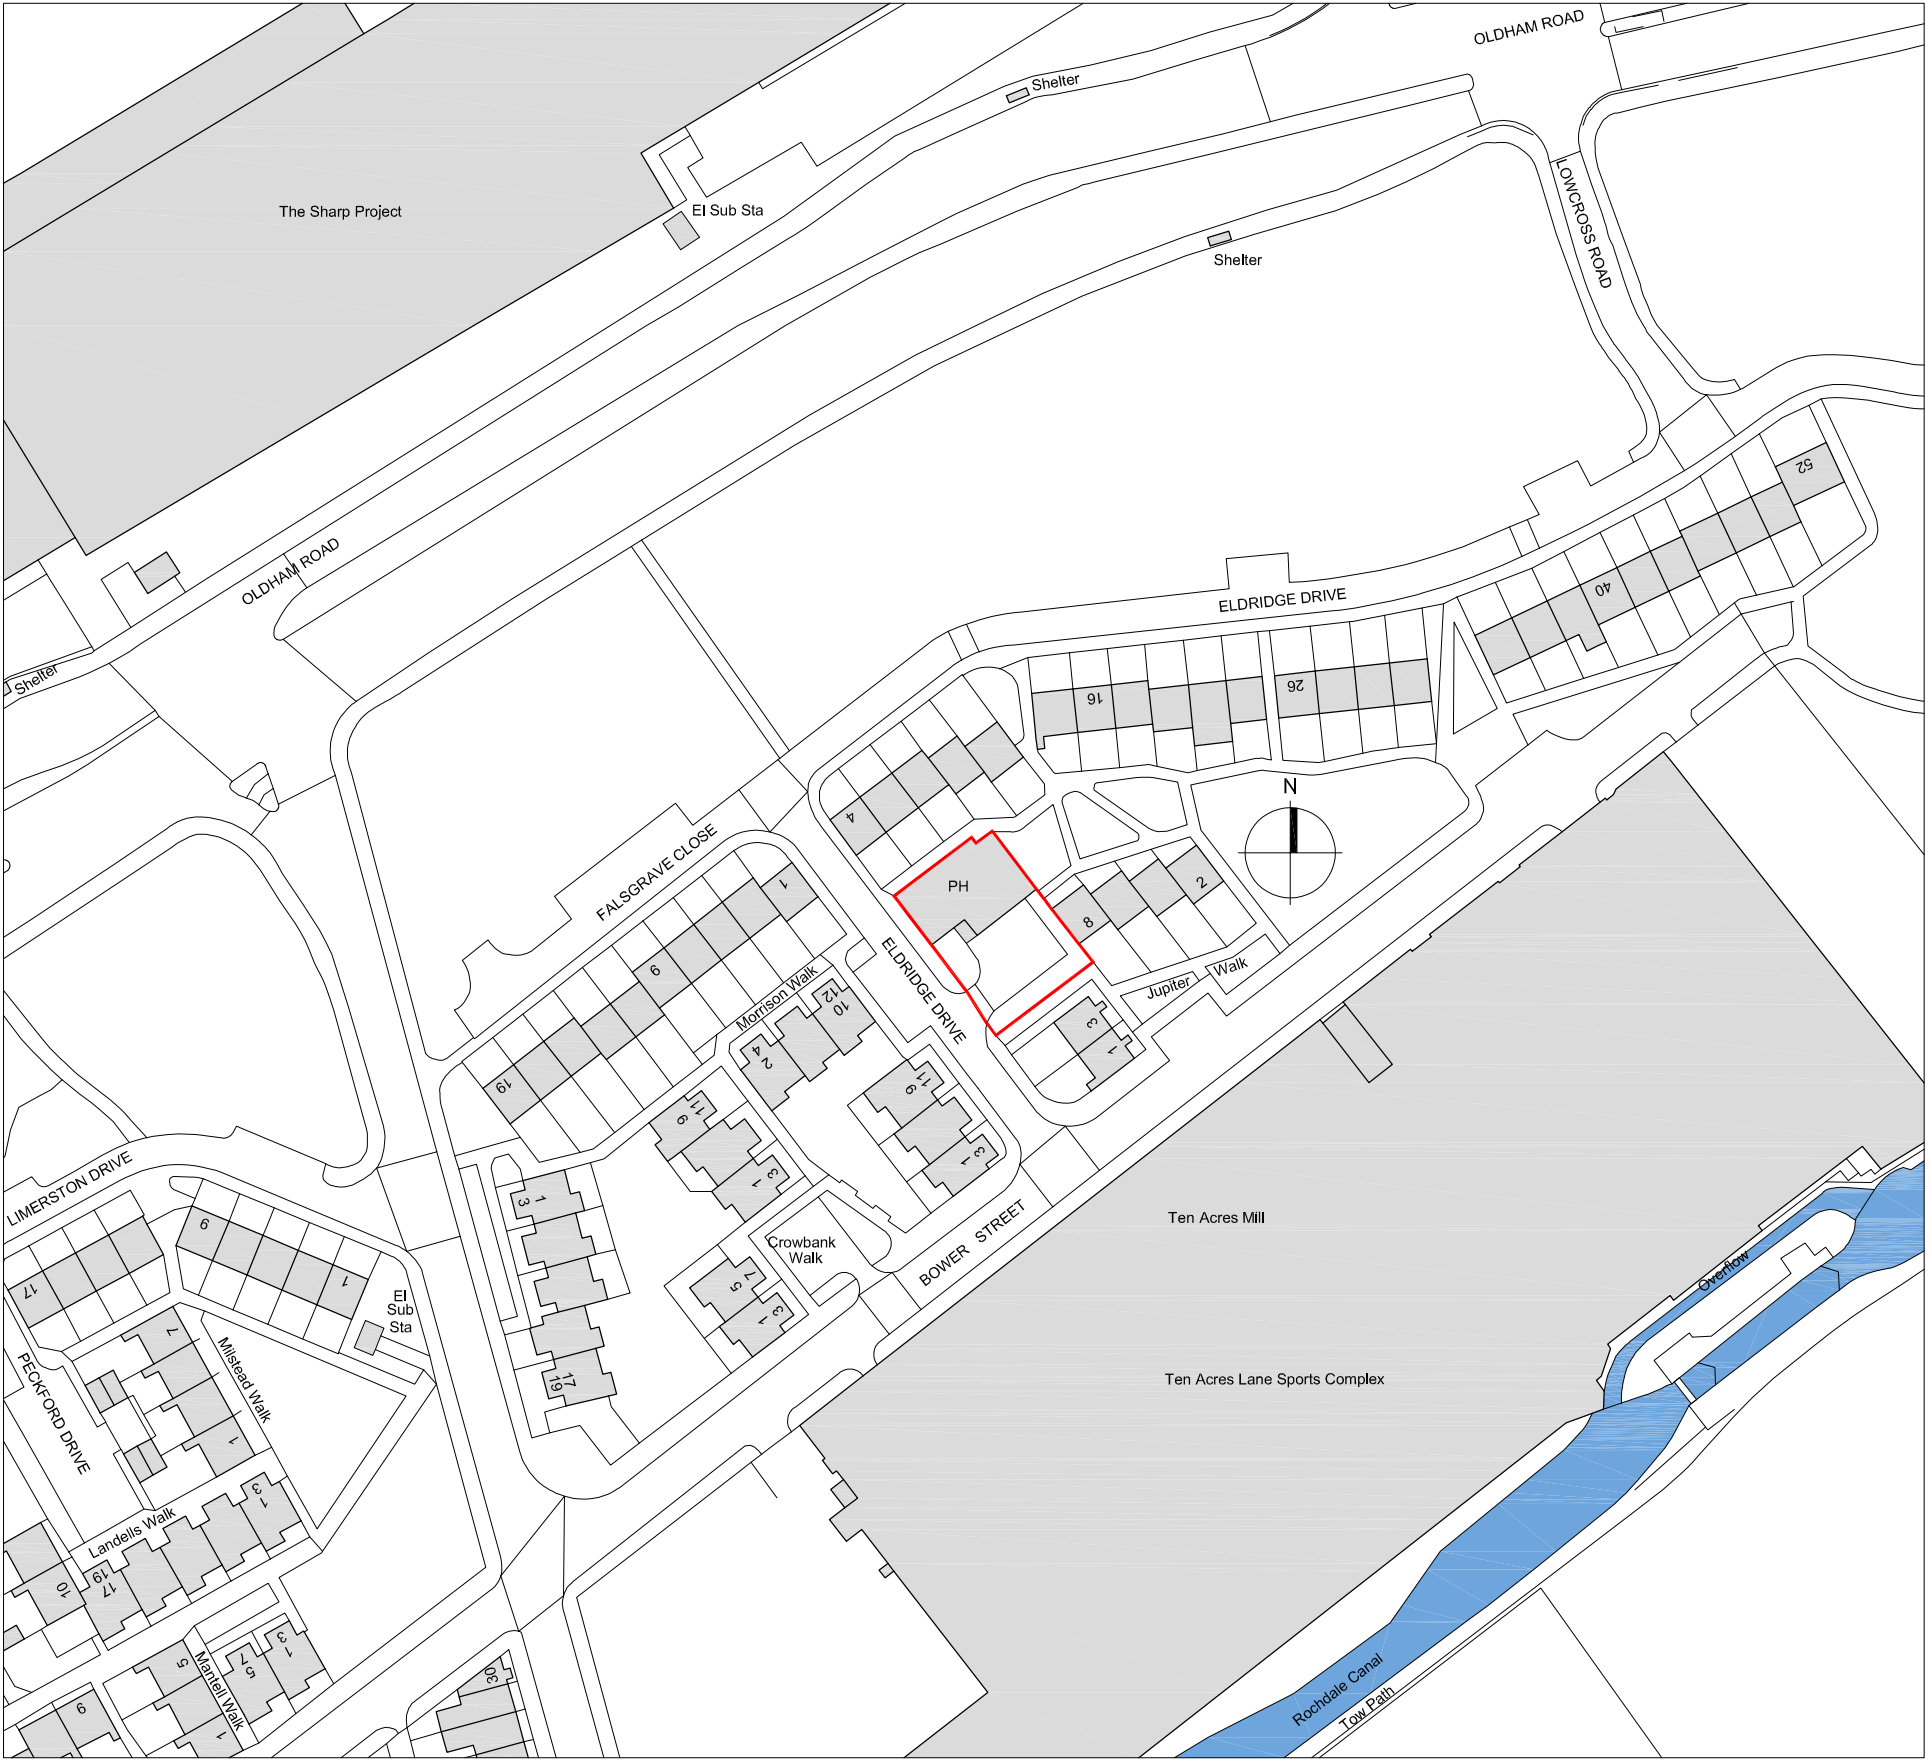

Location Plan 1:1250

Scale Bar 1:1250



All dimensions are to be checked on site, any discrepancies are to be reported to the Architect before work commences. Do not scale from this drawing.

This drawing is to be read in conjunction with all relevant consultants and specialists drawings / documents, any discrepancies are to be reported to the Architect before the affected work commences.

All structural components shown are Indicative only. Details / calculations of structural members are to be provided by the Structural Engineer.

This drawing is copyright.

A First Issue

23/11/2021

T+A Tang & Associates Ltd
Chartered Architects

Tel : 0161 877 9587
e-mail : barrytang@tangassociates.co.uk

Entrance W1, 1/F, Westwood House,
Greenwood Business Centre,
Manchester, M5 4QH, UK

Client:

Revolving Door Housing Trust

Project:

Grosvenor Arms, 2 Eldridge Drive, Manchester
M40 2DF

Drawing Title:

Location Plan

Scale:

1:1250 @ A3

Date:

November 2021

Drawing No:

9726/001

Revision:

A