



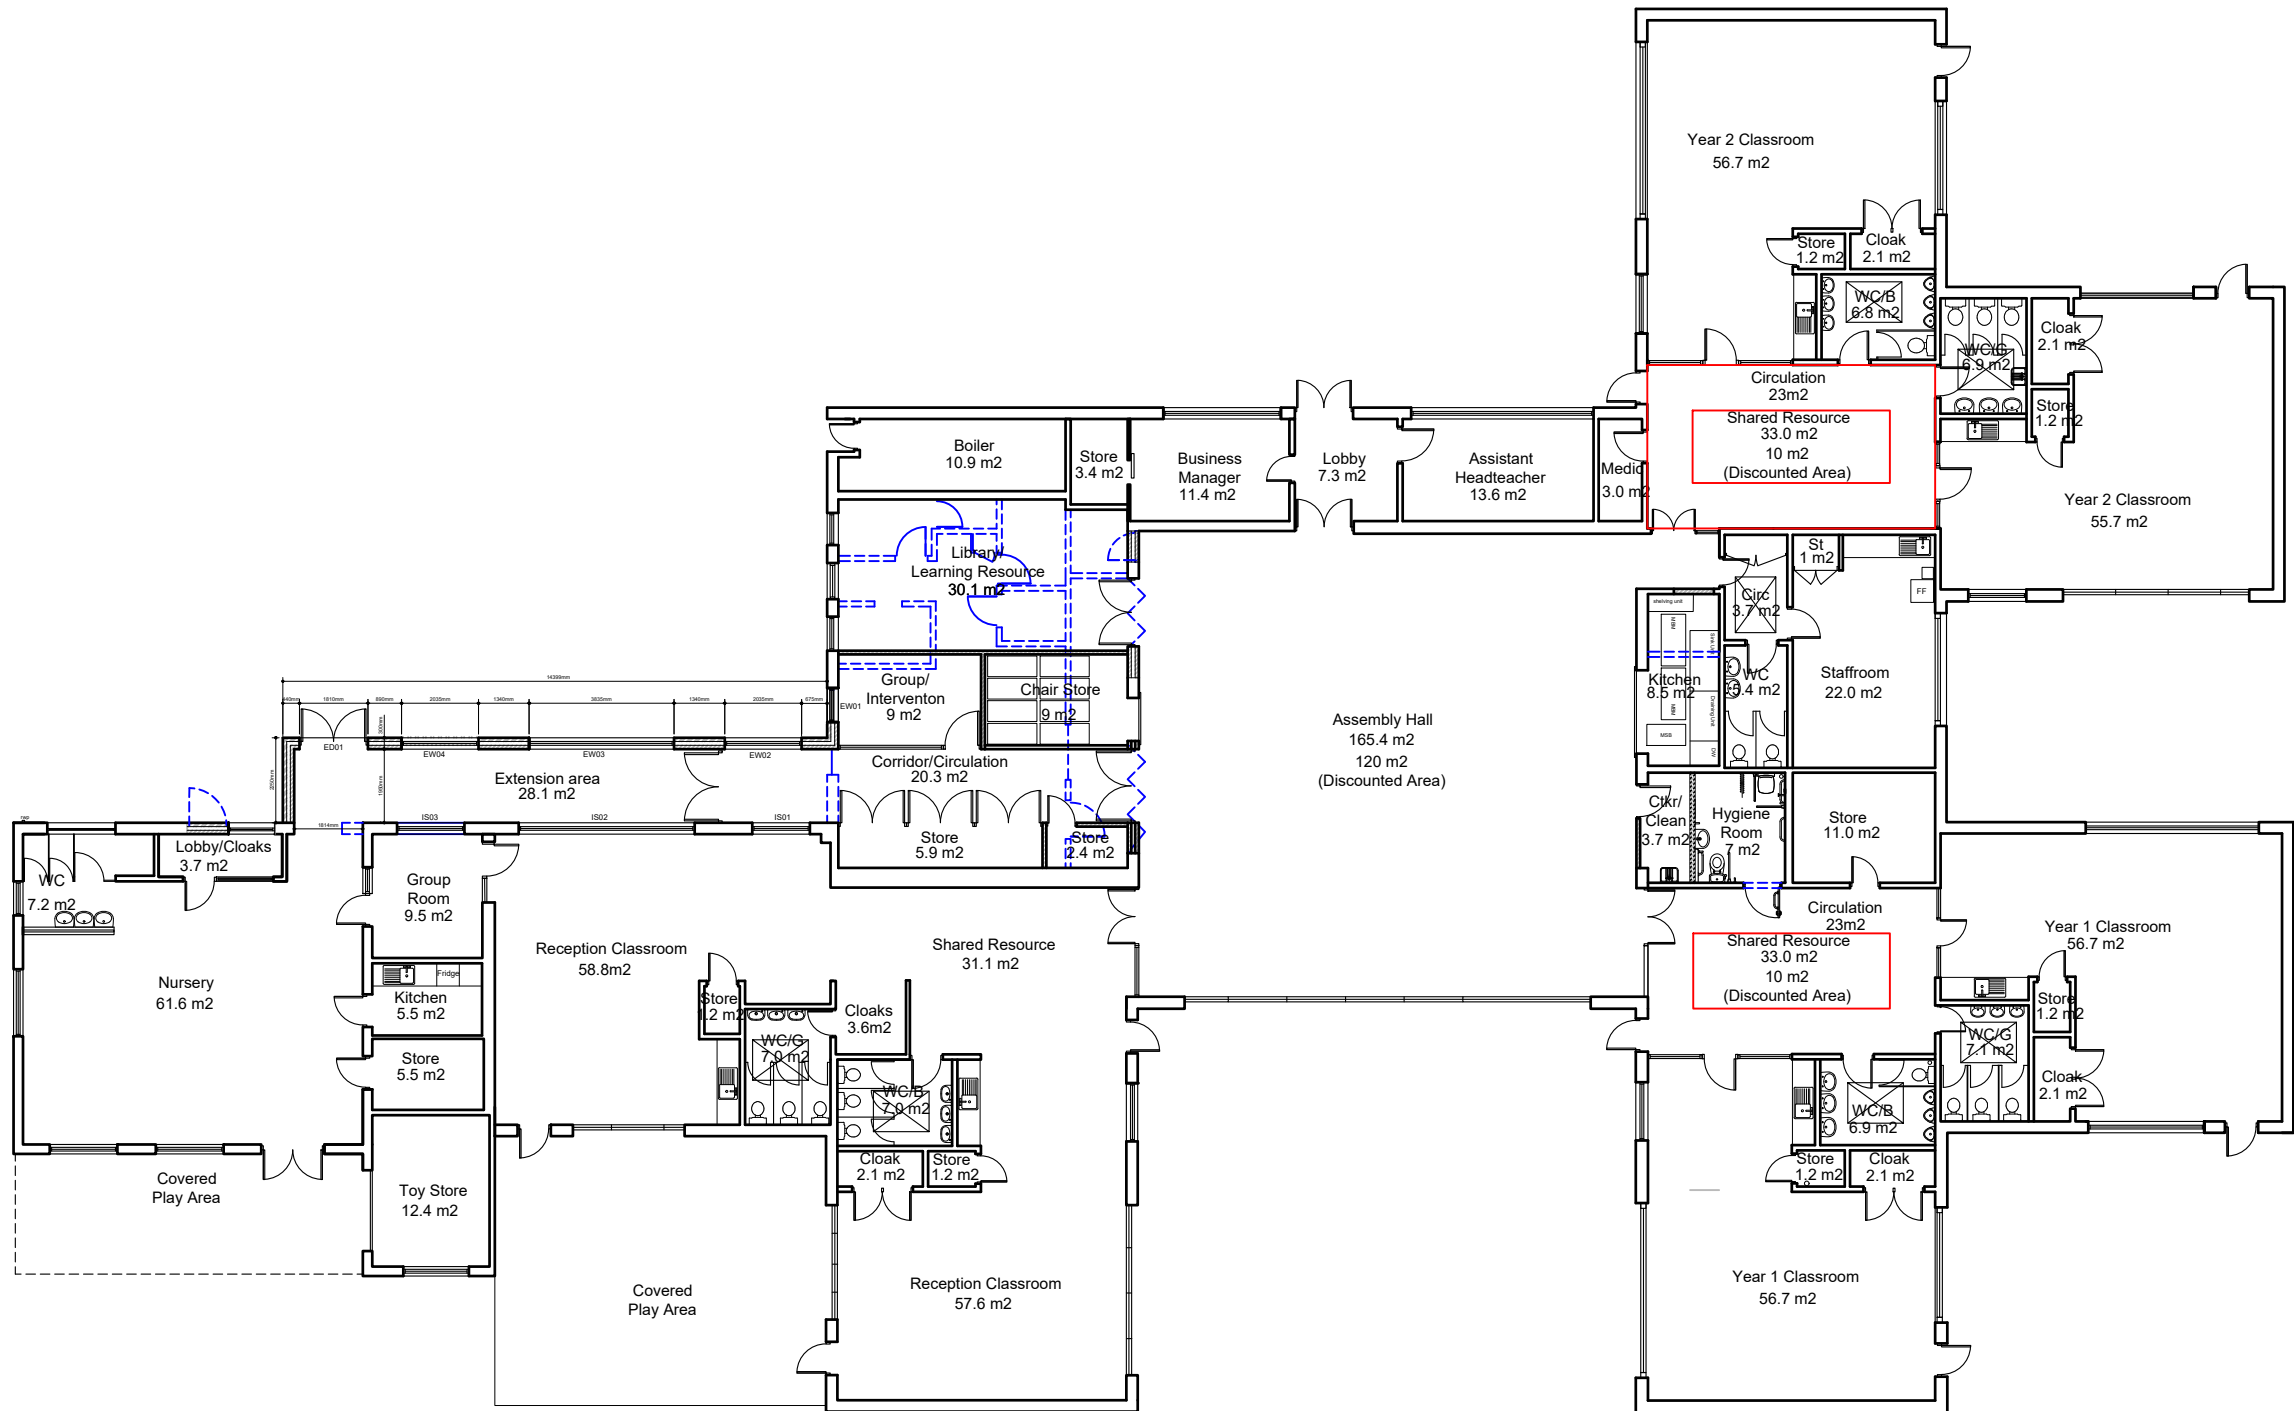

Proposed Building Layout Plan

Scale: 1:200 @A1

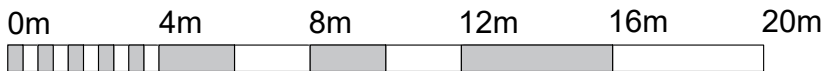

©

This drawing is Copyright and the property of Lancaster Maloney Limited and must not be reproduced in whole or in part without their written permission. Copyright is reserved. © This drawing must not be scaled. The Contractor is to report all dimensional discrepancies & errors to the Contract Administrator prior to commencing construction. It is essential that this drawing is read in conjunction with the specification and all works identified included for.

NOTES

Rev	Date	Comments	By
-----	------	----------	----

STATUS
PLANNING

Client
**St Clare's RC Primary School,
Higher Blackley**

Project Title
**Development Strategy works
involving new corridor extension**

Drawing Title
**Proposed Building Layout Plan
Infant Block**

Scale 1:200@A3	Drawn by JS	Date October 2021
Job no. 2104-03	Drawing no. 03	Revision no. N/A

lancastermaloney

Lancaster Maloney Limited Registered Office:
Equitas House Unit 6 Station View Rhino Court Stockport SK7 5ER
Tel: 0161 477 3500 Fax: 0161 477 3600
E-mail: enquiries@lancastermaloney.co.uk www.lancastermaloney.co.uk
Registered in England No 4846621