



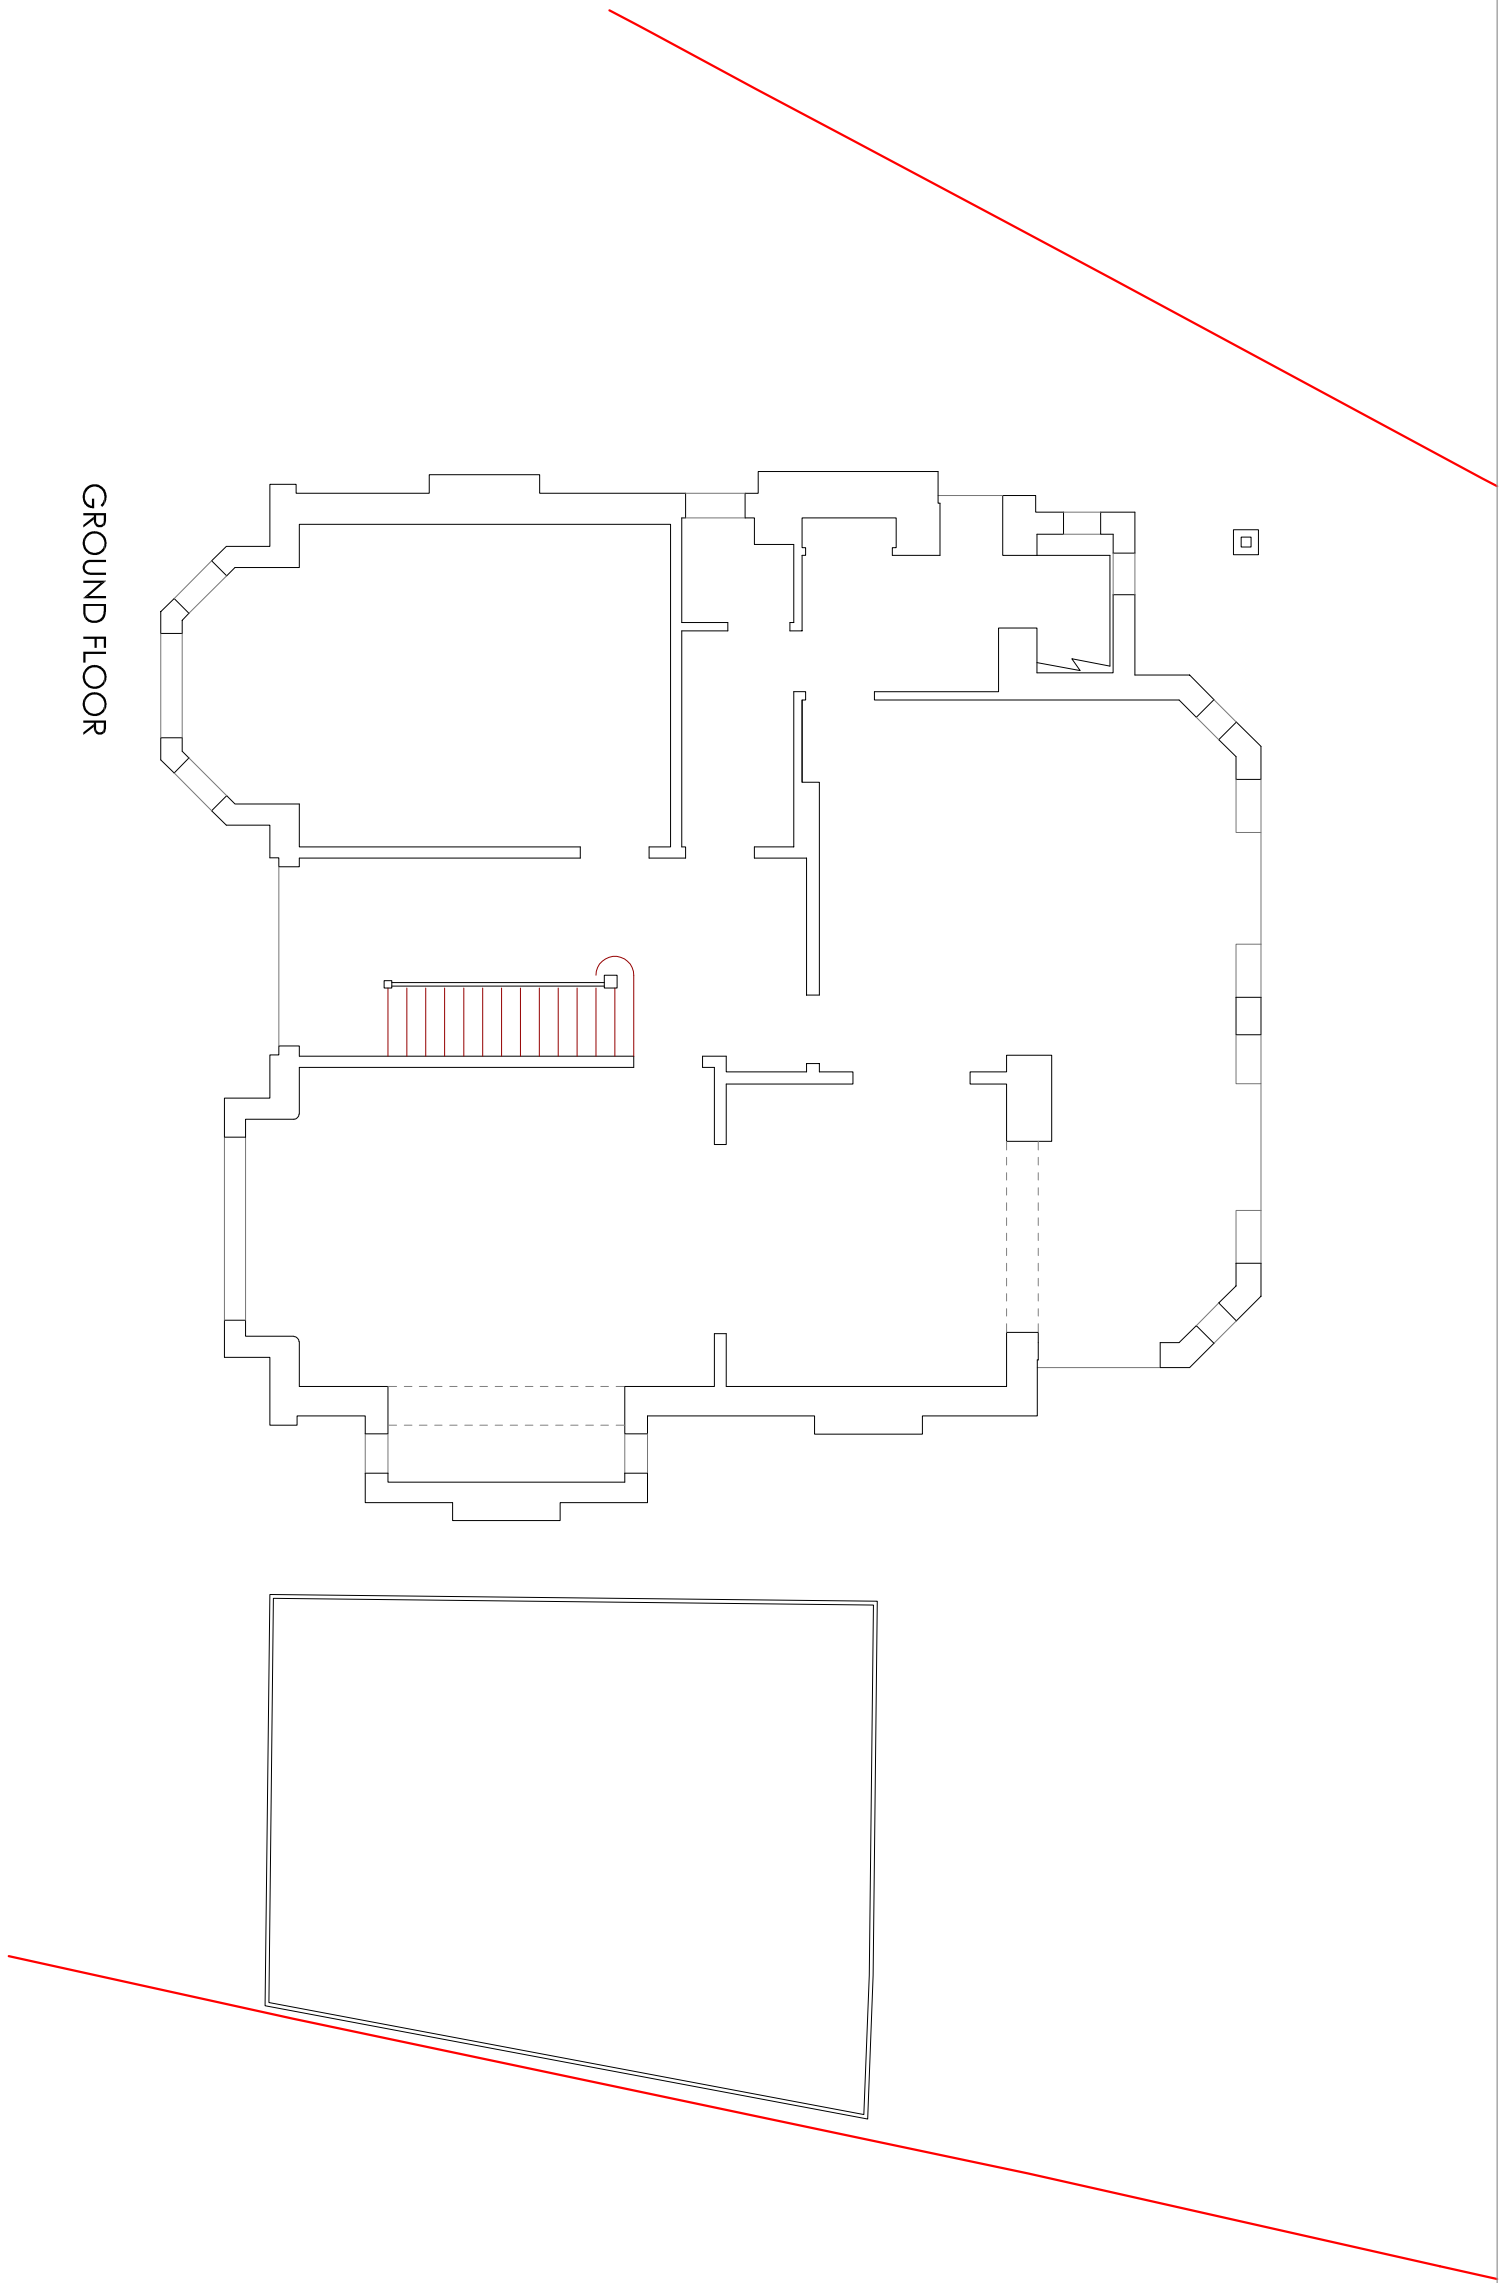

GROUND FLOOR

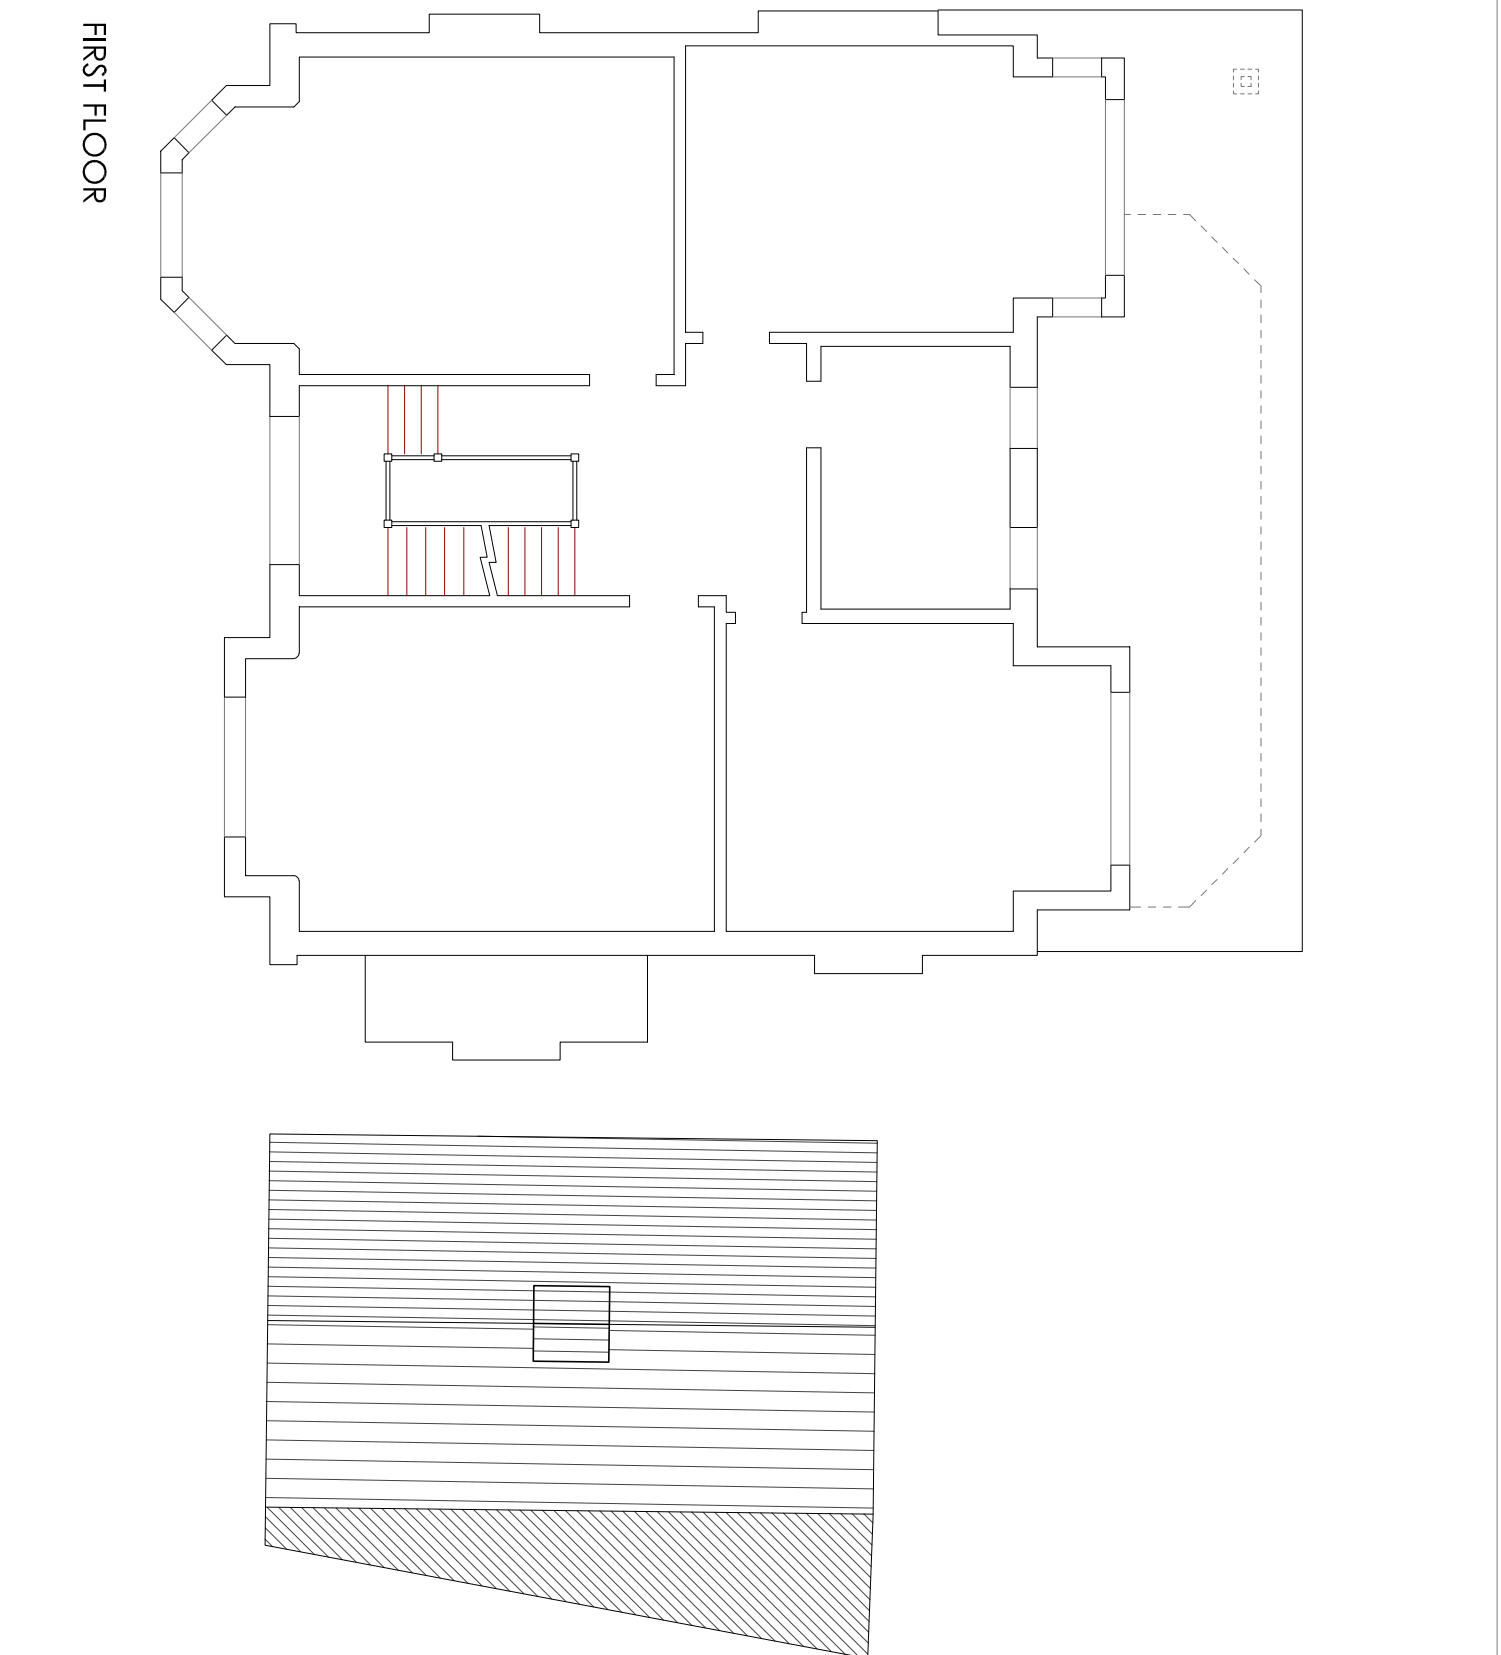


FIRST FLOOR




FRONT ELEV (North)



REAR ELEV (South)

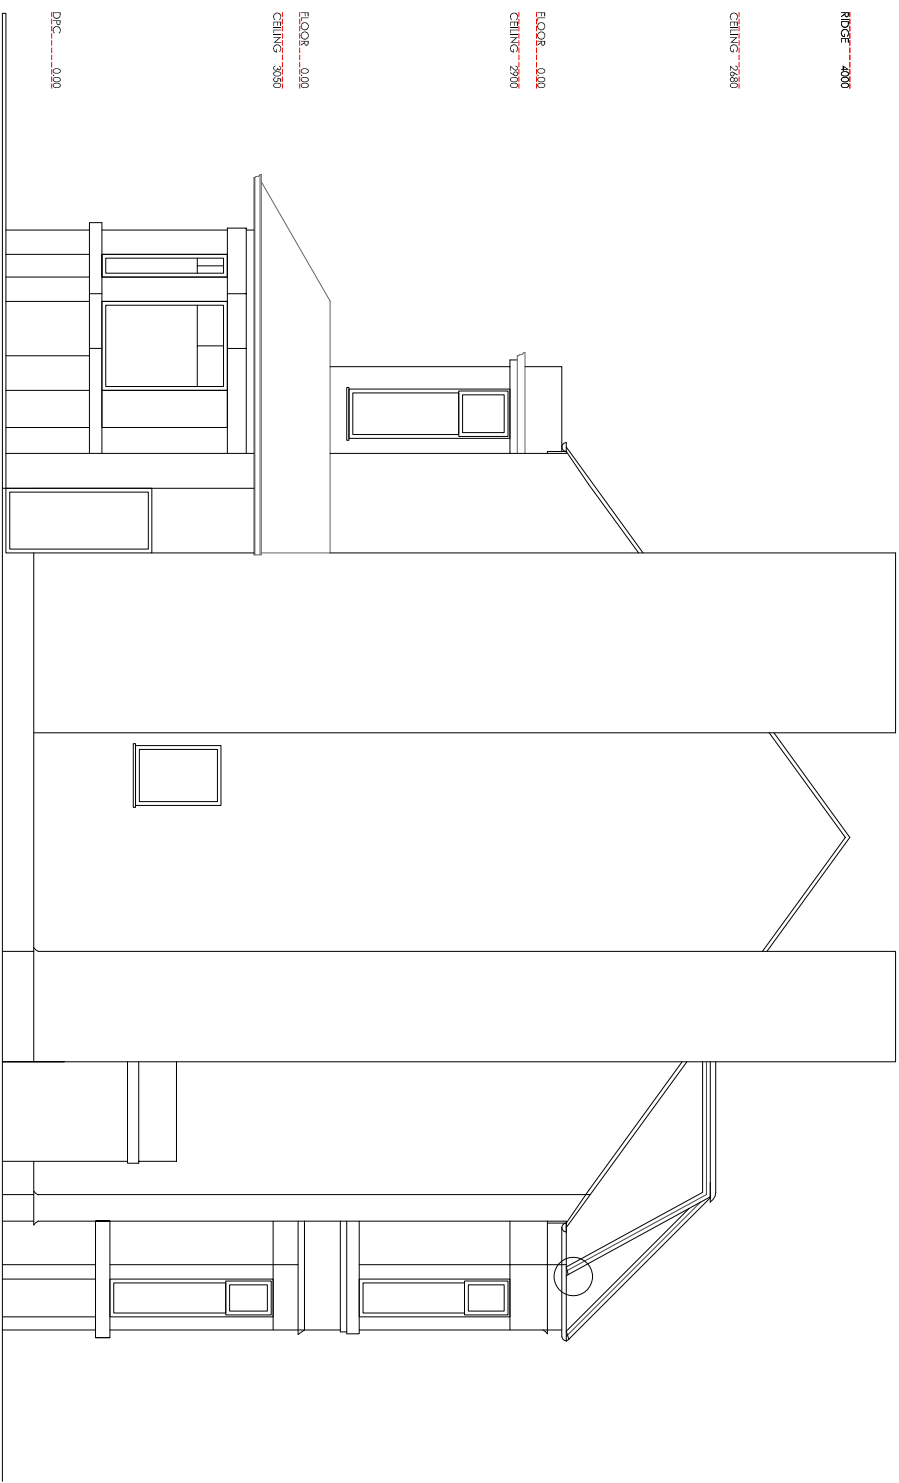

SIDE ELEV (East)

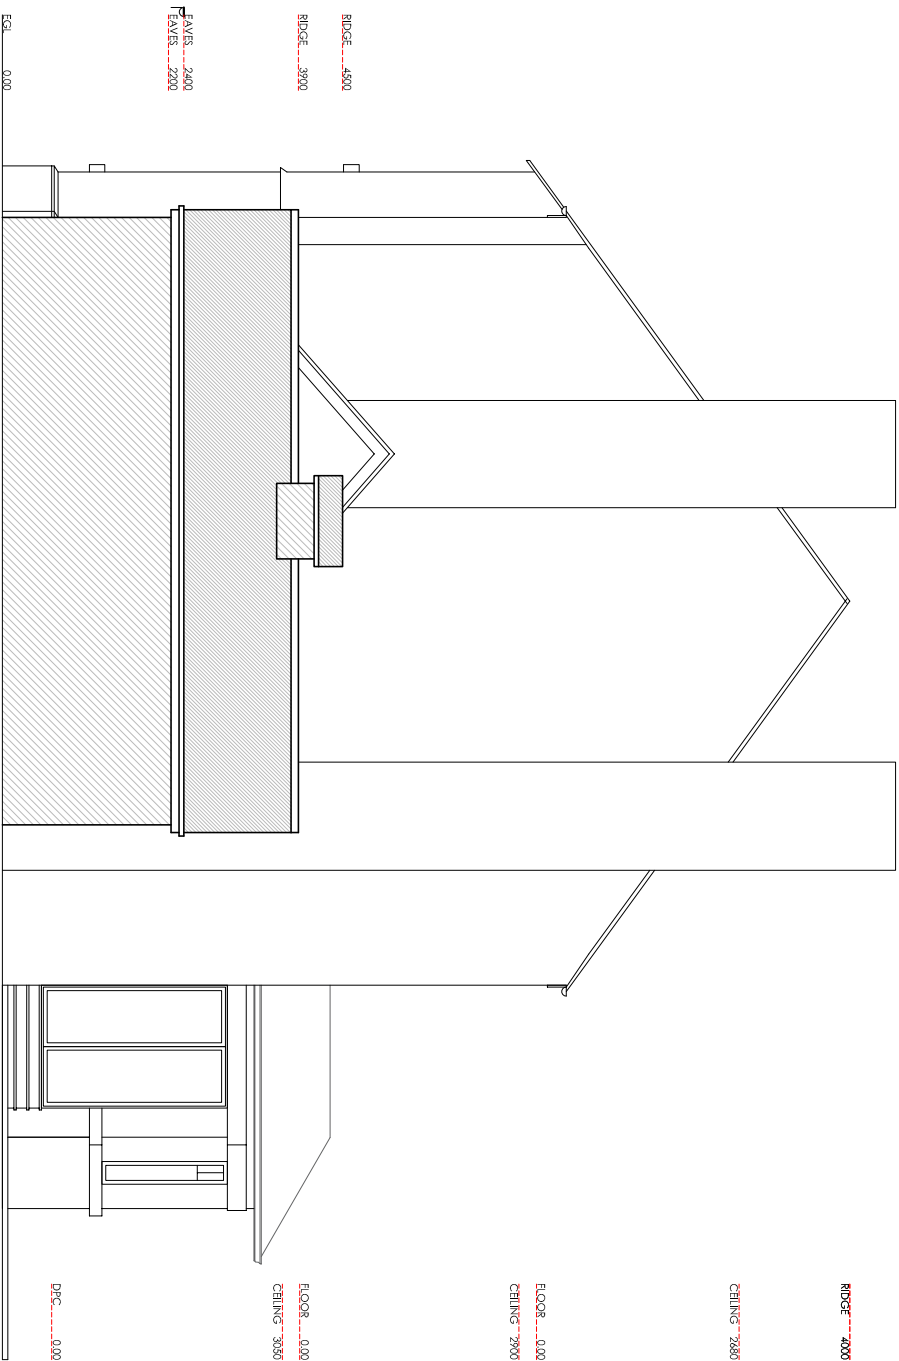

SIDE ELEV (West)