


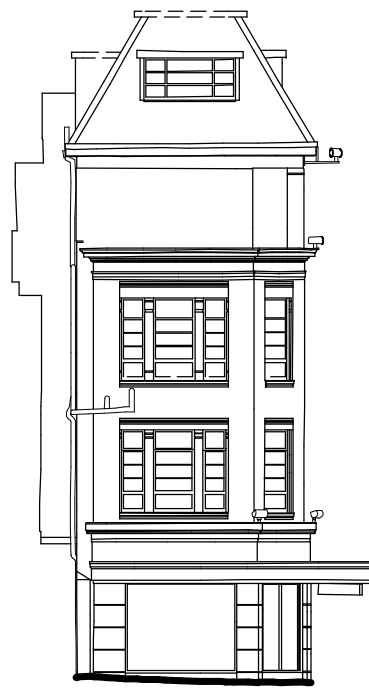

Datum 48.00m

ELEVATION 1



Datum 48.00m

ELEVATION 2




Datum 48.00m

ELEVATION 3




Datum 48.00m

ELEVATION 4

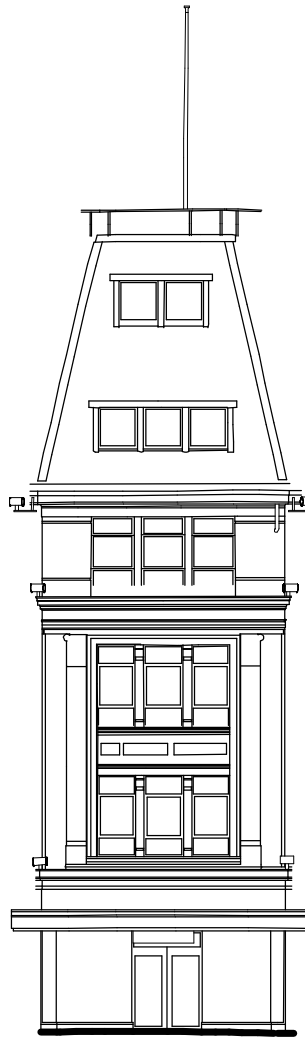



Datum 48.00m

ELEVATION 5

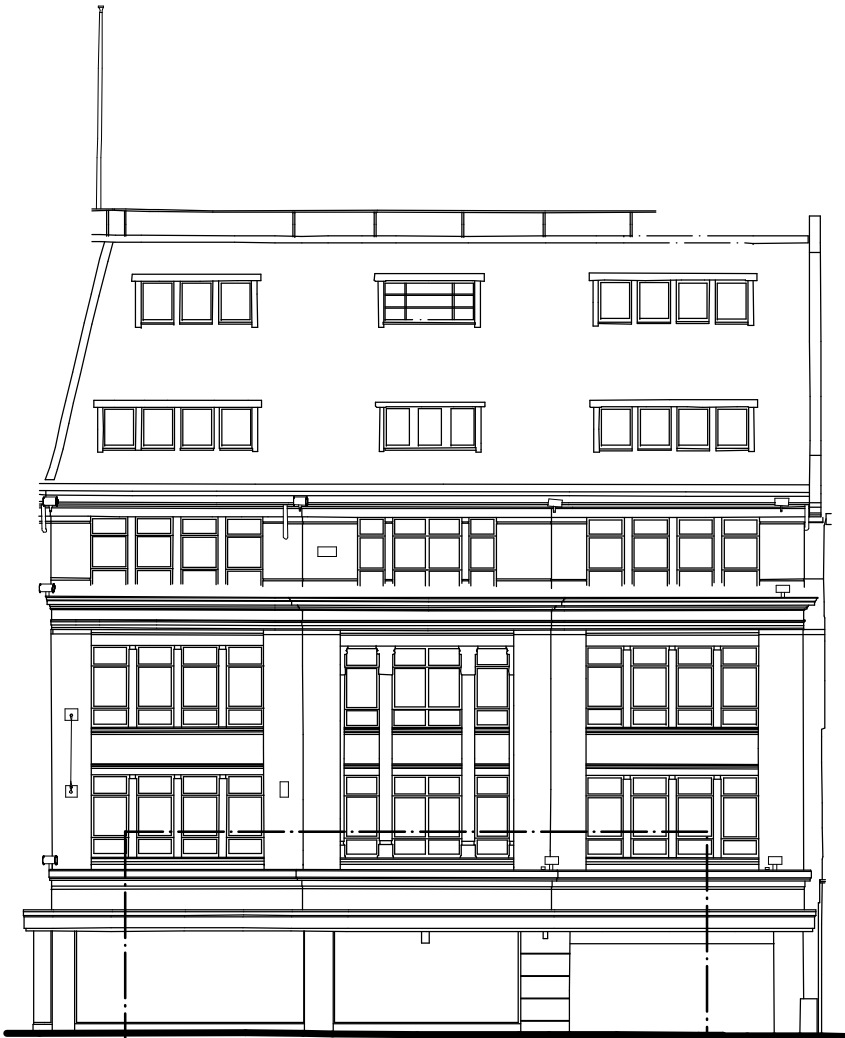

Datum 48.00m

ELEVATION 6

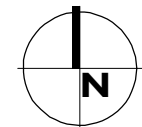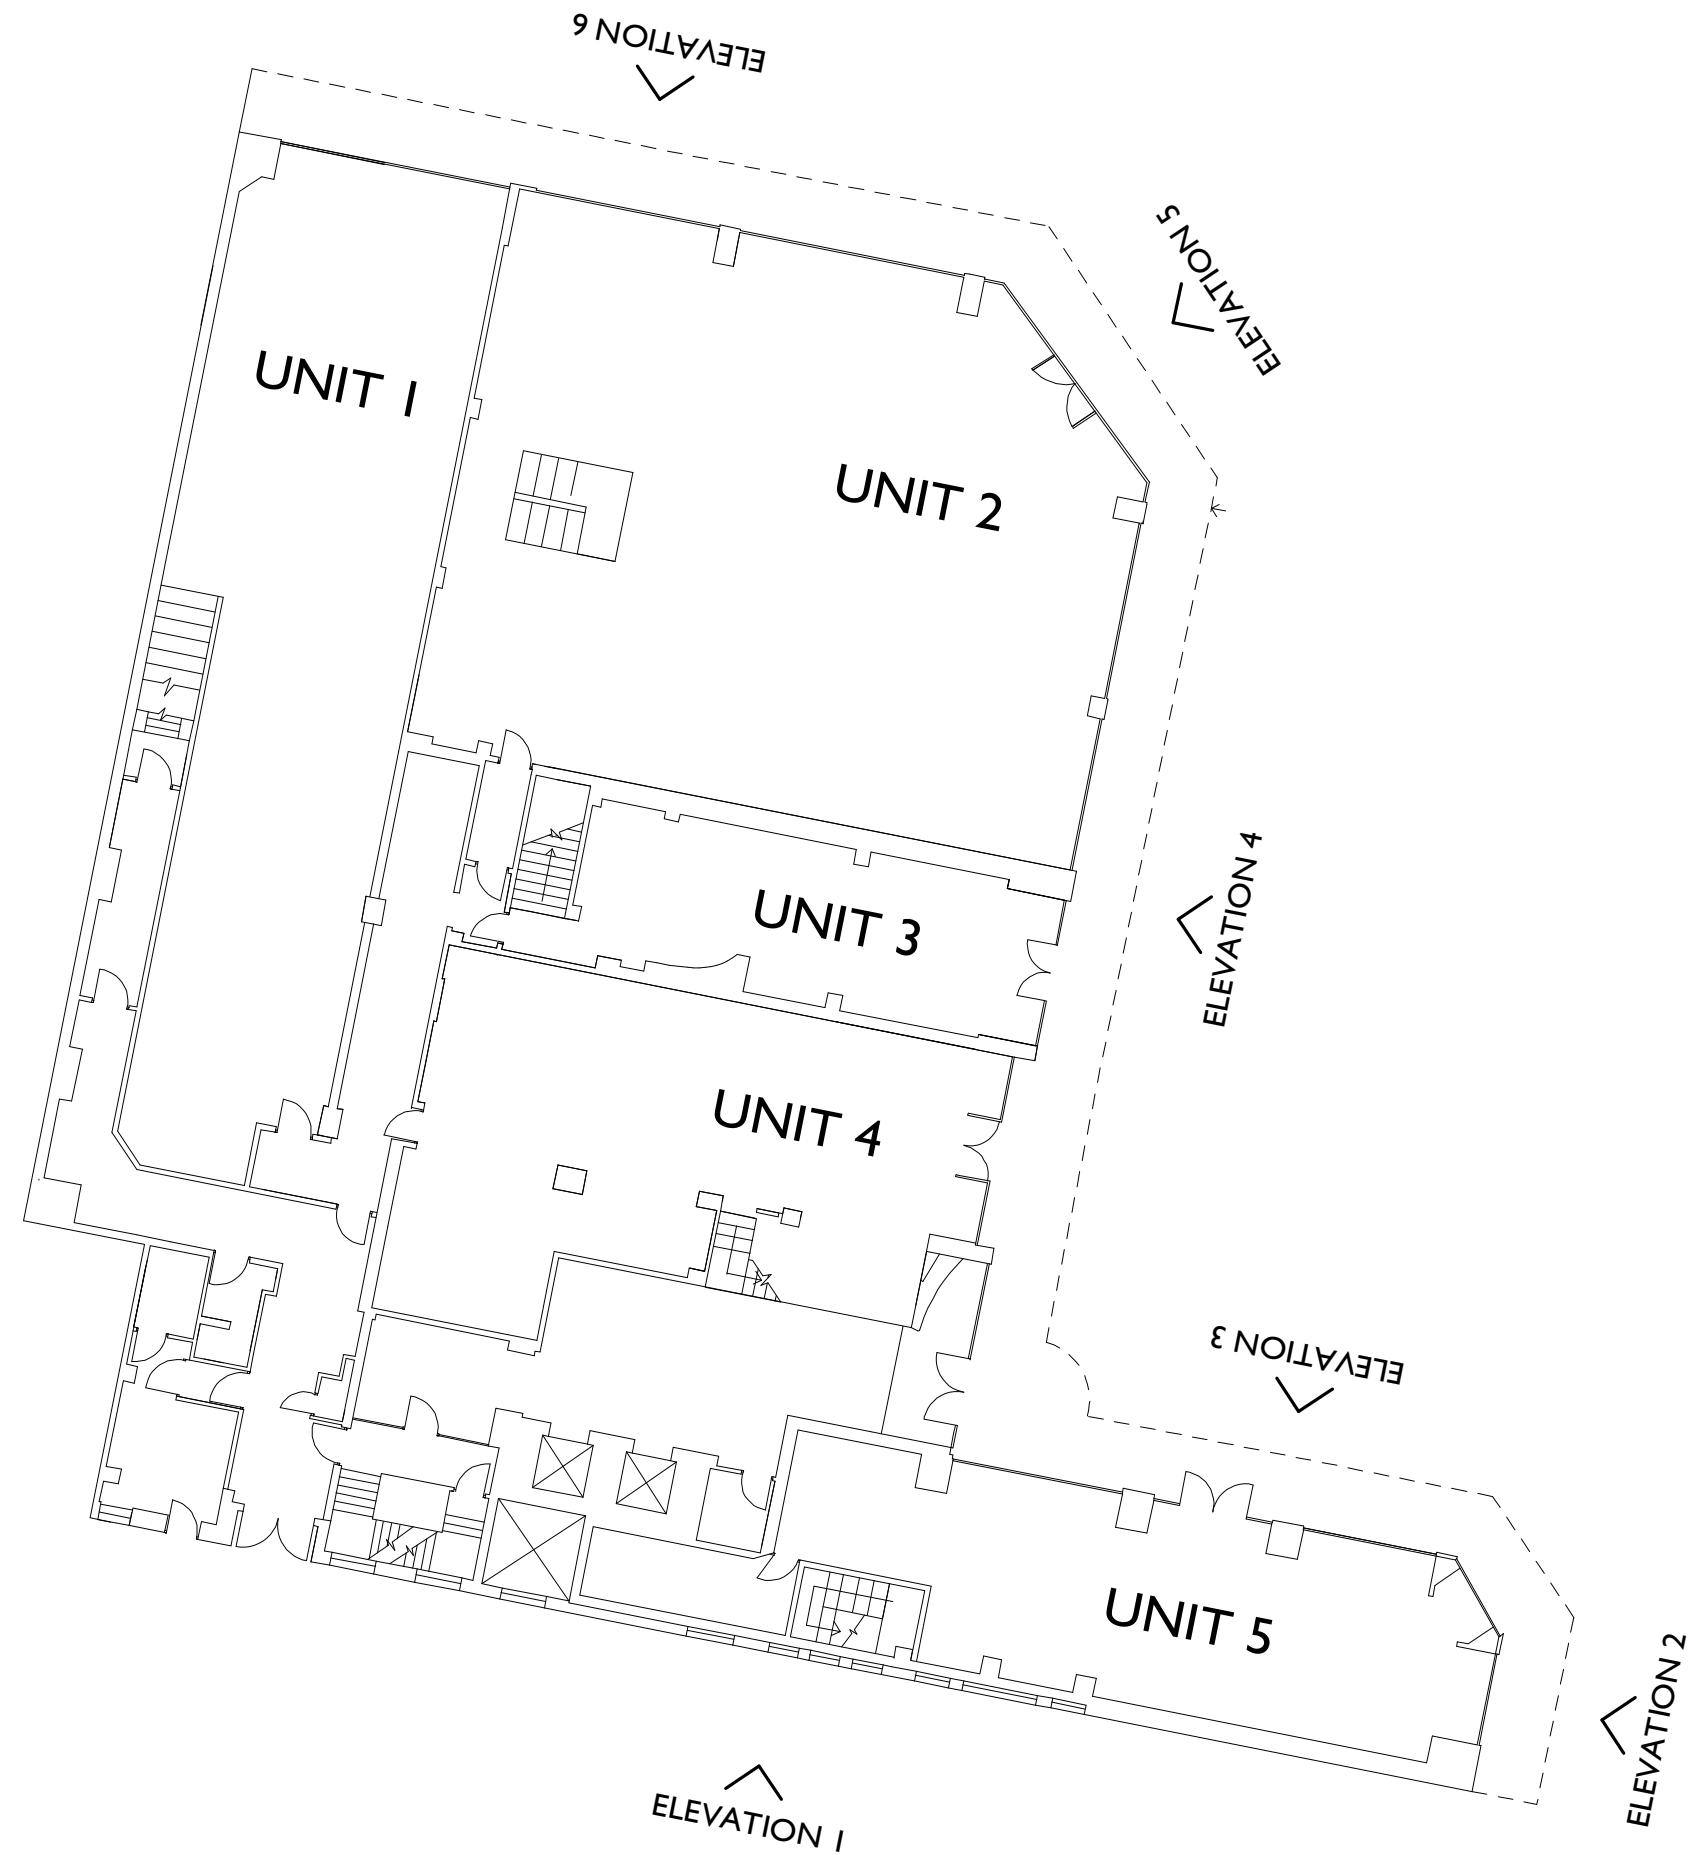


0 1 2 3 4 5 10
SCALE IN METRES

ELEVATION KEY


FULL ELEVATIONS OF ST ANN'S HOUSE
AS EXISTING

1:200

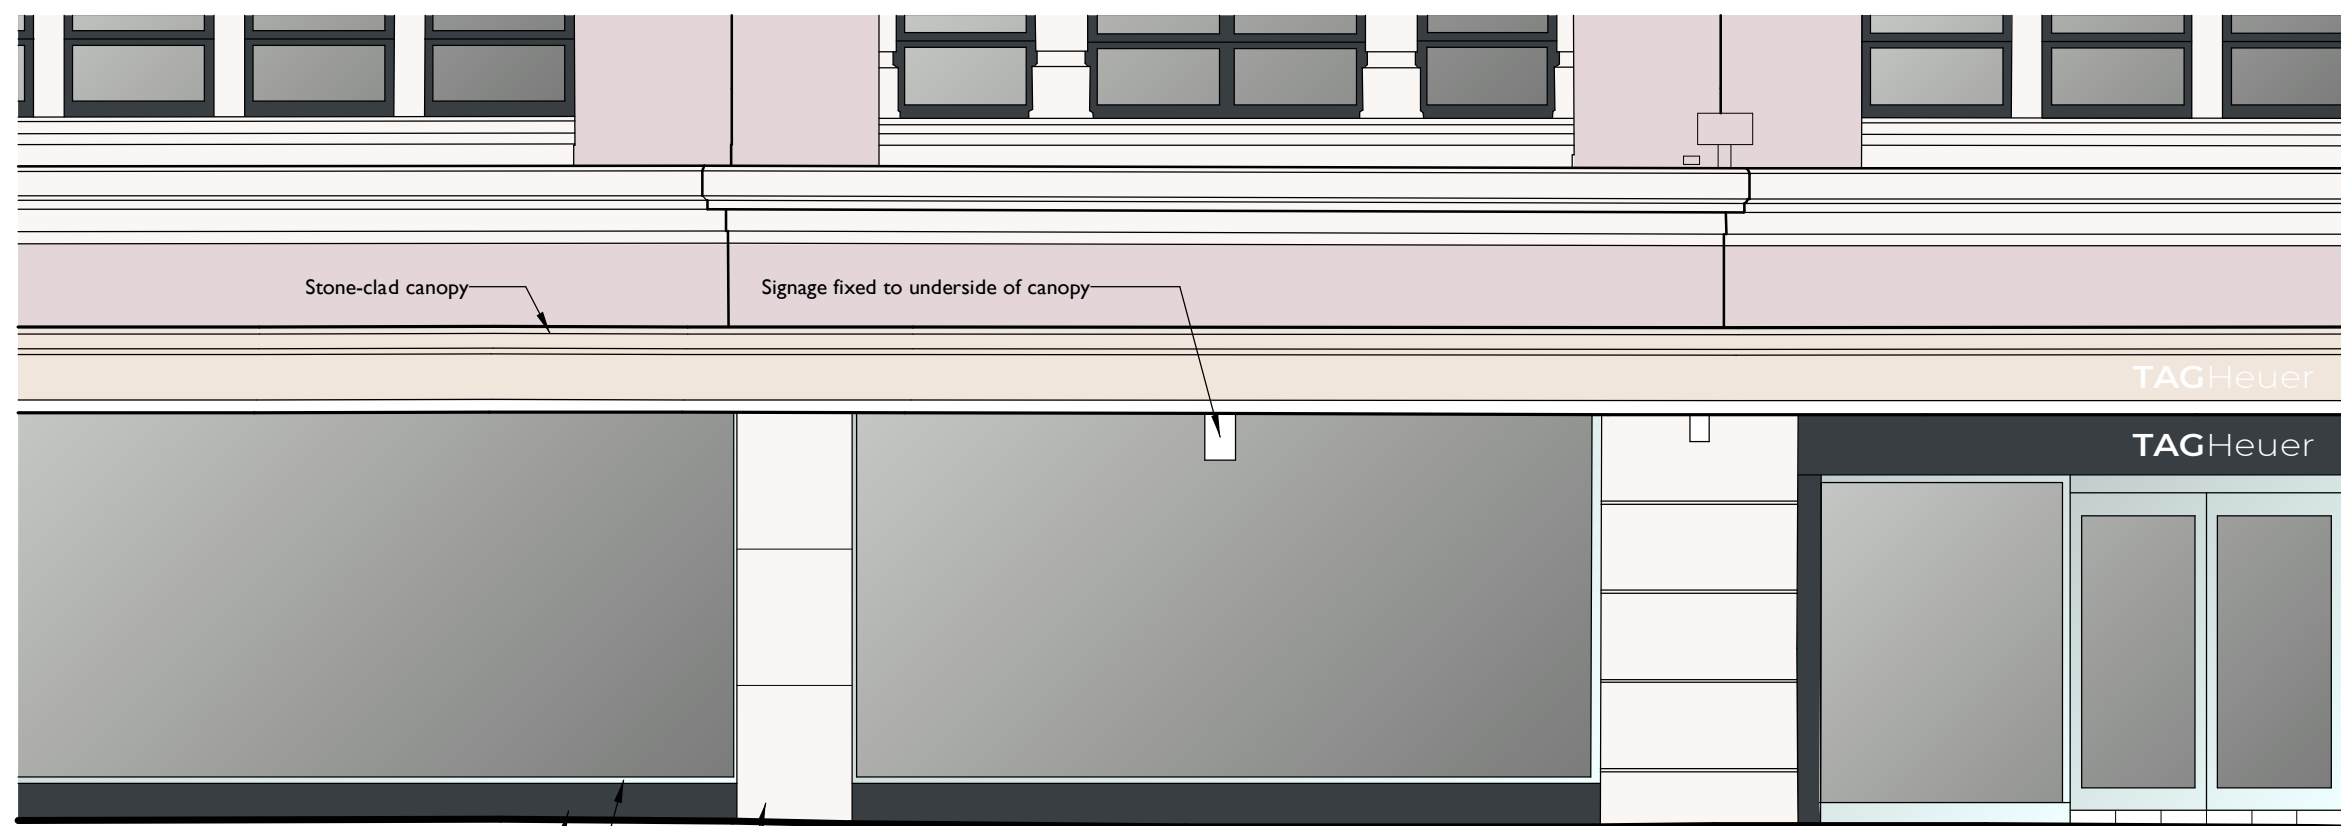

EXTRACT OF ELEVATION 6 (ST ANN STREET)
AS EXISTING

1:50

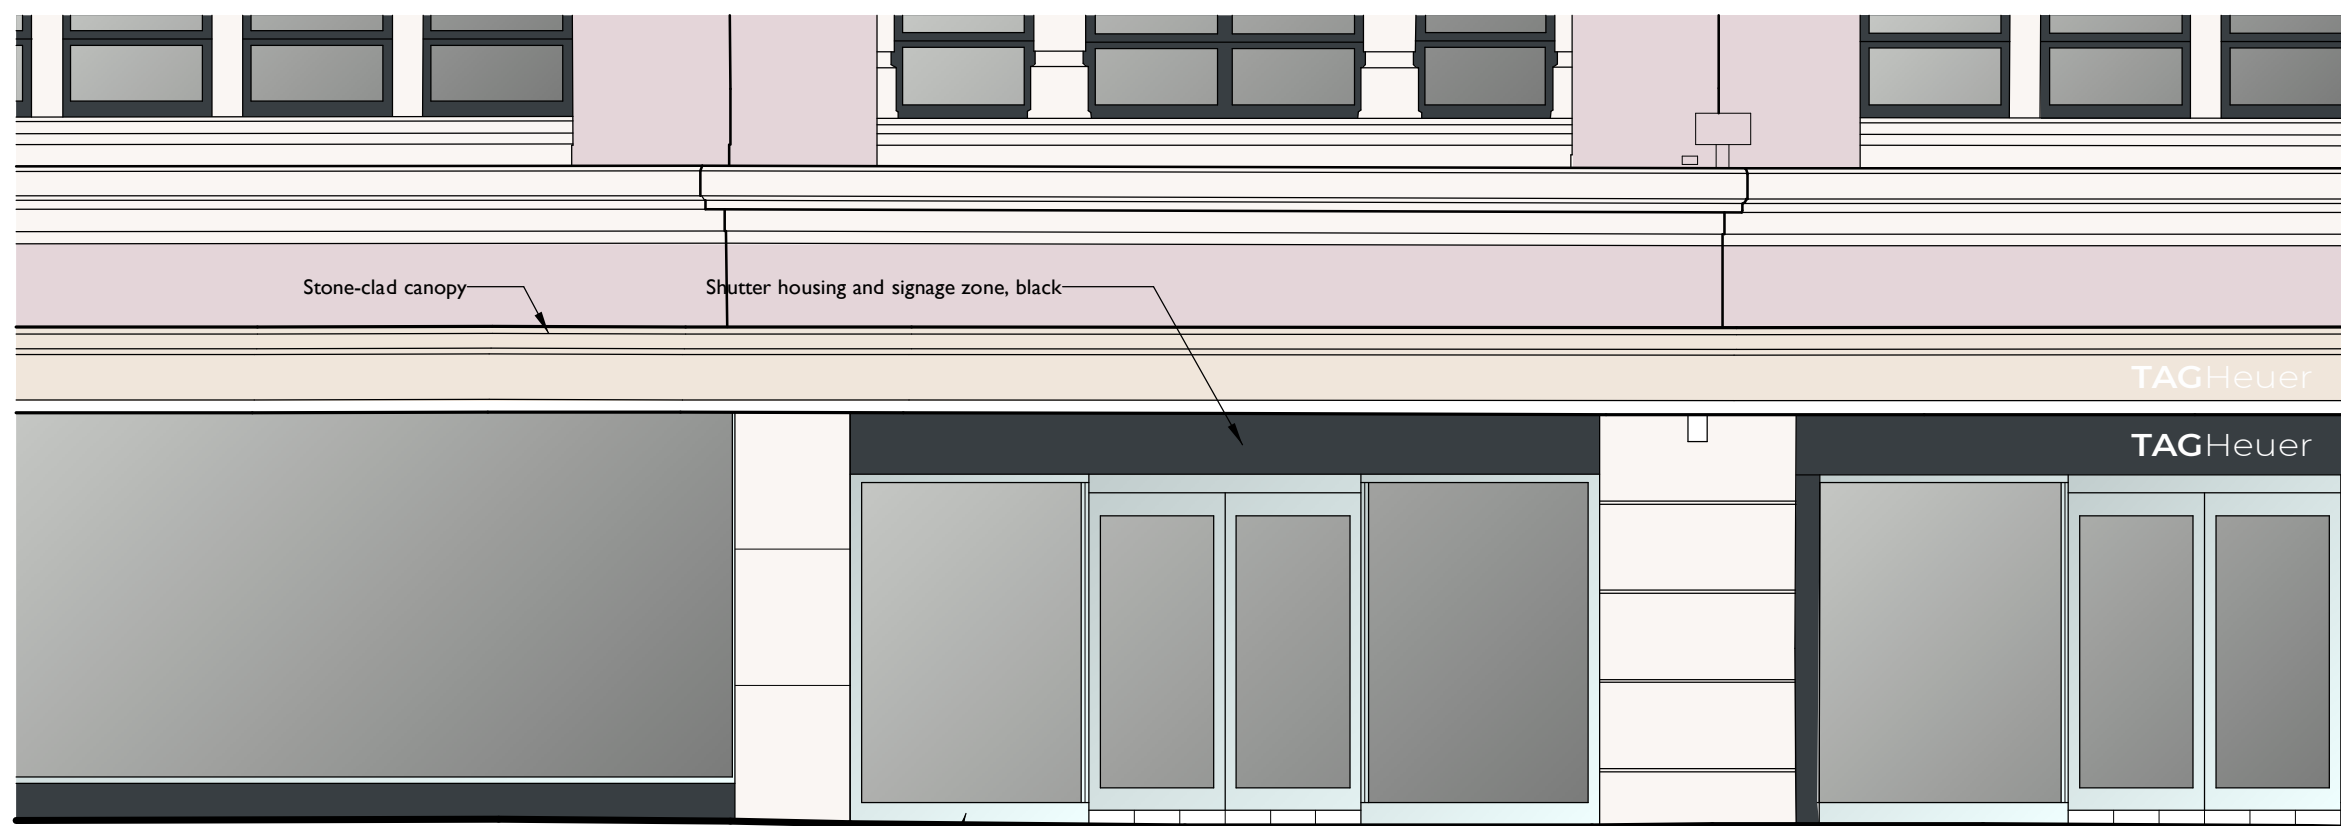

EXTRACT OF ELEVATION 6 (ST ANN STREET)
AS PROPOSED

1:50

0 1 2 3
SCALE IN METRES

Client JONES LANG LASALLE LTD		
Project ST ANN'S HOUSE, MANCHESTER UNIT 2 SPLIT		
Drawing Title ELEVATIONS		
Drawing Number 458-004	Revision A	
Status PLANNING	Author DMP	
Scale @ A1 1:200 1:50	Date 08 07 2021	