


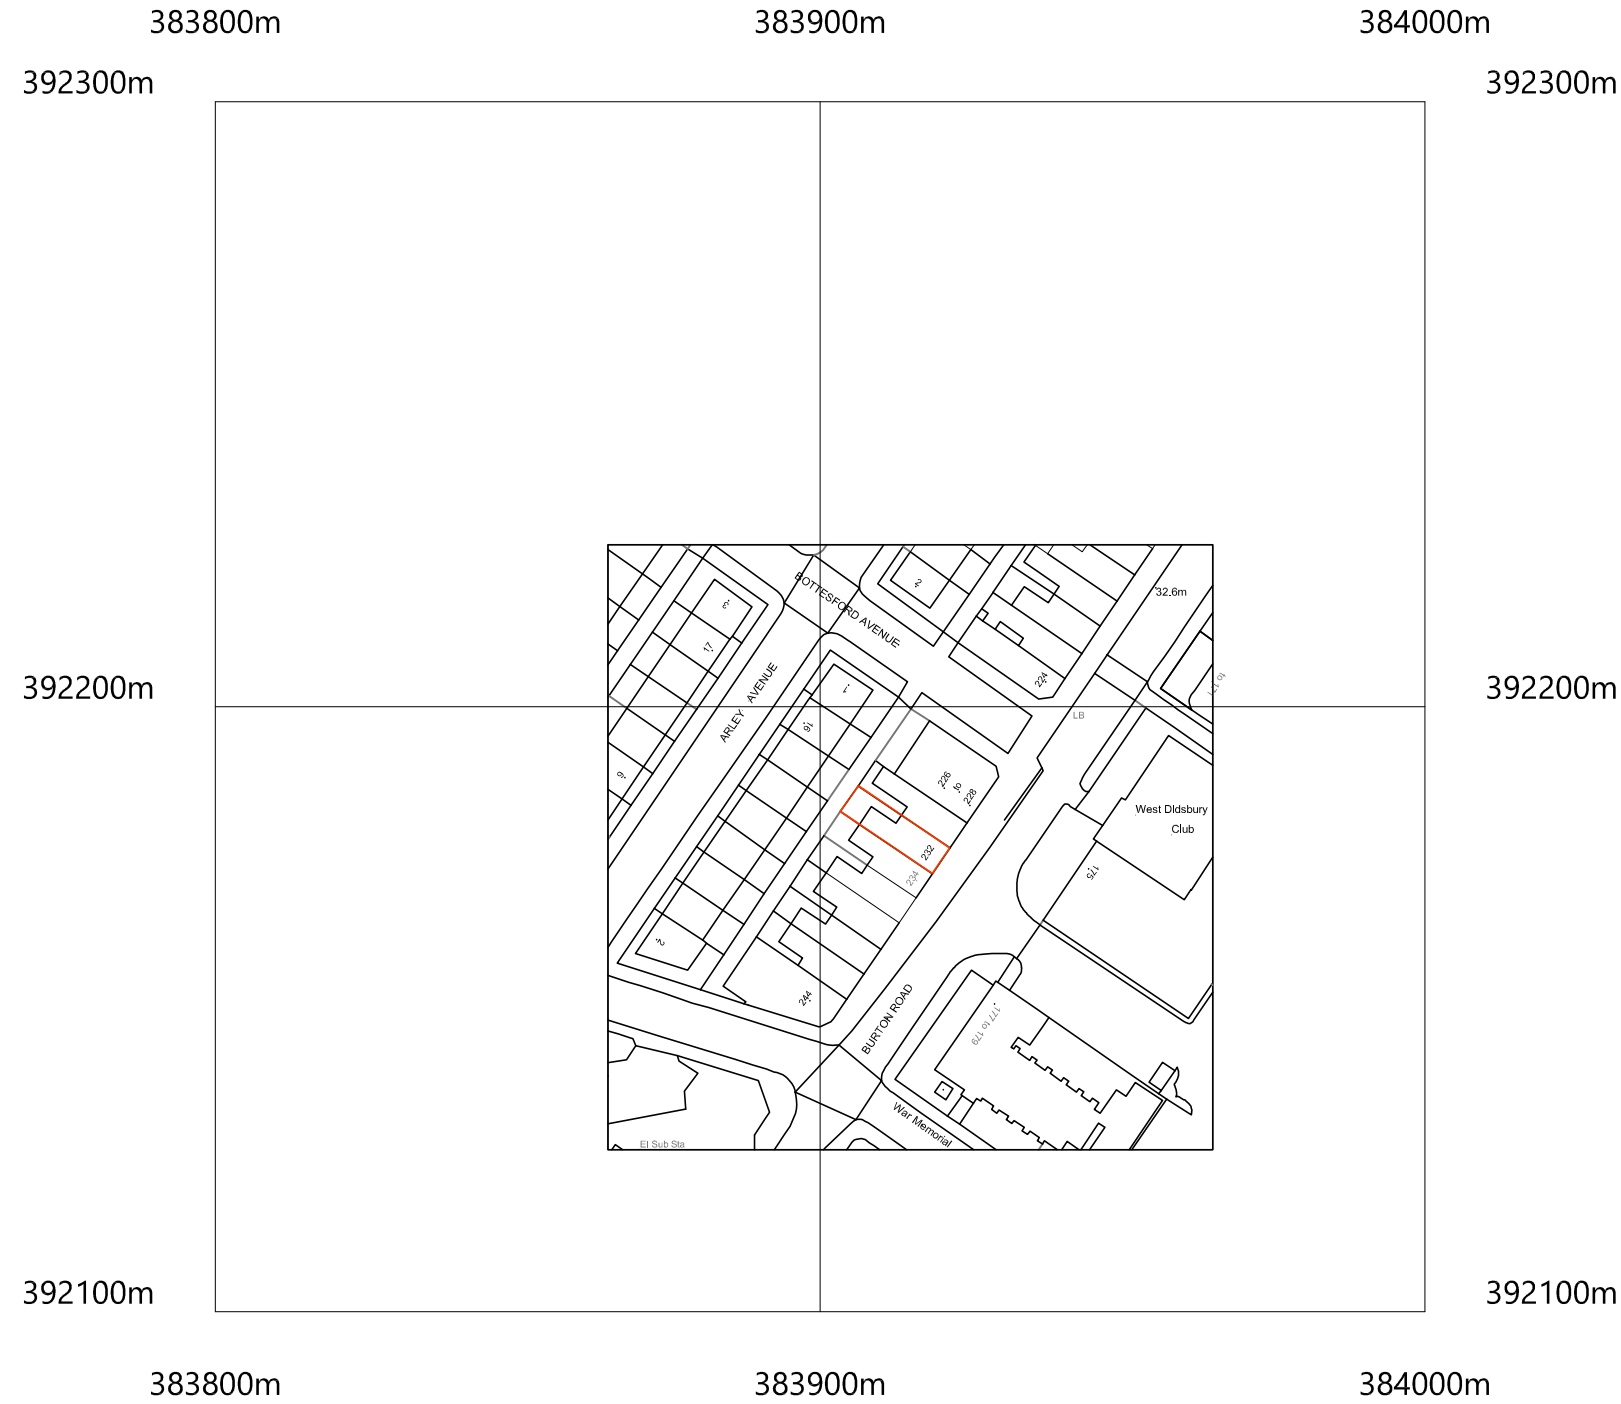

Do not scale drawings.

Project: Gavin Retrospective Planning
232 Burton Road
Didsbury, Manchester
M20 2LW

Rev A: Amended for Planning 27/09/2021
First Issue for Planning 05/05/2021

Project No. P2021-101 Drawing No. P101 Rev. -	Title: Location Plan Drawn: T.O./April 2021	Scale: 1:1250 @ A3
--	--	--------------------

